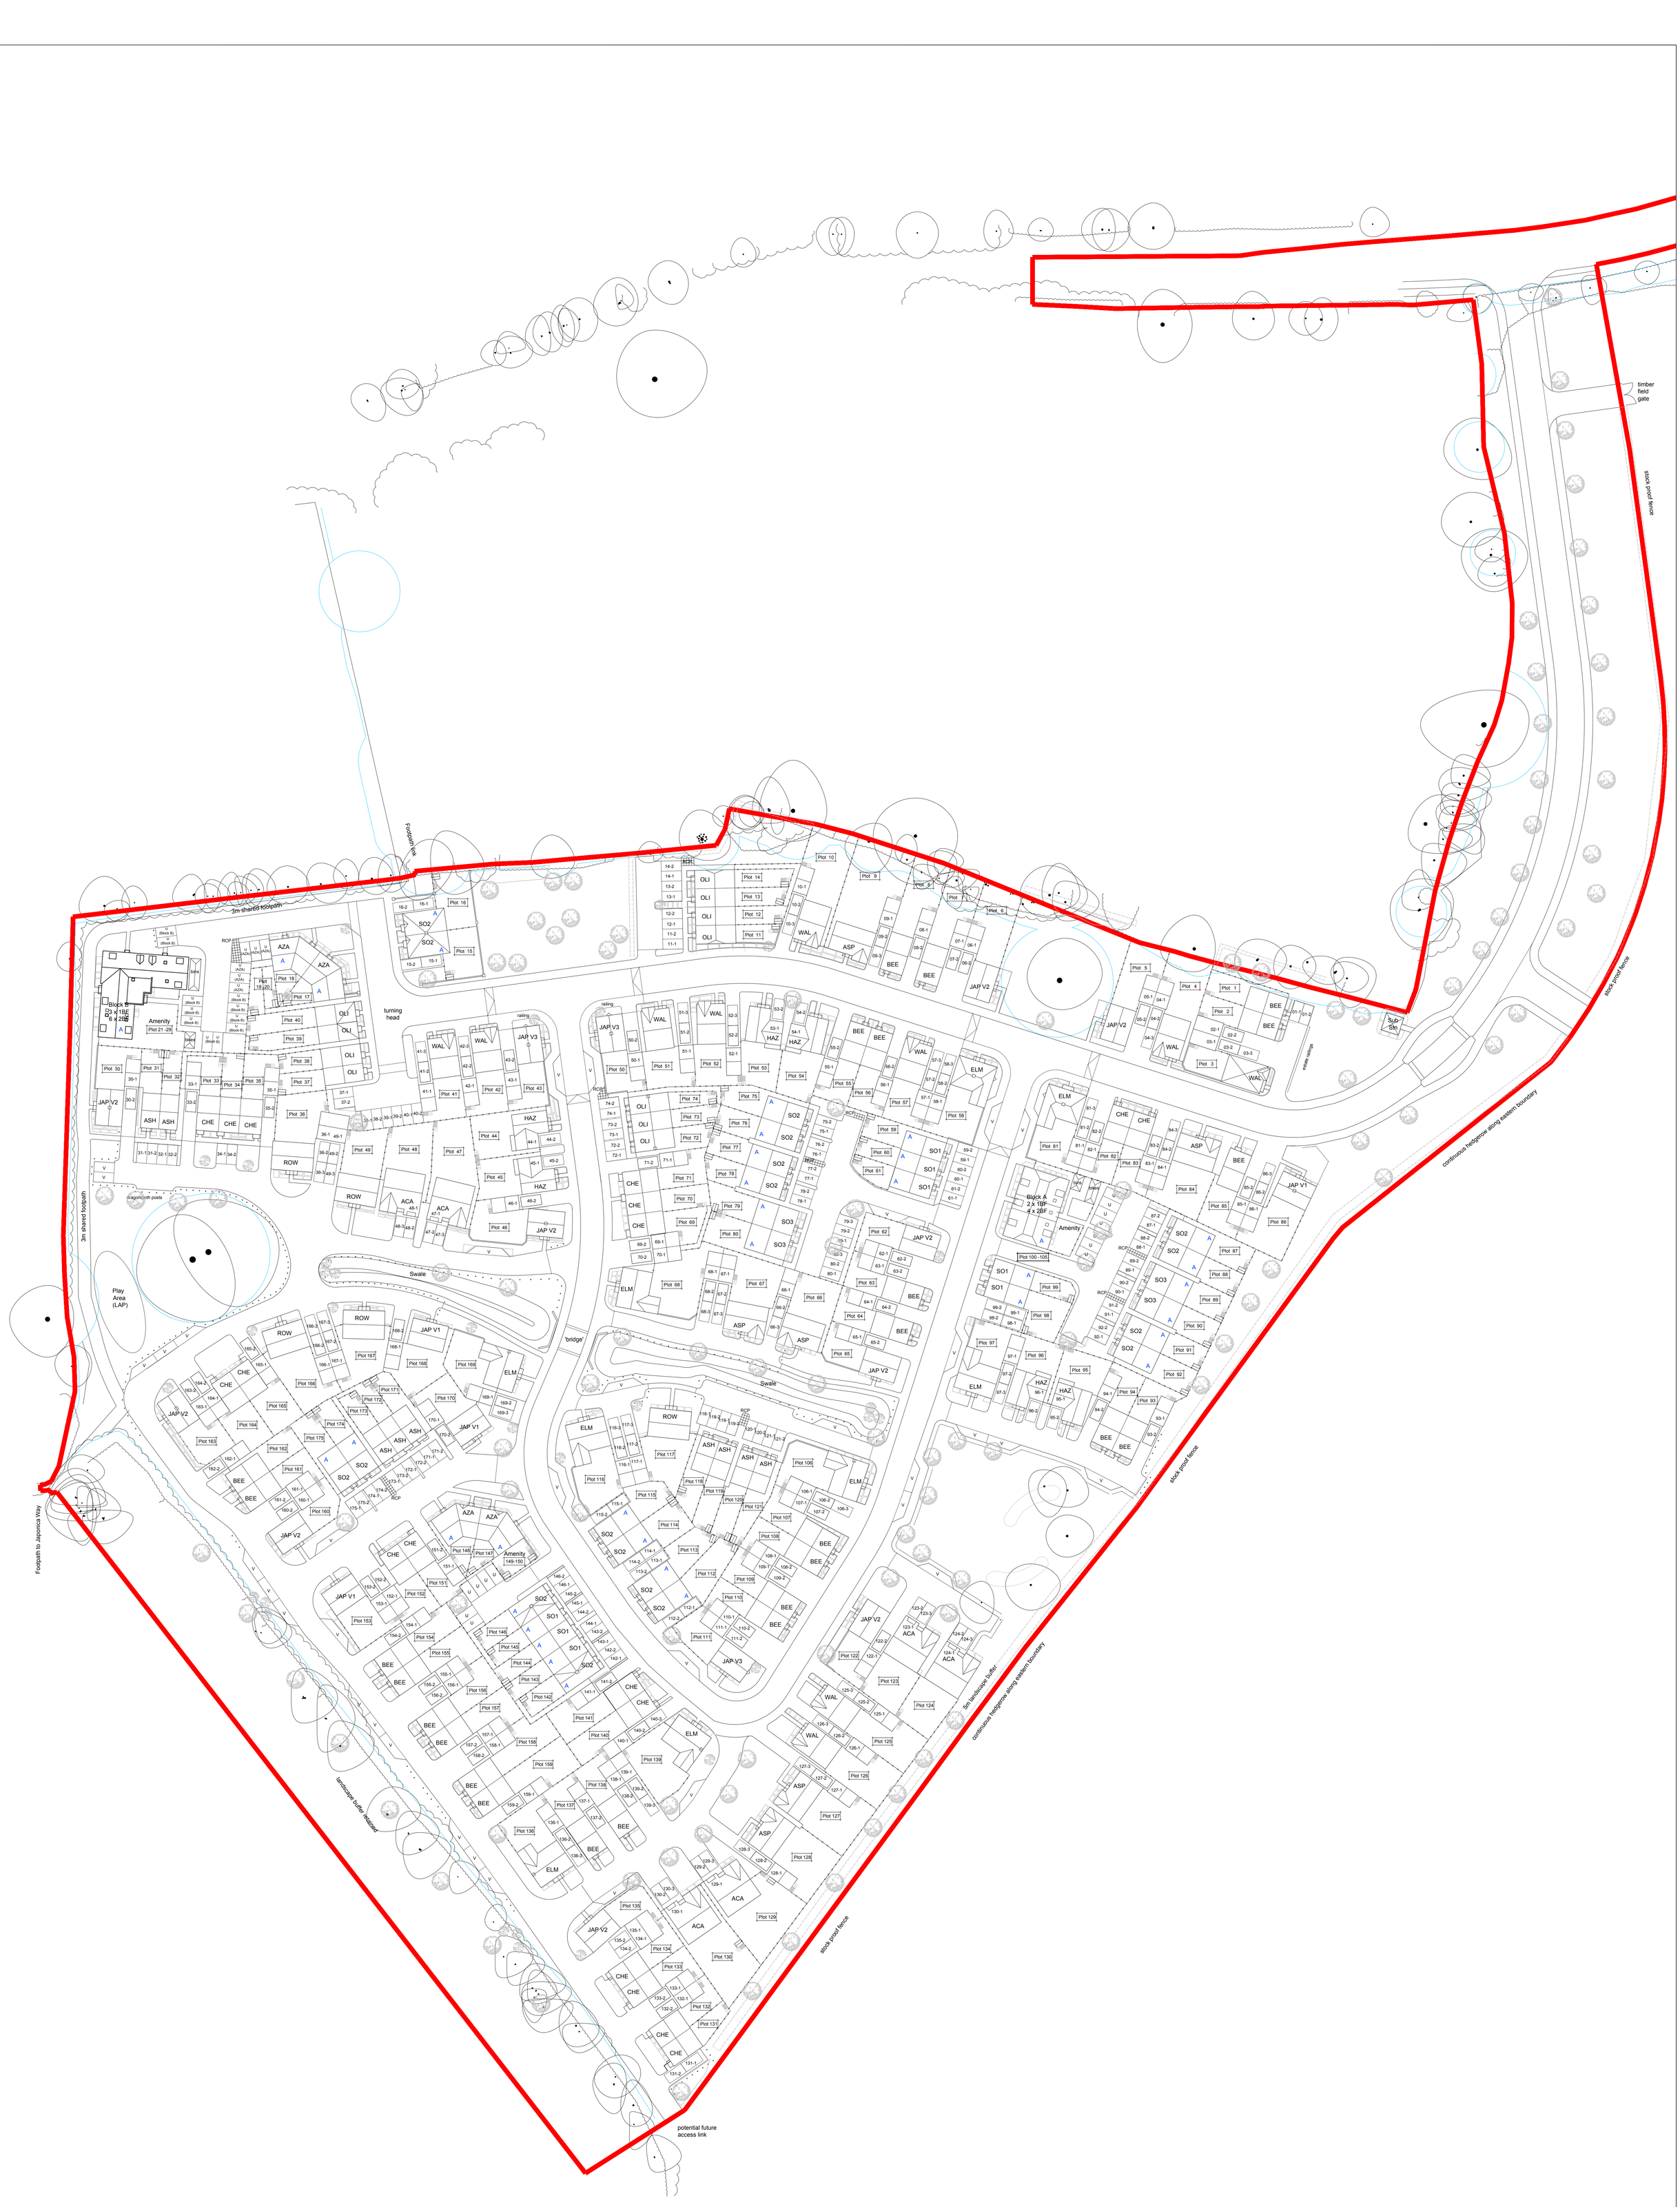

REV.	DATE	REVISIONS:	By
A	24/05/18	Redline adjusted to match Outline Application.	GE
B	17/07/18	Substation location shown, vehicle tracking road adjustments made.	GE
C	04/09/18	Post & wire fence around swales replaced with dragontooth posts. ACD soft landscaping design added.	GE
D	19/09/18	Plot 25/26 moved southwards to ease cycleway junction. Swales updated to match latest detail SW design. Soft landscaping design for hedges & trees added. Additional cycle store added to each block of flats.	
E	18/10/18	Planning officer comments incorporated.	
F	26/10/18	Further comments incorporated in site layout.	
G	06/11/18	Minor changes to incorporate officer's comments.	
H	07/11/18	ACD soft landscaping updated, plot 149-150 garden fencing changed.	

STATUS:

Planning

© COPYRIGHT EXISTS ON THE DESIGNS AND INFORMATION SHOWN ON THIS DRAWING

This drawing may be scaled or cross referenced to the scale bar for planning application purposes only. Do not scale for any other purpose, use figured dimensions only. Subject to site survey and all necessary consents. All dimensions to be checked by user and any discrepancies, errors or omissions to be reported to the Architect before work commences. This drawing is to be read in conjunction with all other relevant materials.

CLIENT:	Bellway Homes Limited (Wessex)		PROJECT:	Land South of Bartons Road Havant	
SCALE:	1:500	(A0 ORIGINAL)	DRAWING:	Site Layout Roof Level	
DRAWN: GE DATE: Jan 2018	17300		P102		H

Broadmede House
Farnham Business Park
Weydon Lane
Farnham
Surrey
GU9 8QT
Tel. 01252 267878
admin@osparchitecture.com
www.osparchitecture.com

O'KEEFE SCANLON LIMITED