


This drawing is the copyright of Tomes Architects and may not be copied, altered, or reproduced in any way, or be passed to a third party without our written authority.  
All dimensions are to be checked on site before commencing work. Any discrepancies should be reported to the project manager immediately.

**SOAKAWAY DESIGN**  
New roof area is approximately 92m<sup>2</sup>. Based upon 1 cubic metre of soakaway required for every 40m<sup>2</sup> of roof area a total of 2.3 cubic metres of soakaway is to be provided below drainage invert level and at least five metres away from any building. Soakaway to be constructed using 12no. 1000 x 500 x 400mm pre-formed storage cells installed in accordance with manufacturers recommendations

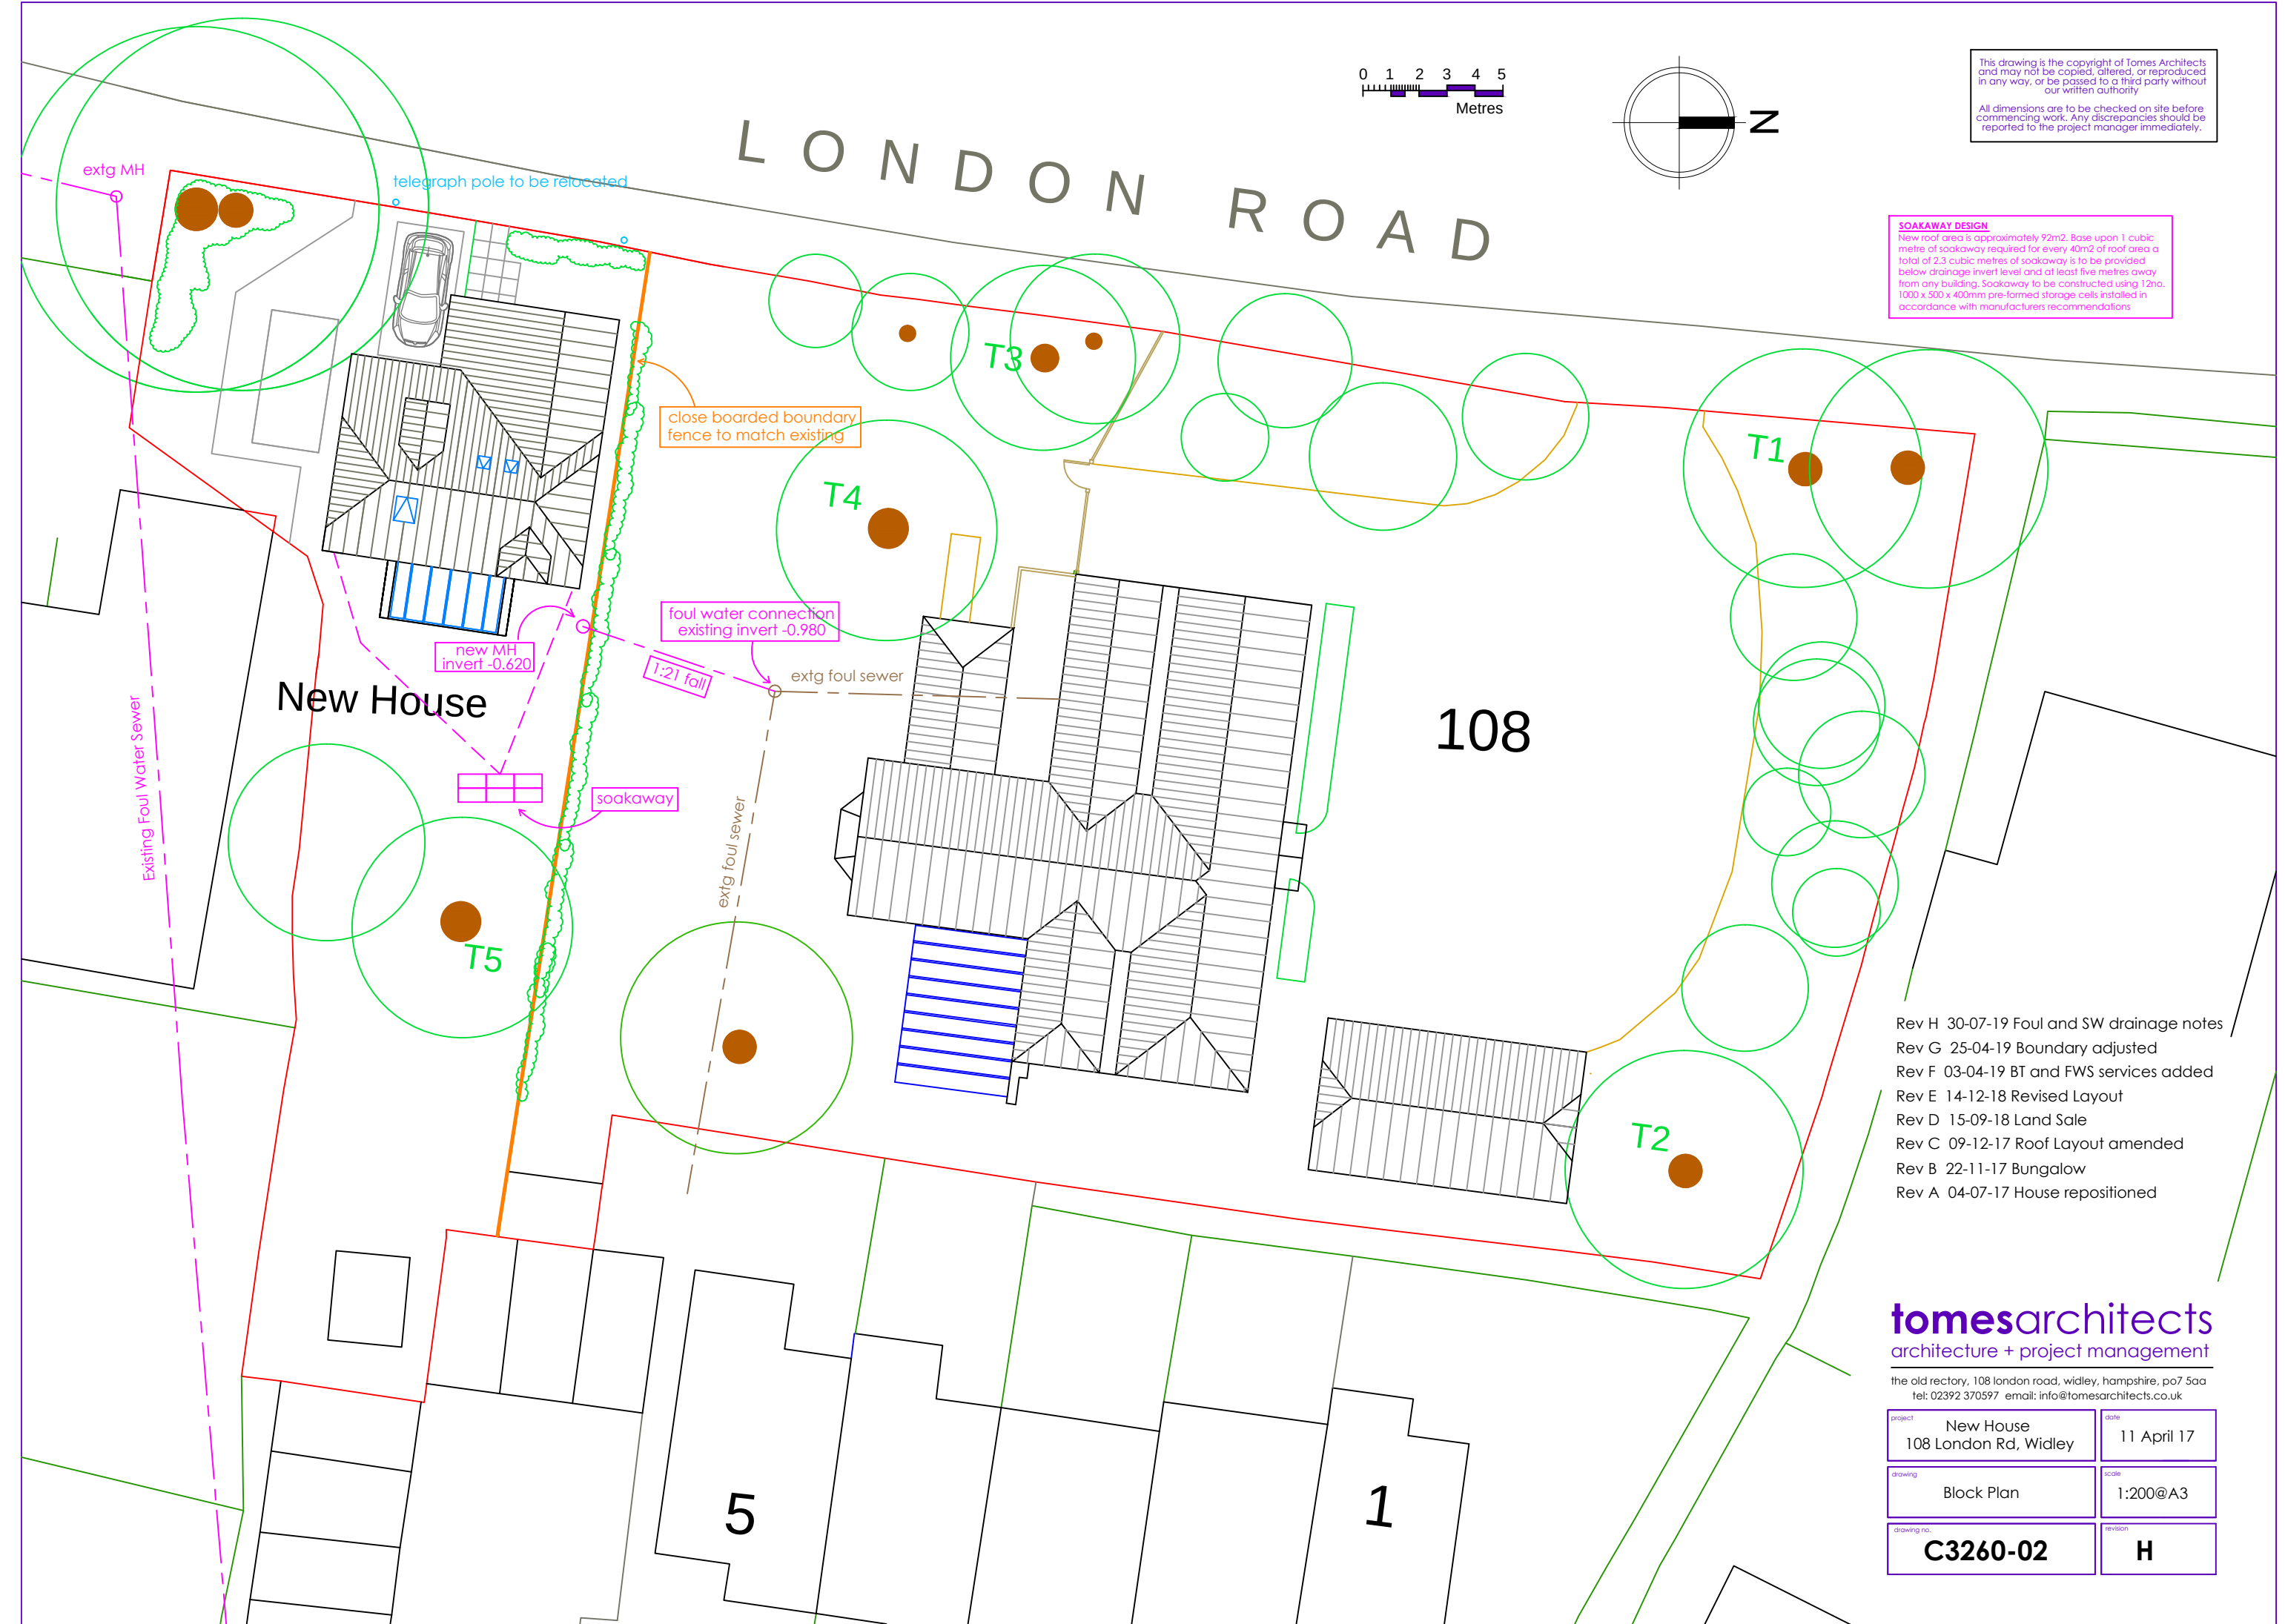

- Rev H 30-07-19 Foul and SW drainage notes
- Rev G 25-04-19 Boundary adjusted
- Rev F 03-04-19 BT and FWS services added
- Rev E 14-12-18 Revised Layout
- Rev D 15-09-18 Land Sale
- Rev C 09-12-17 Roof Layout amended
- Rev B 22-11-17 Bungalow
- Rev A 04-07-17 House repositioned

**tomesarchitects**  
architecture + project management

the old rectory, 108 London Road, Widley, Hampshire, PO7 5AA  
Tel: 02392 370597 email: info@tomesarchitects.co.uk

|             |                                    |          |             |
|-------------|------------------------------------|----------|-------------|
| project     | New House<br>108 London Rd, Widley | date     | 11 April 17 |
| drawing     | Block Plan                         | scale    | 1:200@A3    |
| drawing no. | C3260-02                           | revision | H           |