



Internally Illuminated Tablet

- 1. **Internally Illuminated**
- 2. Illuminated Signage
- 3. Internally Illuminated Tablet
- 4. Illuminated Tablet Spec/Sizes
- 5. 'Building Society' text
- 6. 'Building Society' Spec/Sizes
- 7. Internally Illuminated Projecting Sign
- 8. Illuminated Projecting Sign Spec/Sizes
- 9. **Non-Illuminated Tablet**
- 10. Non-Illuminated tablet
- 11. Non-Illuminated Tablet Spec/Sizes
- 12. **Heritage**
- 13. Heritage Flat-Cut Letters
- 14. Heritage Built-Up Letter
- 15. Heritage Letters Spec/Sizes
- 16. Heritage Stacked Layout
- 17. Heritage Stacked Layout Spec/Sizes
- 18. Illuminated Heritage Projecting Sign
- 19. Illuminated Projecting Sign Spec/Sizes
- 20. Non-Illuminated Heritage Projecting Sign
- 21. Non-Illuminated Projecting Sign Spec/Sizes
- 22. **ATM**
- 23. Illuminated ATM Halo
- 24. Illuminated ATM
- 25. Non-Illuminated
- 26. Halo ATM Tablet
- 27. Non-Halo Tablet
- 28. **Tablet & Projecting Sign Principles**

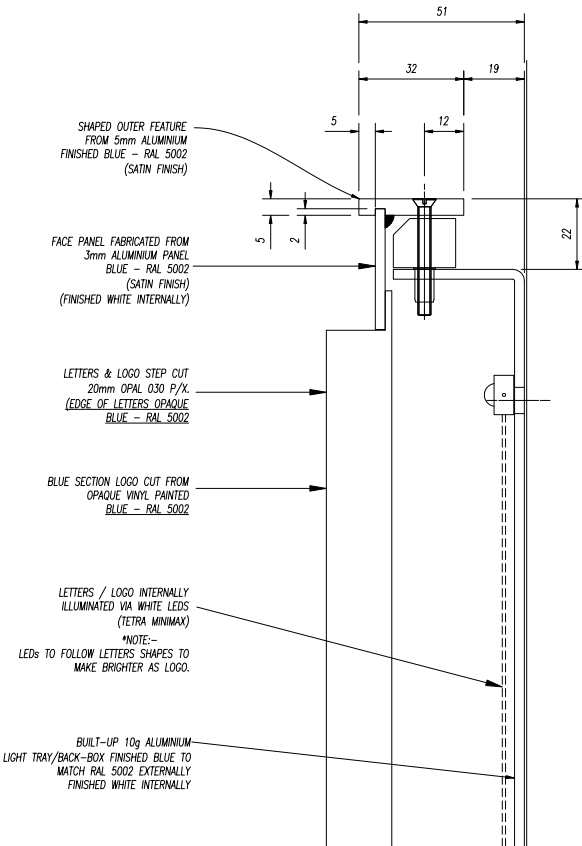

Illuminated Tablet Spec/Sizes

- 1. **Internally Illuminated**
- 2. Illuminated Signage
- 3. Internally Illuminated Tablet
- 4. Illuminated Tablet Spec/Sizes
- 5. 'Building Society' text
- 6. 'Building Society' Spec/Sizes
- 7. Internally Illuminated Projecting Sign
- 8. Illuminated Projecting Sign Spec/Sizes
- 9. **Non-Illuminated Tablet**
- 10. Non-Illuminated tablet
- 11. Non-Illuminated Tablet Spec/Sizes
- 12. **Heritage**
- 13. Heritage Flat-Cut Letters
- 14. Heritage Built-Up Letter
- 15. Heritage Letters Spec/Sizes
- 16. Heritage Stacked Layout
- 17. Heritage Stacked Layout Spec/Sizes
- 18. Illuminated Heritage Projecting Sign
- 19. Illuminated Projecting Sign Spec/Sizes
- 20. Non-Illuminated Heritage Projecting Sign
- 21. Non-Illuminated Projecting Sign Spec/Sizes
- 22. **ATM**
- 23. Illuminated ATM Halo
- 24. Illuminated ATM
- 25. Non-Illuminated
- 26. Halo ATM Tablet
- 27. Non-Halo Tablet
- 28. **Tablet & Projecting Sign Principles**

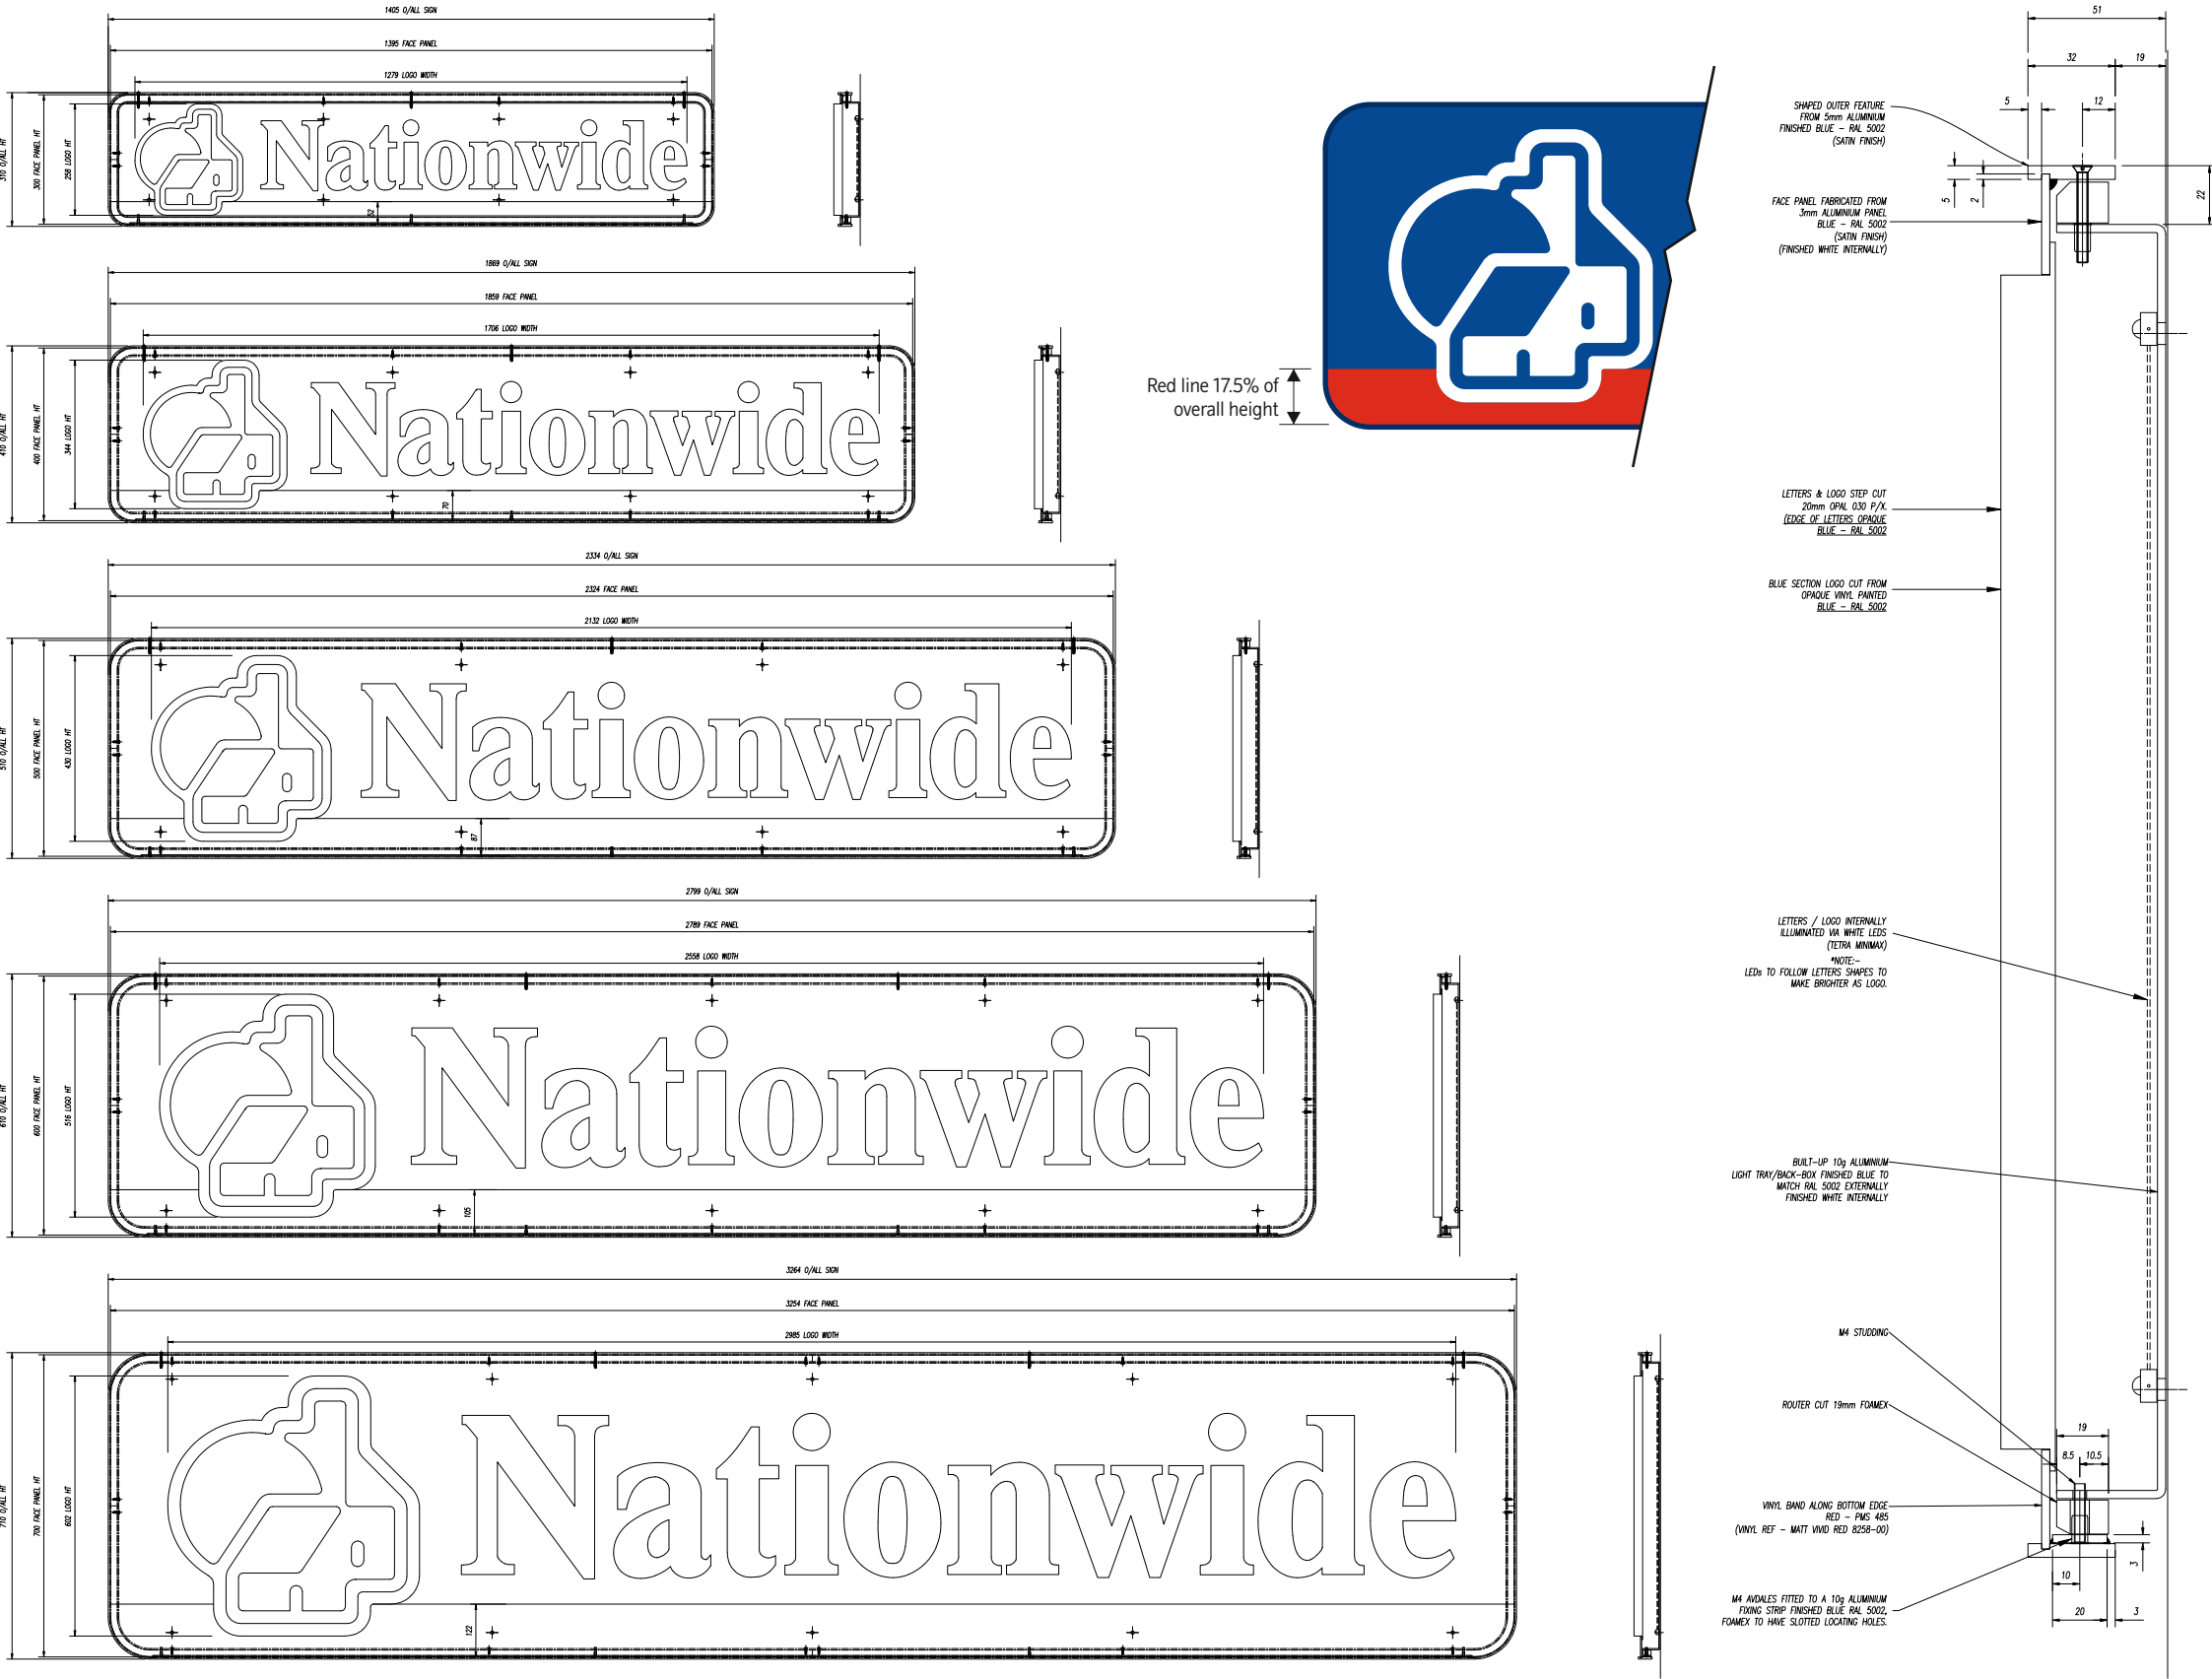


'Building Society'


- 1. **Internally Illuminated**
- 2. Illuminated Signage
- 3. Internally Illuminated Tablet
- 4. Illuminated Tablet Spec/Sizes
- 5. 'Building Society' text
- 6. 'Building Society' Spec/Sizes
- 7. Internally Illuminated Projecting Sign
- 8. Illuminated Projecting Sign Spec/Sizes
- 9. **Non-Illuminated Tablet**
- 10. Non-Illuminated tablet
- 11. Non-Illuminated Tablet Spec/Sizes
- 12. **Heritage**
- 13. Heritage Flat-Cut Letters
- 14. Heritage Built-Up Letter
- 15. Heritage Letters Spec/Sizes
- 16. Heritage Stacked Layout
- 17. Heritage Stacked Layout Spec/Sizes
- 18. Illuminated Heritage Projecting Sign
- 19. Illuminated Projecting Sign Spec/Sizes
- 20. Non-Illuminated Heritage Projecting Sign
- 21. Non-Illuminated Projecting Sign Spec/Sizes
- 22. **ATM**
- 23. Illuminated ATM Halo
- 24. Illuminated ATM
- 25. Non-Illuminated
- 26. Halo ATM Tablet
- 27. Non-Halo Tablet
- 28. **Tablet & Projecting Sign Principles**



'BUILDING SOCIETY' TEXT TO BE USED
FOR ILLUMINATED TABLETS





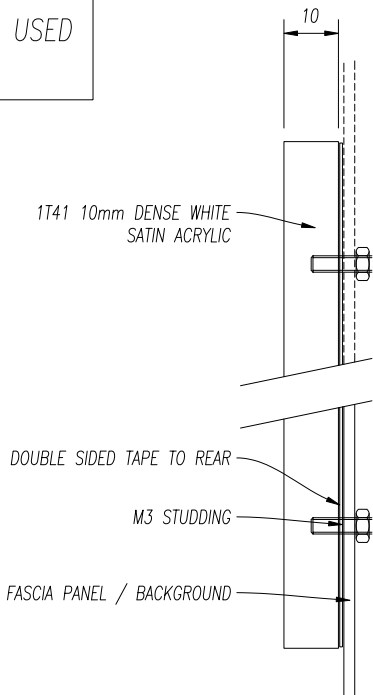


'BUILDING SOCIETY' TEXT TO BE USED
FOR NON ILLUMINATED TABLETS

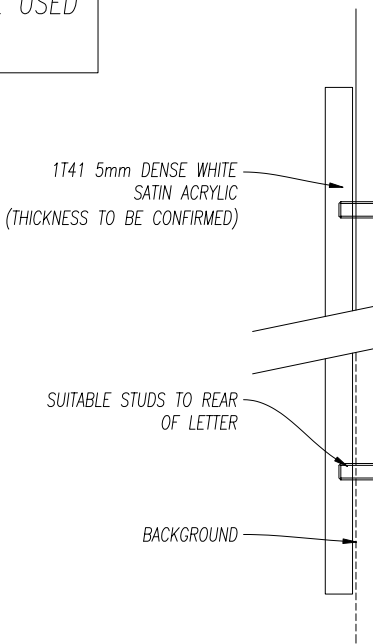


'Building Society' Spec/Sizes

- 1. Internally Illuminated
- 2. Illuminated Signage
- 3. Internally Illuminated Tablet
- 4. Illuminated Tablet Spec/Sizes
- 5. 'Building Society' text
- 6. 'Building Society' Spec/Sizes
- 7. Internally Illuminated Projecting Sign
- 8. Illuminated Projecting Sign Spec/Sizes
- 9. Non-Illuminated Tablet
- 10. Non-Illuminated tablet
- 11. Non-Illuminated Tablet Spec/Sizes
- 12. Heritage
- 13. Heritage Flat-Cut Letters
- 14. Heritage Built-Up Letter
- 15. Heritage Letters Spec/Sizes
- 16. Heritage Stacked Layout
- 17. Heritage Stacked Layout Spec/Sizes
- 18. Illuminated Heritage Projecting Sign
- 19. Illuminated Projecting Sign Spec/Sizes
- 20. Non-Illuminated Heritage Projecting Sign
- 21. Non-Illuminated Projecting Sign Spec/Sizes
- 22. ATM
- 23. Illuminated ATM Halo
- 24. Illuminated ATM
- 25. Non-Illuminated
- 26. Halo ATM Tablet
- 27. Non-Halo Tablet
- 28. Tablet & Projecting Sign Principles

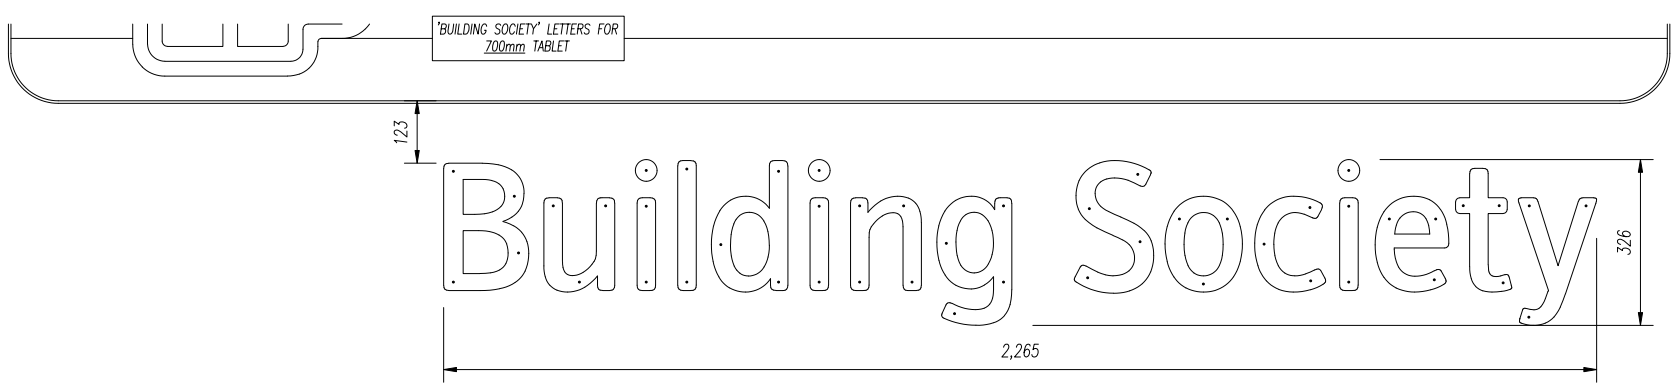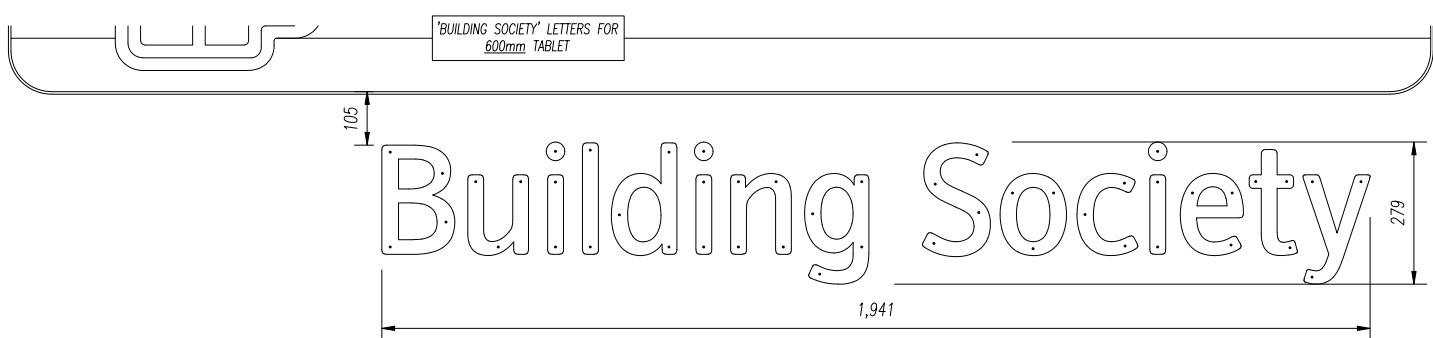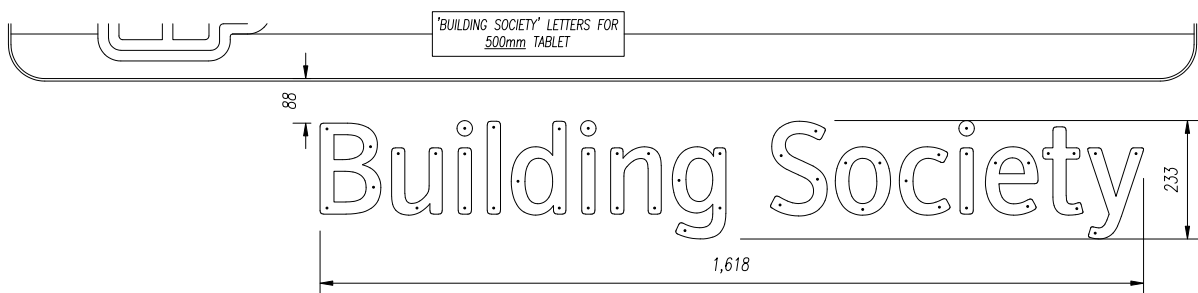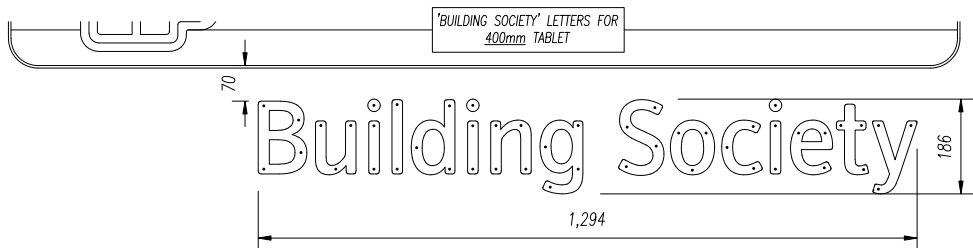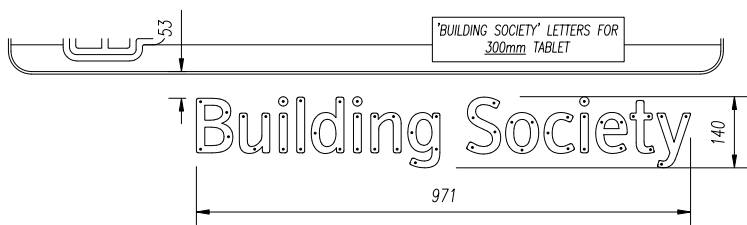

'BUILDING SOCIETY' TEXT TO BE USED FOR NON ILLUMINATED TABLETS

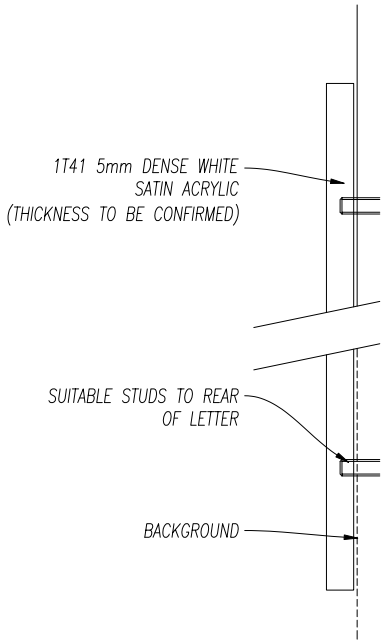

'BUILDING SOCIETY' TEXT TO BE USED FOR ILLUMINATED TABLETS

