




PVC Textured
Cladding Display


Unique properties
Durable.
Low Maintenance.
Cost effective.
20 Year Service life guarantee
20 Year Colour Guarantee on White.
10 Year Guarantee on all colours.
Environmentally friendly.
Lead free
PVC Cladding Is Light & Easy to install.
Embossed finish to look like Wooden Cladding.
Thermal properties superior to wooden equivalent cladding products.
PVC Cladding Panels are designed to make storing handling and fitting the range quick and easy. With the weather board cladding weighing just 3.15kg per 5 Metre board it's 4 times lighter than a comparable fibre cement board.

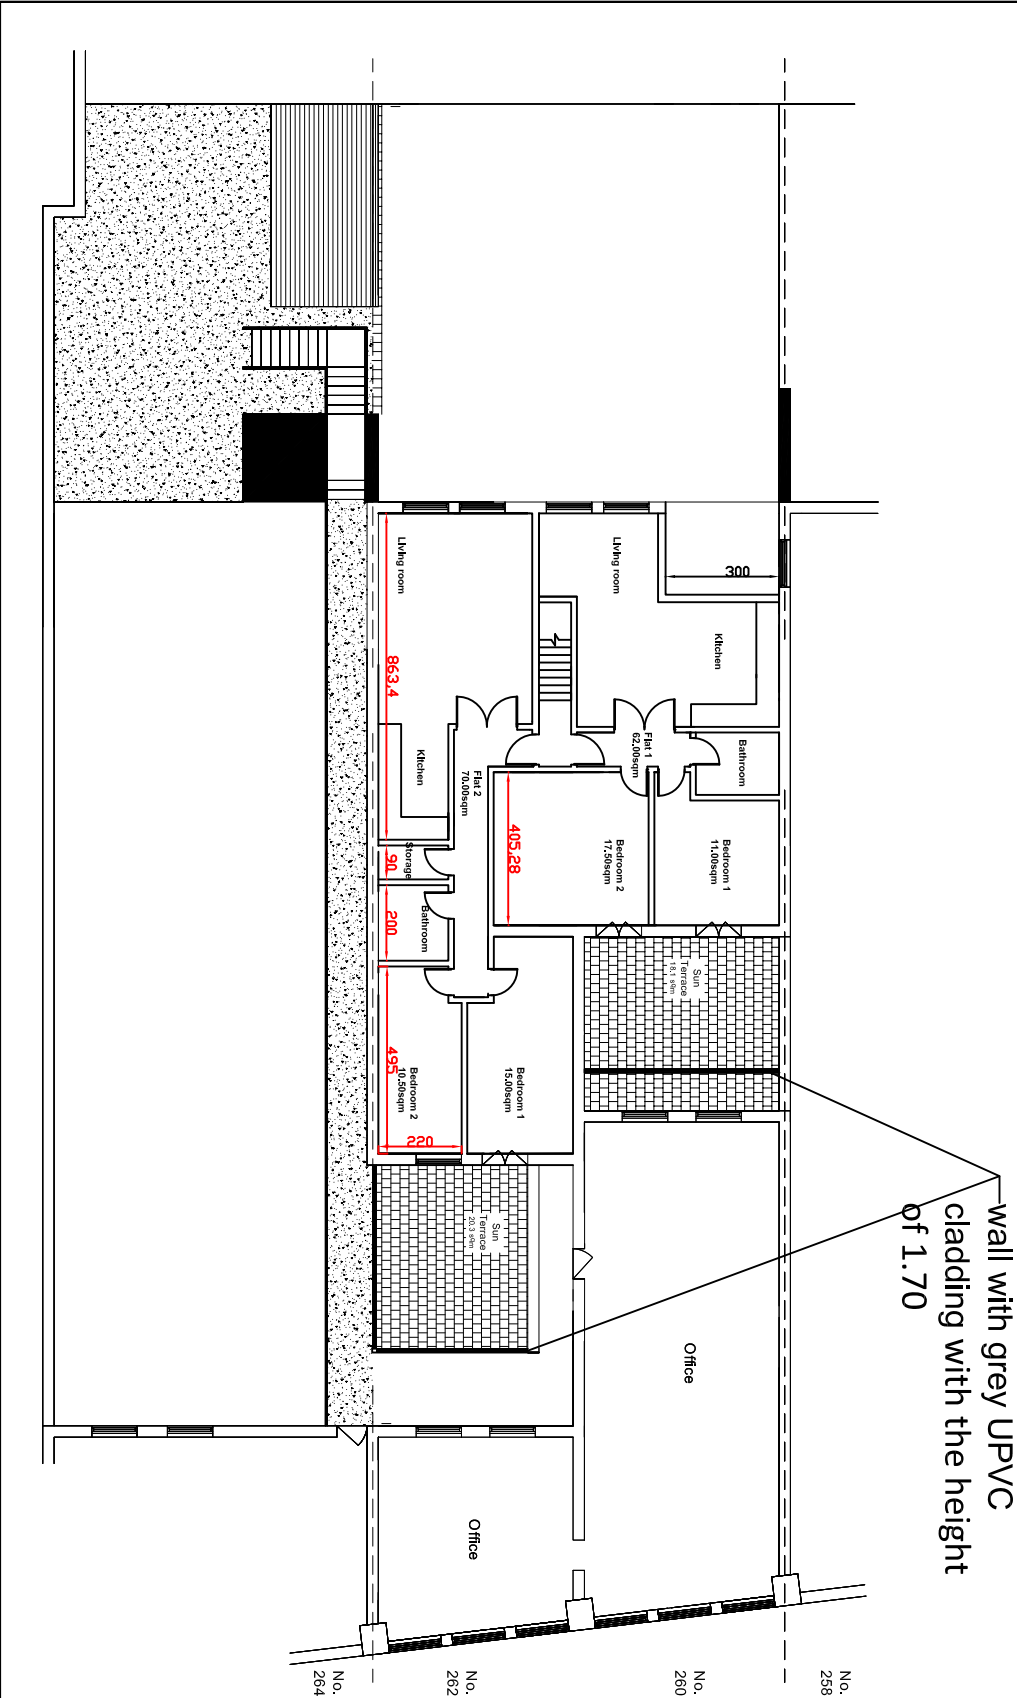

wall with grey UPVC
cladding with the height
of 1.70

NOTES:

Proposed First Floor

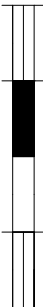Location:			
260-262 London Road Waterlooville O7 7HG			
P			
Scale: 1:100		@	A2
Scale: 1:200		@	A4
0 2M			
			
Date:		Drawn By:	
26.06.19.			
Dwg No: 06		Rev: B	