



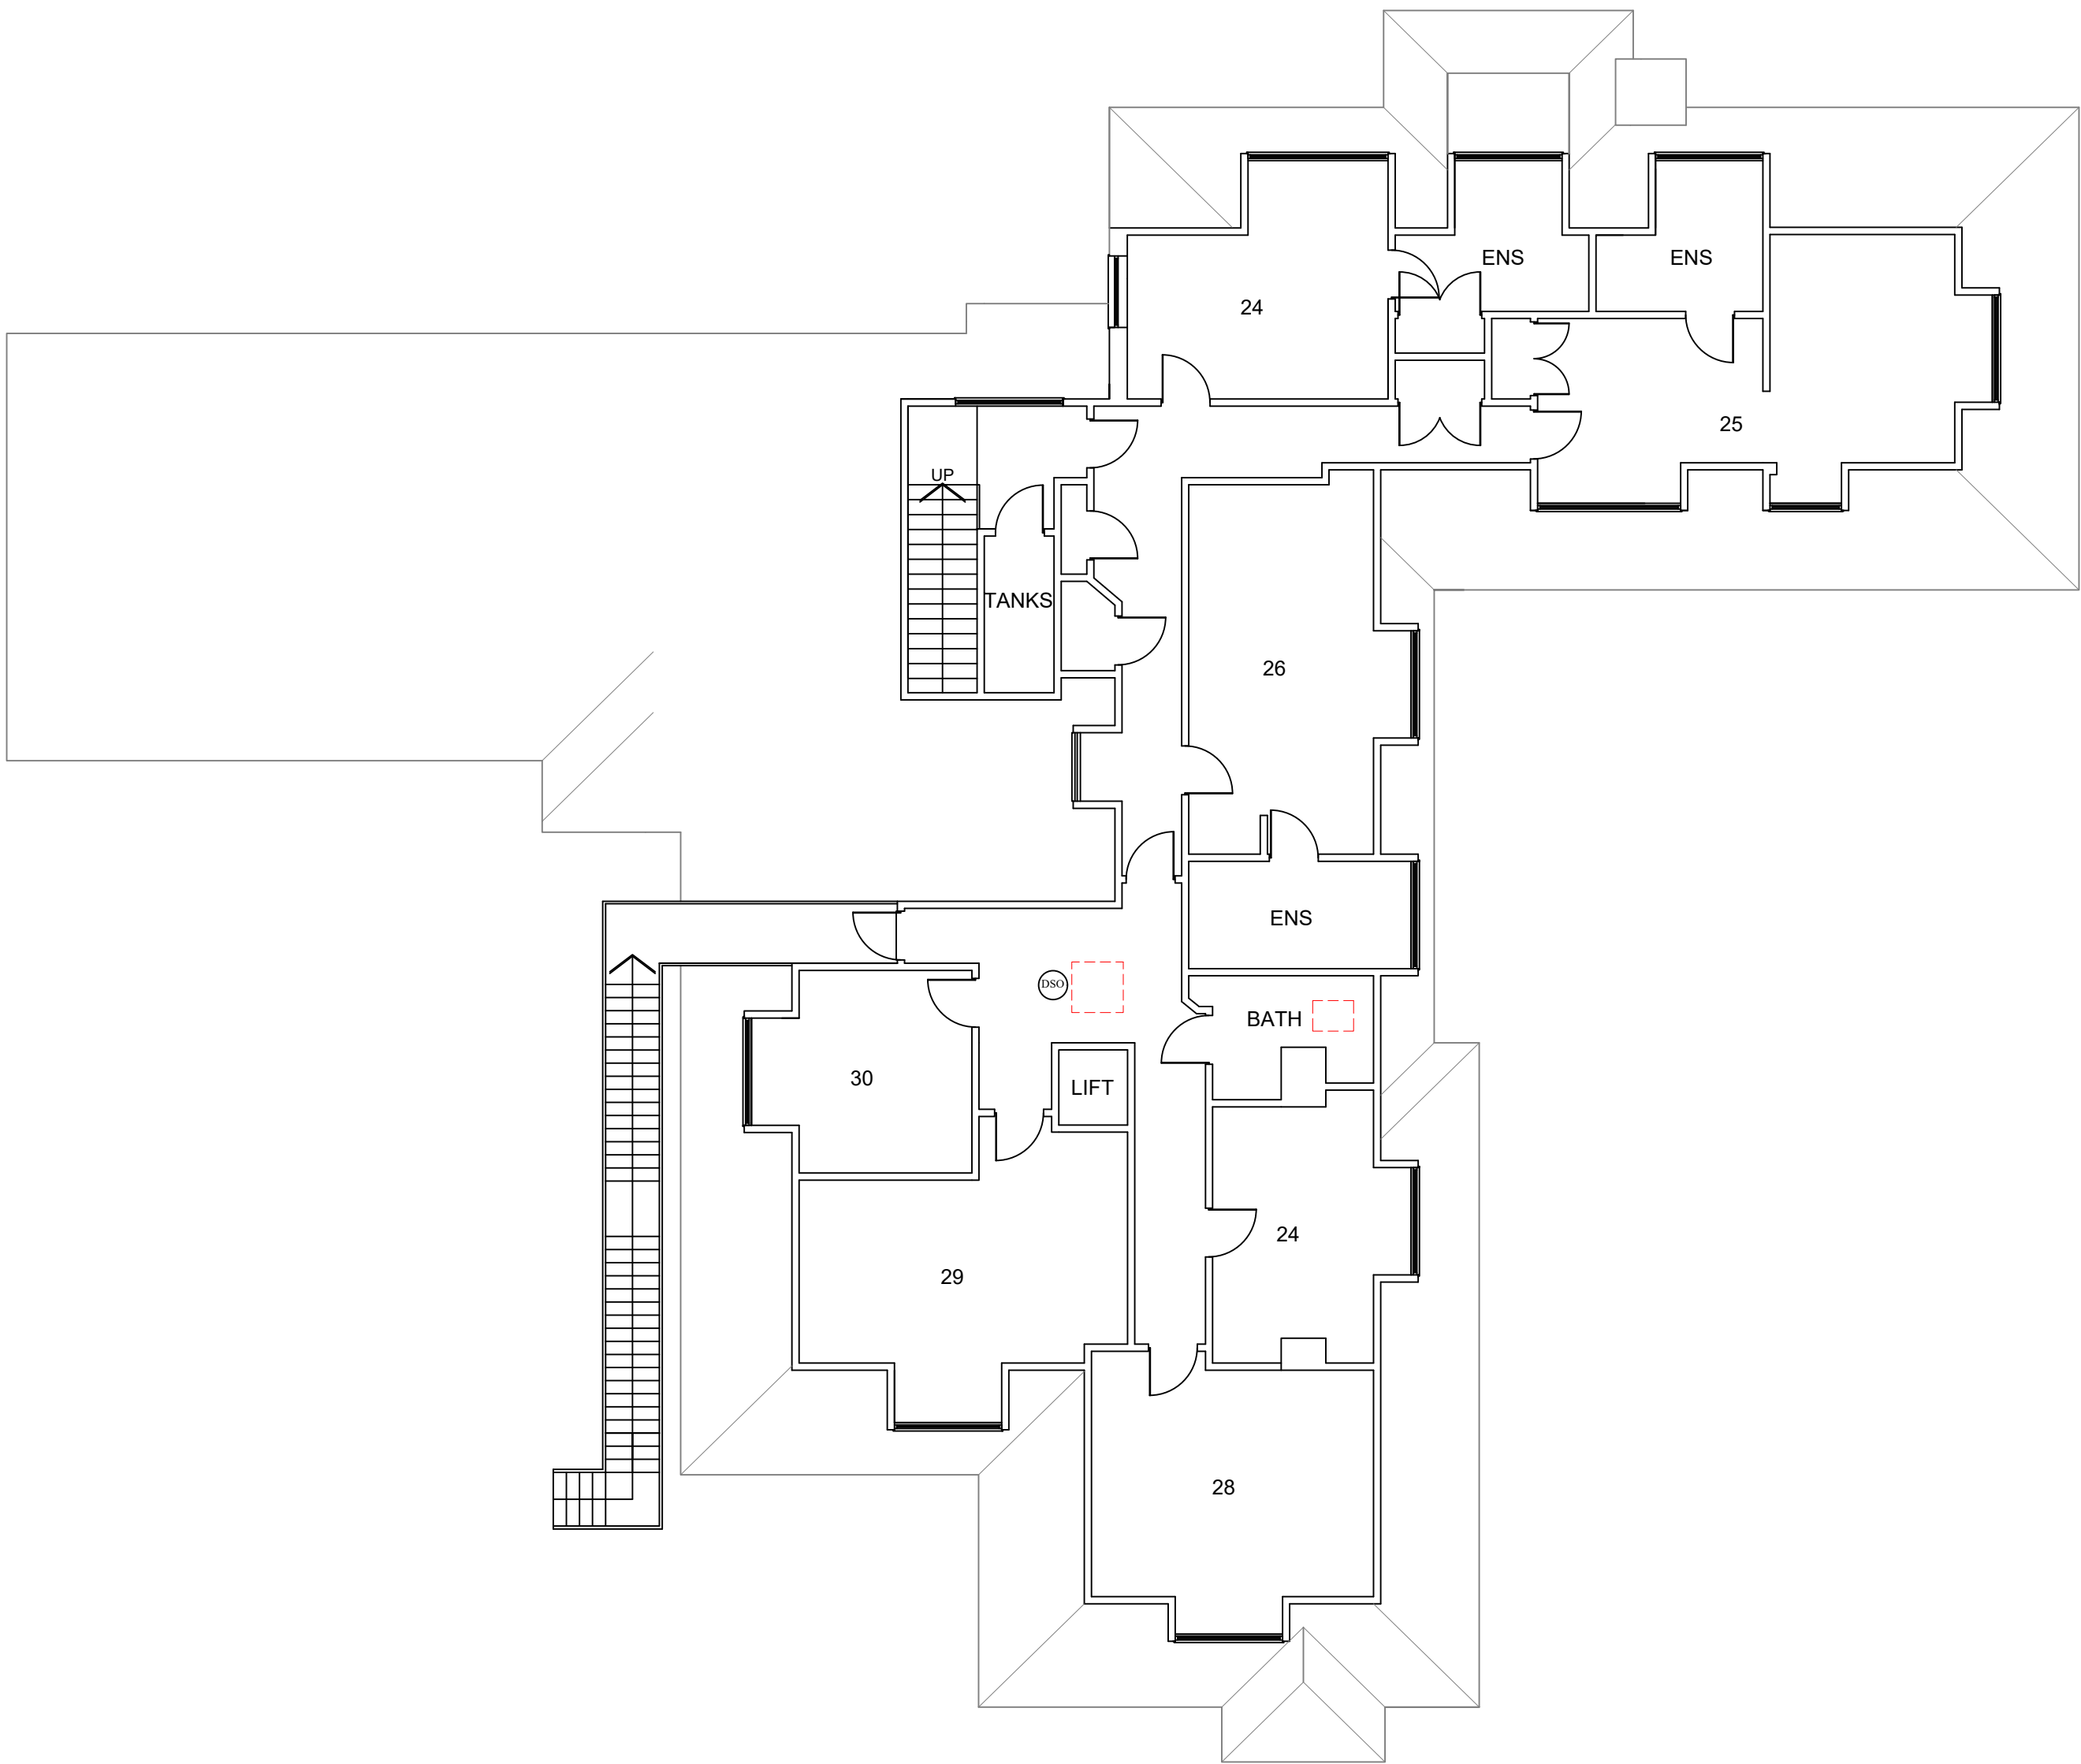

EXISTING SECOND FLOOR PLAN 1:100

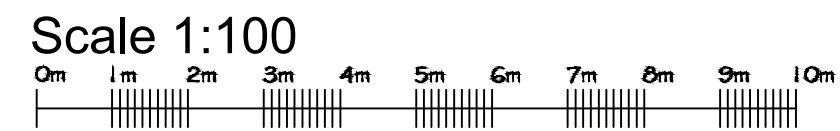

Steven Jones Plan Design
37 Kelowna, Portland Street, 015 244
Tel: 01503 62550 Web: 01503 647665
Email: stevenjonesplandesign@btinternet.com

Client

Agincare - Gorseyway

Scale

As Shown

Date

27.08.2019