


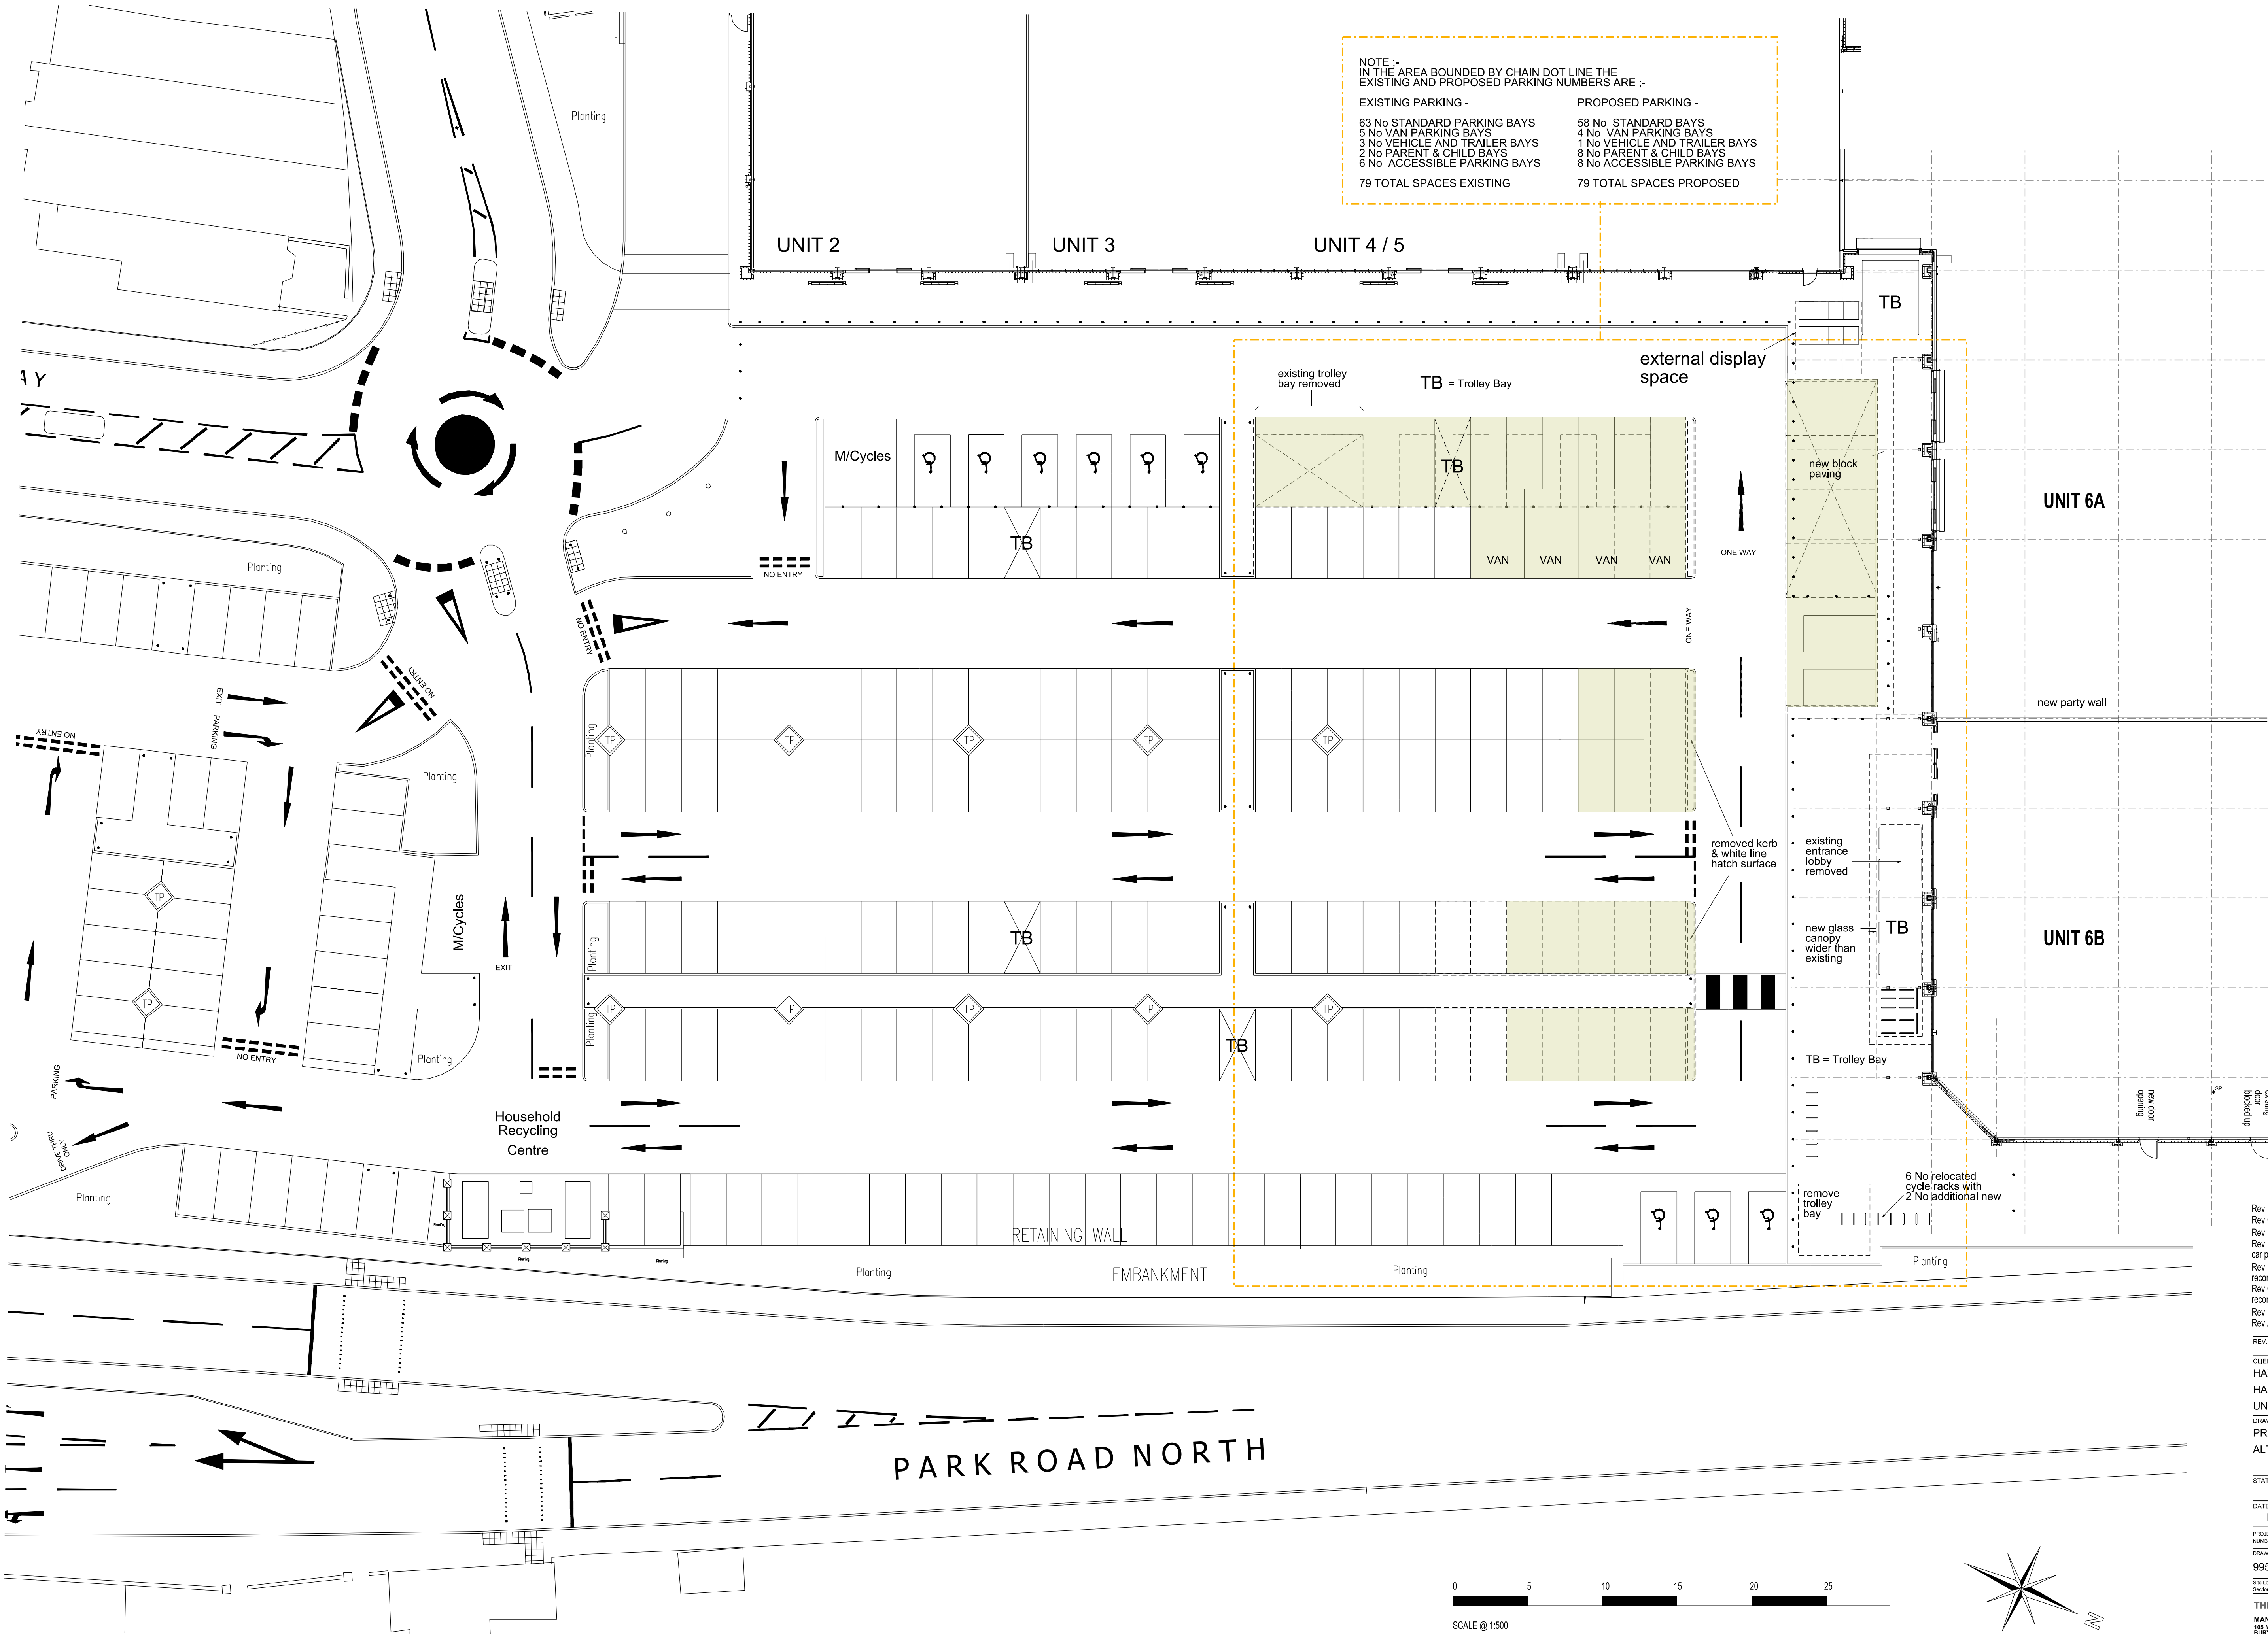

NOTE :-
IN THE AREA BOUNDED BY CHAIN DOT LINE THE
EXISTING AND PROPOSED PARKING NUMBERS ARE :-

EXISTING PARKING -	PROPOSED PARKING -
63 No STANDARD PARKING BAYS	58 No STANDARD PARKING BAYS
5 No VAN PARKING BAYS	4 No VAN PARKING BAYS
3 No VEHICLE AND TRAILER BAYS	1 No VEHICLE AND TRAILER BAYS
2 No PARENT & CHILD BAYS	8 No PARENT & CHILD BAYS
6 No ACCESSIBLE PARKING BAYS	8 No ACCESSIBLE PARKING BAYS
79 TOTAL SPACES EXISTING	79 TOTAL SPACES PROPOSED

- Rev H: 21-02-19 External display and trolley bay added MK
- Rev G: 07-09-18 Trolley bay amendment MK
- Rev F: 07-09-18 Trolley bays and notes all'd MK
- Rev E: 17-05-18 Van parking annotation adjusted and car parking count revised MK
- Rev D: 11-05-18 Van parking / standard spaces reconfigured with no change to parking numbers MK
- Rev C: 01-05-18 Van parking / standard spaces reconfigured with no change to parking numbers MK
- Rev B: 01-05-18 Car park alterations MK
- Rev A: 11-04-18 Cycle racks relocated MK

REV. DATE NOTES INT.

CLIENT / PROJECT
HAVON Ltd.
HAVANT CENTRAL RETAIL PARK
UNIT 6
DRAWING TITLE
PROPOSED EXTERNAL WORKS
ALTERATIONS

STATUS
PLANNING

DATE	DRAWN	SCALE @ A1
MAR 18	MK	1:200

PROJECT NUMBER	UNIT / BLOCK	CI / SPS CODE	TYPE A NUMBER	REVISION LETTER
9958	PL	P01	H	

9958 PL P01 H

THE RATCLIFFE GROVES PARTNERSHIP

MANCHESTER
101 MANCHESTER ROAD
BURF LANCASHIRE BL10 6TD
T: 0161 797 0000 E: manchester@rgp.co.uk
www.rgp.co.uk

LONDON
19 REDFORD ROAD
LONDON W12 7TK
T: 020 7600 6666 E: london@rgp.co.uk

RGPA
architects