


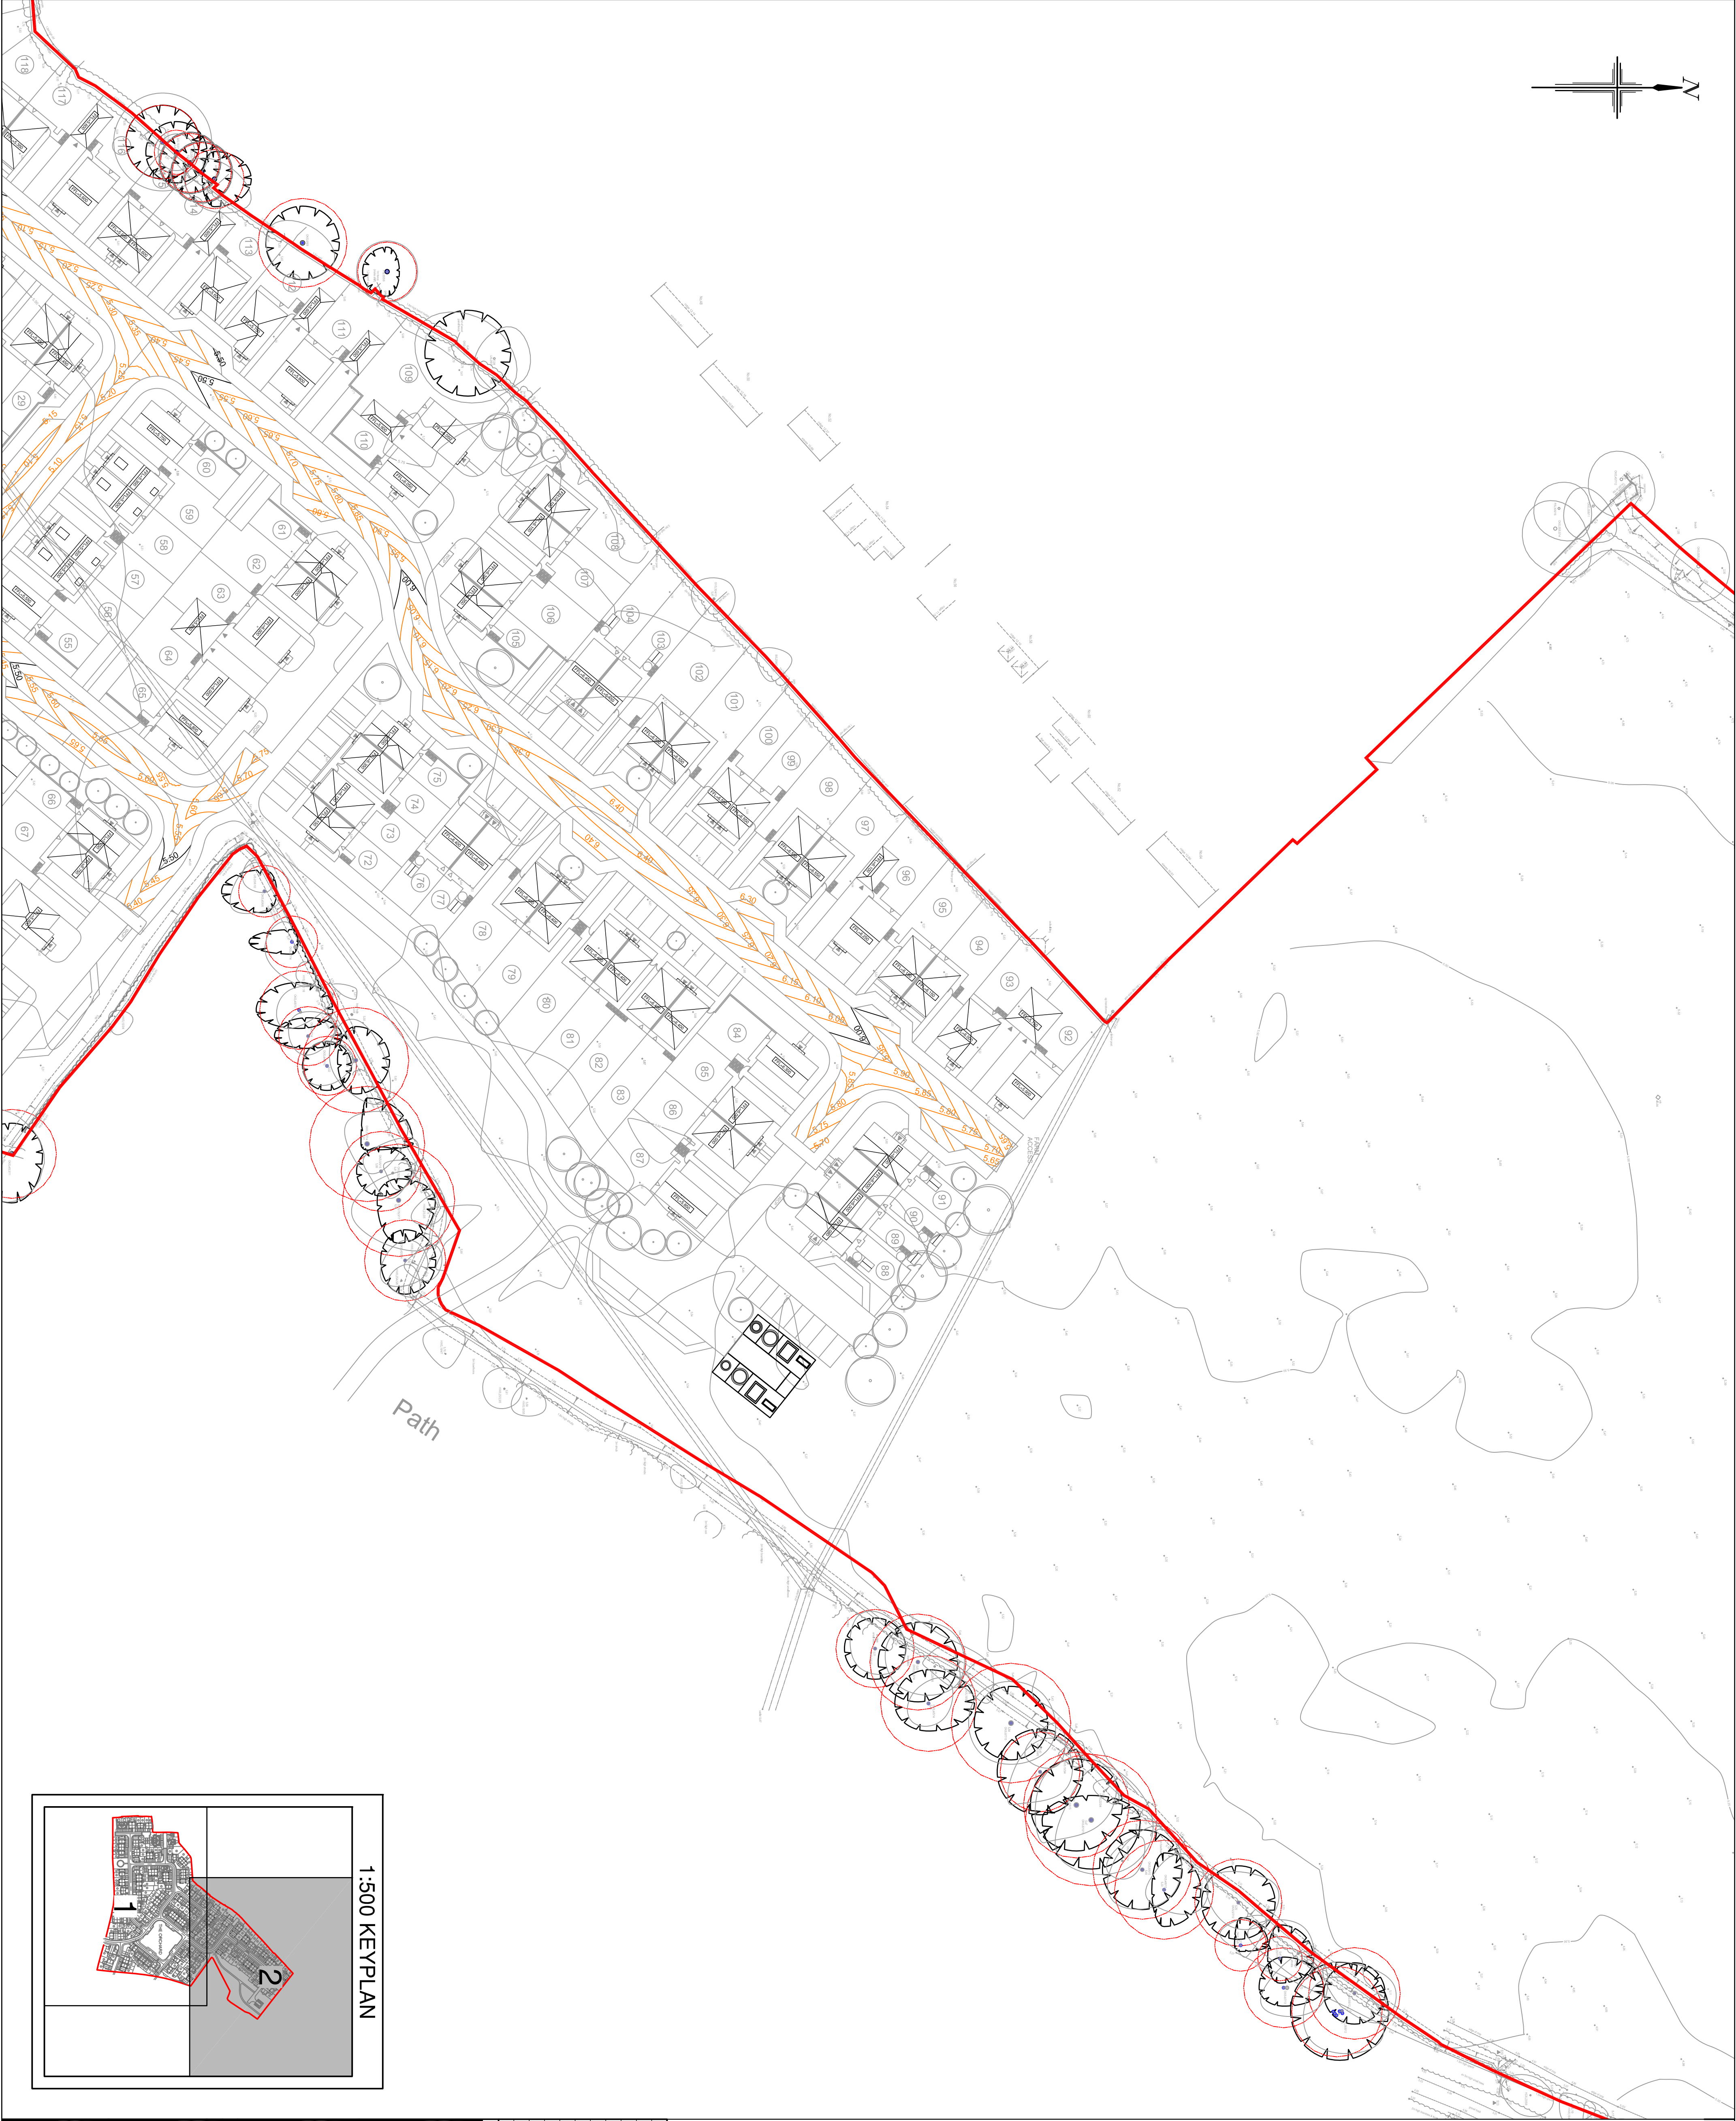

1. All dimensions are in metres unless stated otherwise.
2. Do not hound from this drawing. Only written alterations are to be used.
3. Site layout based on ID Partnership Proposed Site Layout, project number N012517, drawing number P1-LO2 Rev.D17 dated 26/06/2019.
4. Topographic Survey as per Stiffline Ltd. Site Survey drawing number 36HX0001B dated May 2018.
5. Level strategy is subject to further design development. Extent of any retaining shown is indicative only and subject to a further detailed review.
6. **ANY VARIANCE OR DISCREPANCY MUST BE REPORTED BACK TO RCP ENGINEERING BEFORE WORK BEGINS.**

Site Boundary

Site Boundary

Paved Finished Floor Level & Garage Slab Level

Existing Ground Level

Primary Road Contour

Secondary Road Contour

Red Patchwork Area (PFA) to Retained Tiers
(Refer to ACD Tiers Planes for more details)
number **BDWSS060** Revision: 1 dated 25/04/17
(per Duxbury)


6,000

5,850

**Root Protection Area (RPA) for Retained Trees
(Refer to ACD Tree Reference Plan drawing
number BDWS20660 Revision A dated 25/04/17
for Details)**

1. **EXISTING SERVICES.** Depth of existing services must be determined prior to works commencing. The contractor is responsible for establishing underground services in accordance with HSE Guidance note HS (G) 47. Any services which would be within the proposed construction layers must be lowered to below the sub-base.

Any proposed works within Root Protection Areas are subject to supervision and approval by the Arboriculturist.

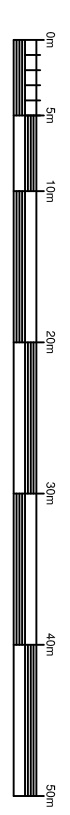

© Crown copyright. All rights reserved. Licence number 100042156

Rev.	Date	Details	By	Checked	Approved
D	27.06.19	Updated in accordance with rev. D/17 of IP Site Layout.	SRV		TTS
C	28.06.19	Updated in accordance with latest DP Site layout PL-02A	SRV		TTS
B	28.06.19	Plg. 55 and 58 FF's replaced to client comments	SRV		TTS
A	22.05.19	Layout review updated in accordance with DP Proposed Site	SRV		TTS
		Layout S-02 Rev.C created 21.05.2018			



Site:- Sinah Lane Hayling Island	Drawing Title:- LEVELS STRATEGY
--	---

SHEET 2 OF 2

Date:	June 2018	Scales:	1:500 at A1
Drawn:	VI	Checked:	SRV
		Approved:	TRS

FOR INFORMATION ONLY



T: 01256 769269 E: mail@rcpconsultants.co.uk W: rcpconsultants.co.uk