



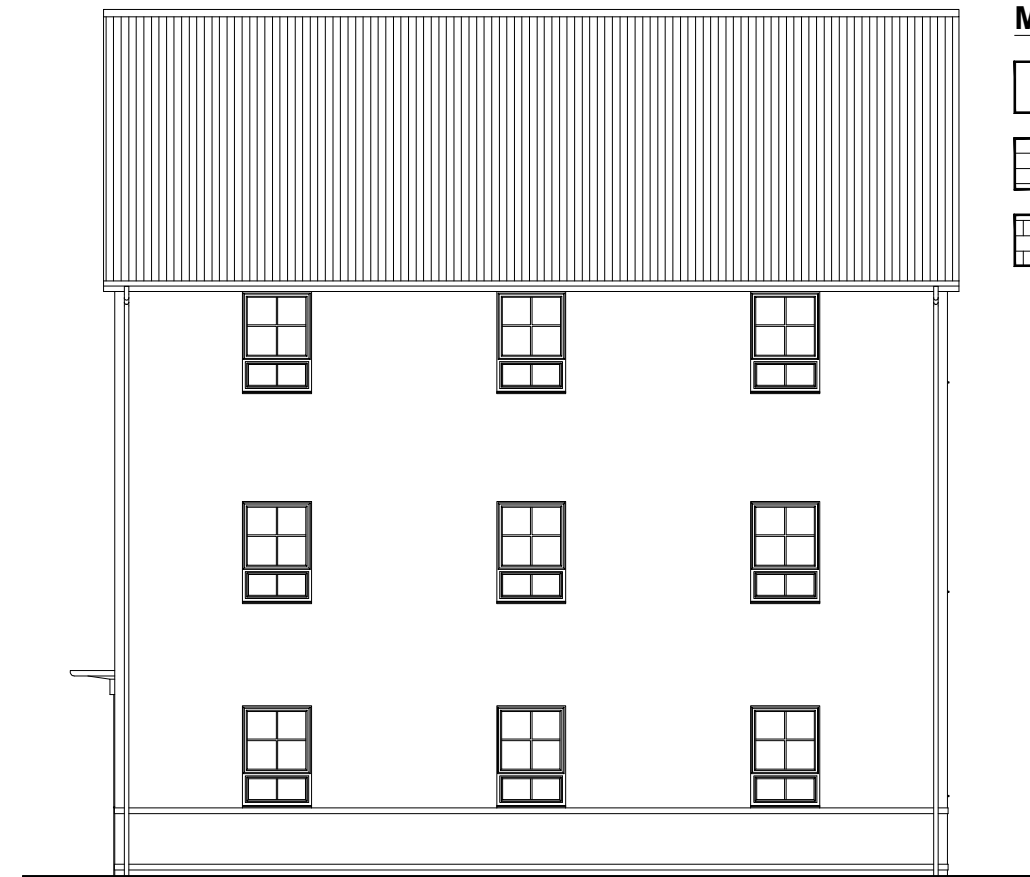

FRONT ELEVATION



FRONT / SIDE ELEVATION 1

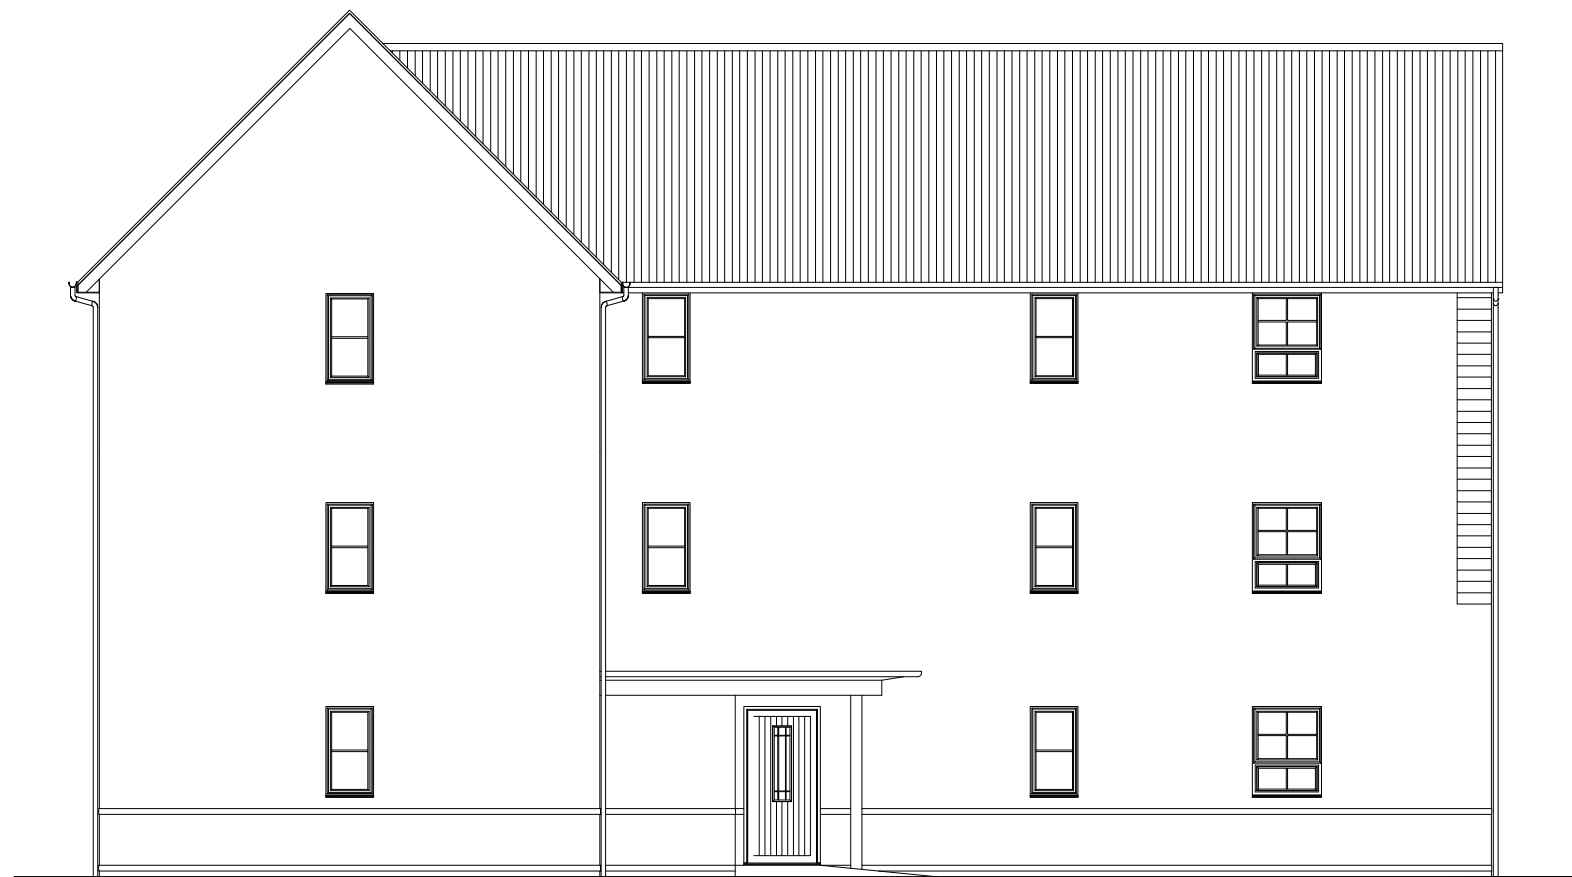

REAR ELEVATION



SIDE ELEVATION2

MATERIAL KEY

-  FACING BRICKWORK
-  TIMBER CLADDING
-  TILE HANGING

