


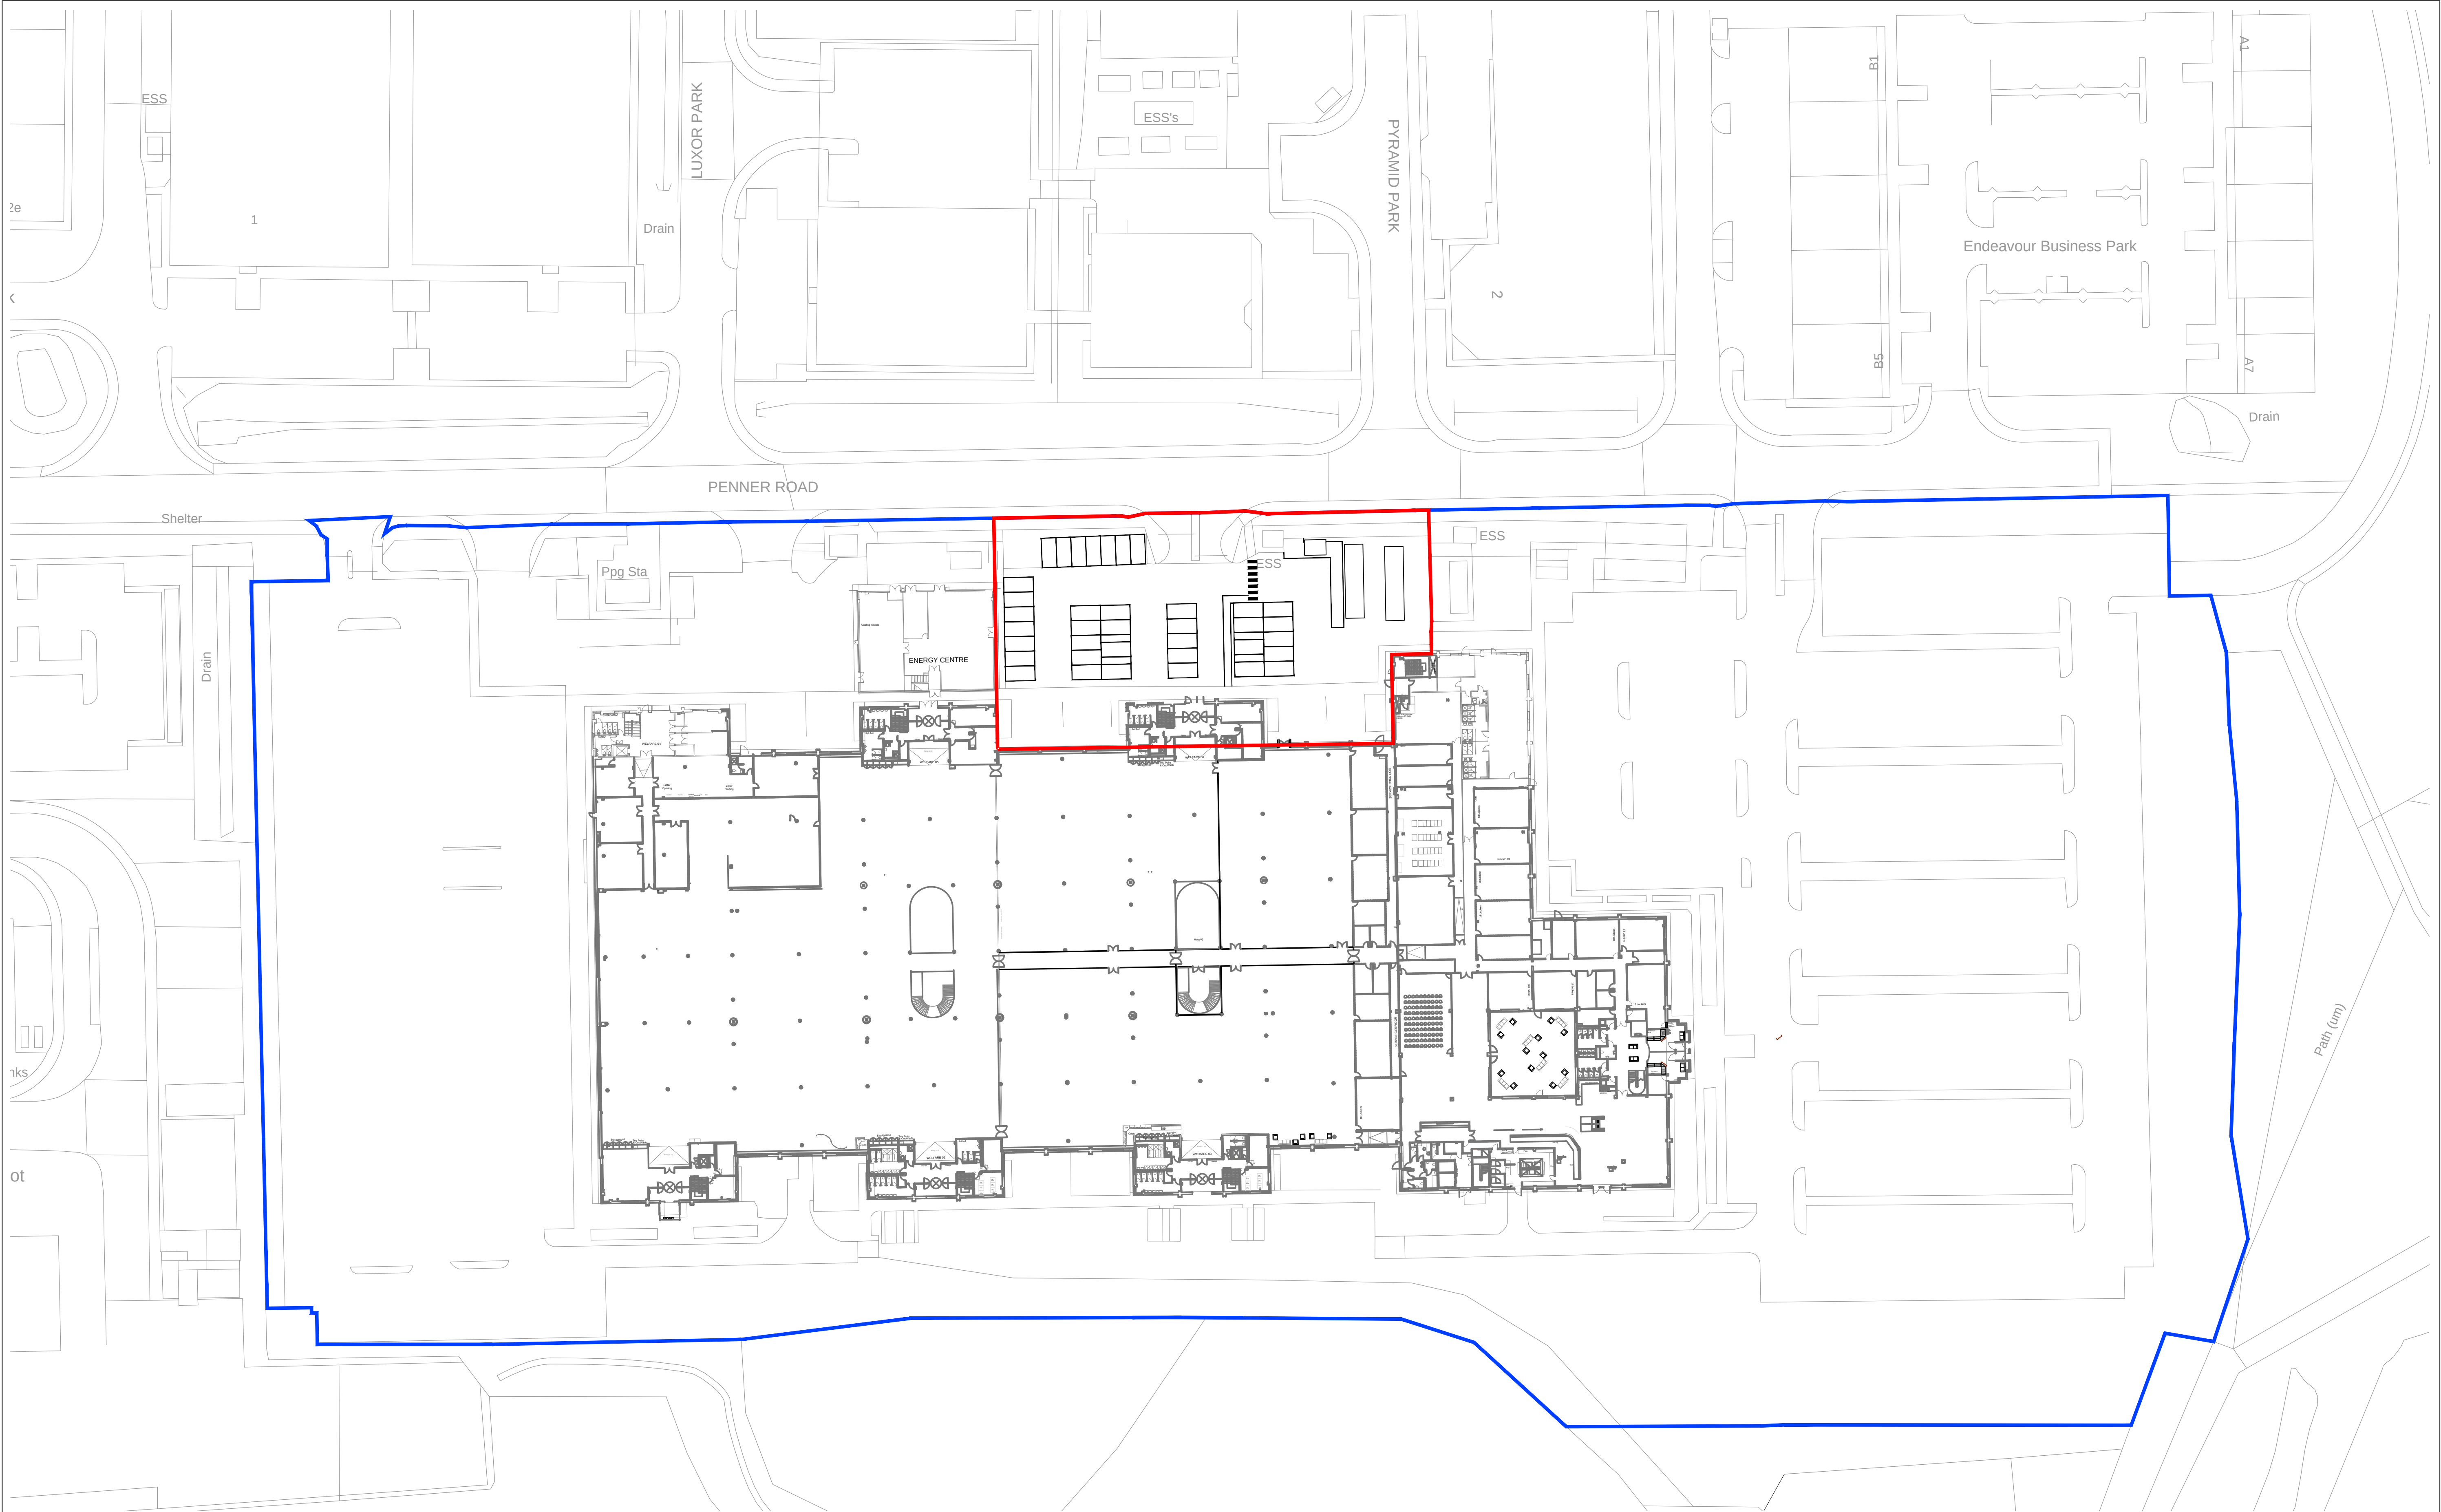

BLOCK PLAN SCALE 1:500@ A1

WARNING: DRAWING MAY BE REDUCED WHEN PLOTTED OR PRINTED. DO NOT SCALE.																							
		Rev	Date	Checked	Rev	Date	Checked	Rev	Date	Checked	Rev	Date	Checked	Rev	Date	Checked	Rev	Date	Checked	08.01.19			
		Drawn	Approved			Drawn	Approved			Drawn	Approved			Drawn	Approved			Drawn	Approved	DEL			
																				SB			
																				MM			
																				1:500			
																				SSE_PEN			
																				BLOCK PLAN_EX		1	0
																				SSE			
																				Facilities Management One Waterloo Street, Glasgow, G2 6AY Tel: 0141 224 7248			