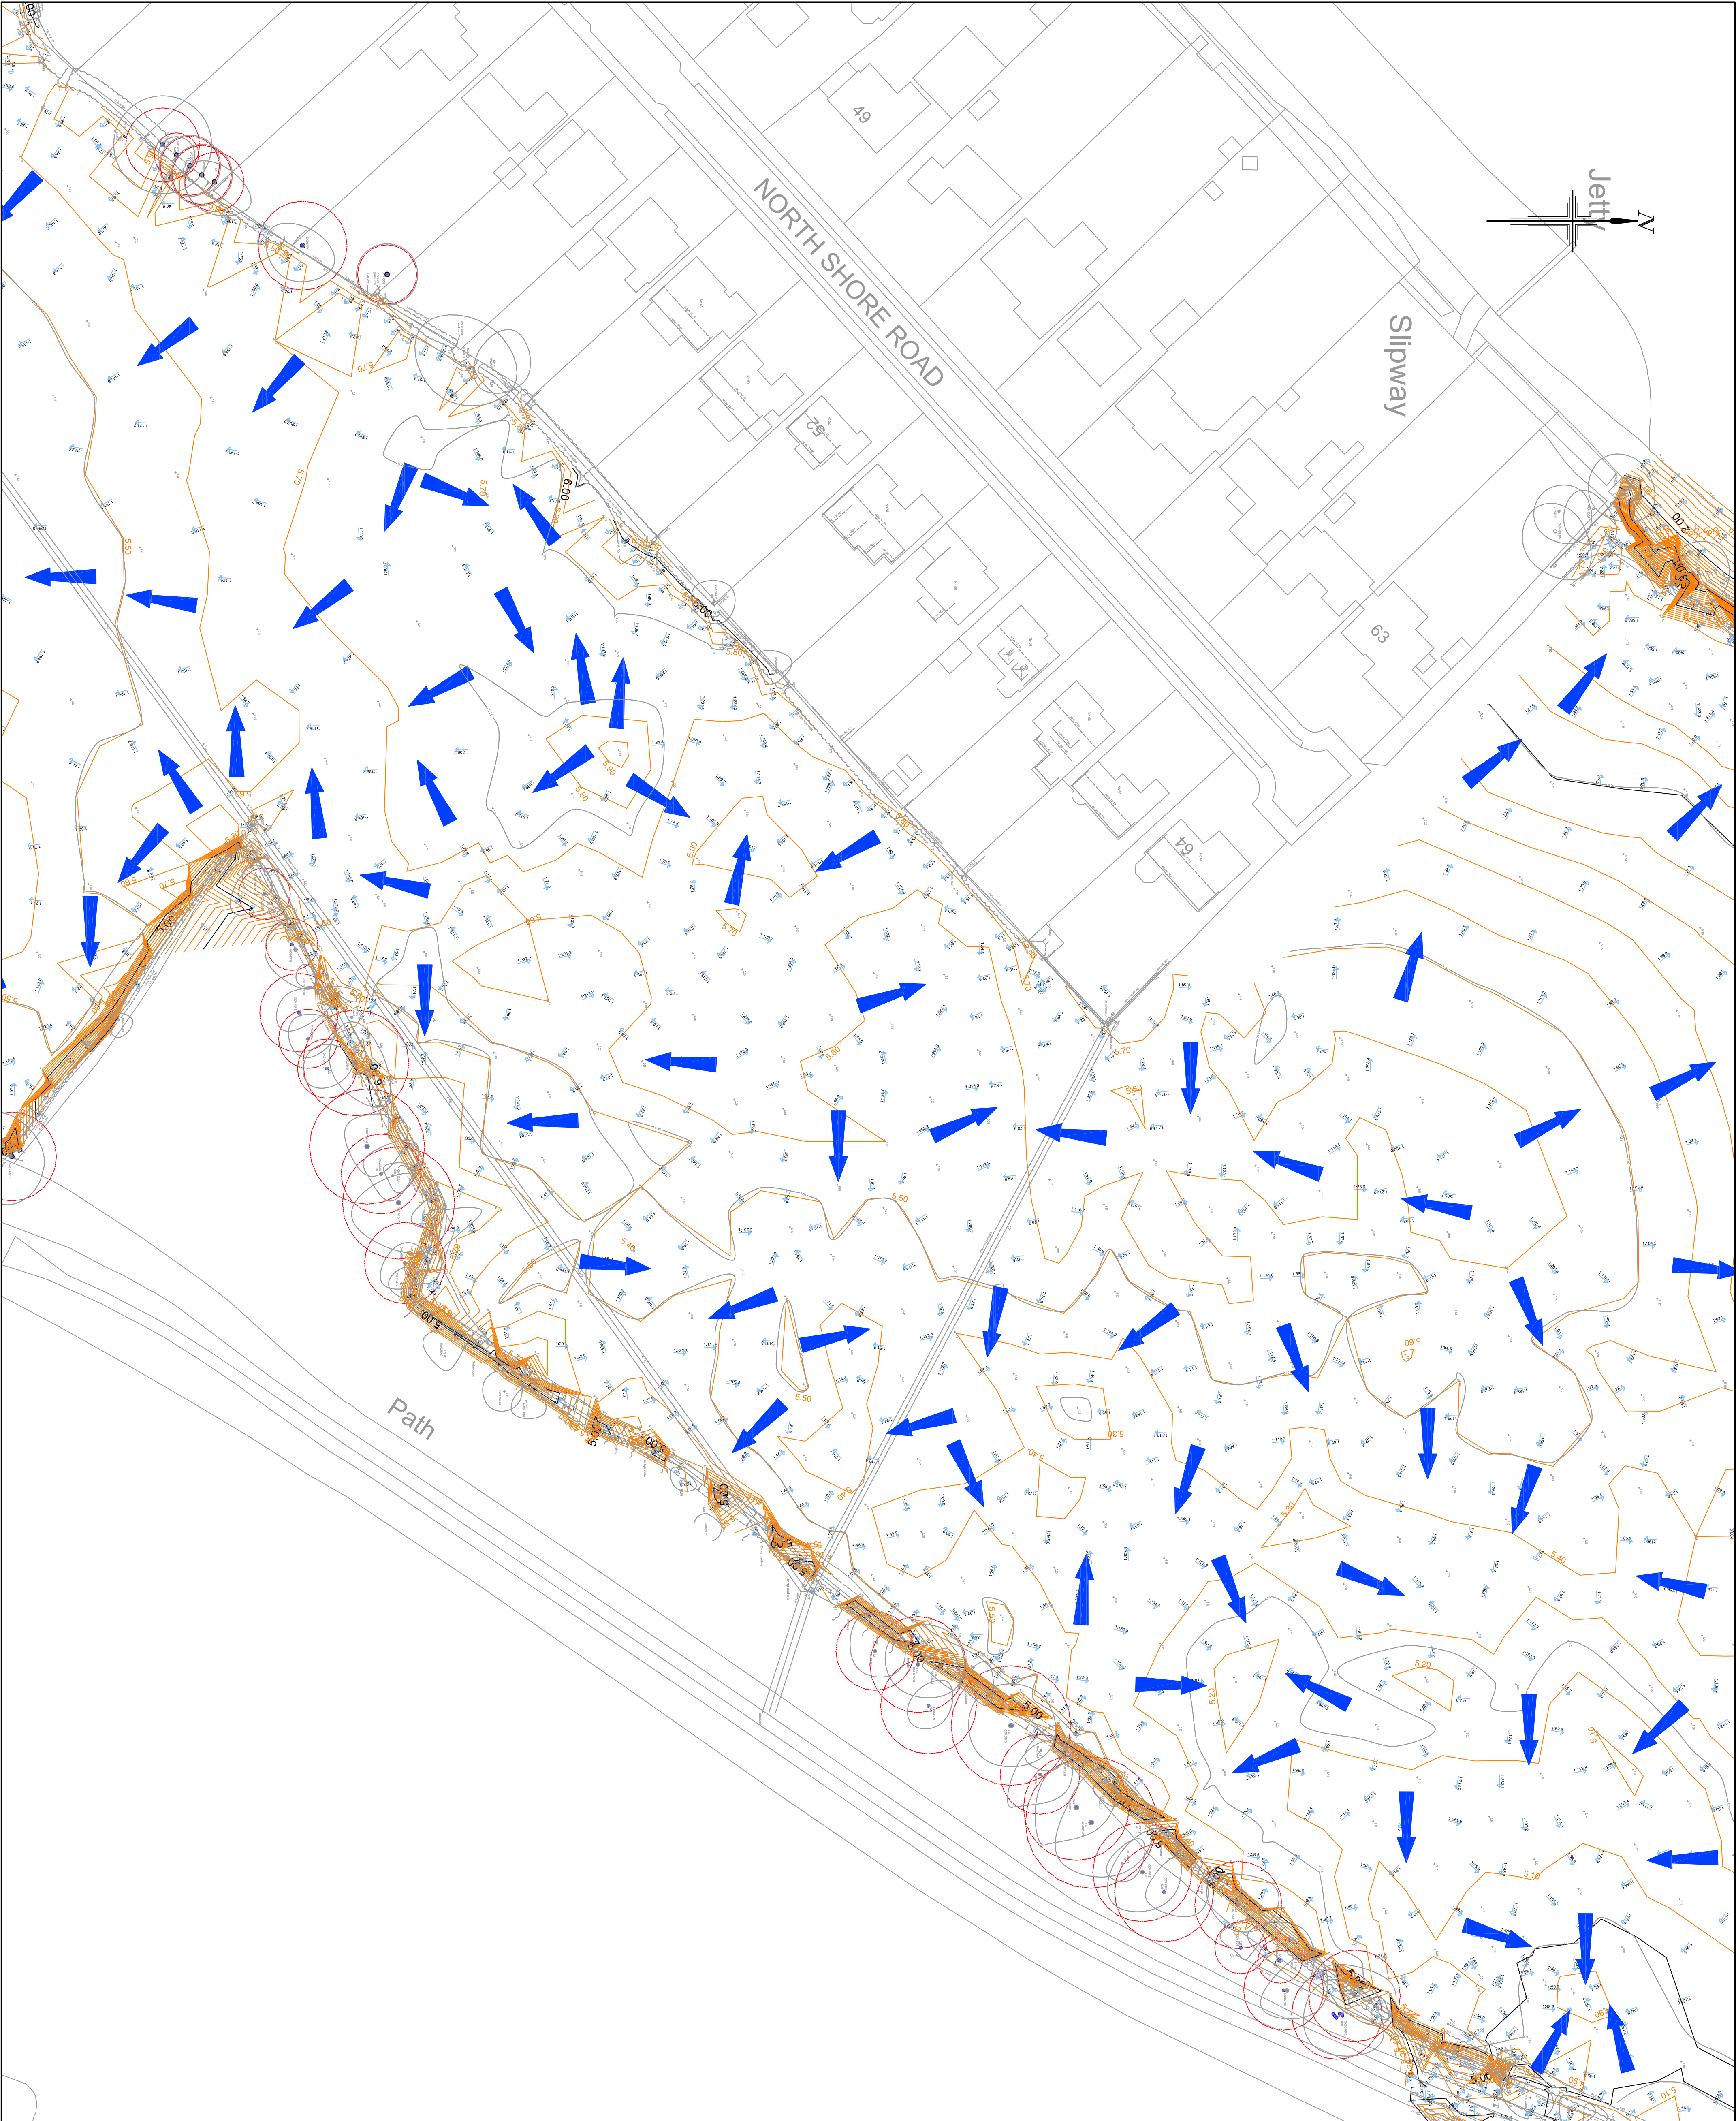


Slipway

NORTH SHORE ROAD

Path

NOTES

- All dimensions are in metres unless stated otherwise.
- Do not scale from this drawing. Only written dimensions are to be used.
- Site layout based on ID Partnership Proposed Site Layout, project number N81/2817, drawing number PL-02 Rev.D17 dated 26/06/2019.
- Topographic Survey as per Slielme Ltd. Site Survey drawing number 36HX001B dated May 2018.
- Layout review is subject to receipt of finalised layout proposal and the final highway layout design will be subject to the outcome of consultation with Hampshire County Council.
- Red indicates vehicle moving forward, blue indicates vehicle reversing.

KEY:

- Existing flow routes
- Existing Ground Level
- Existing Ground Fall Arrow and gradient
- Primary Ground Contour
- Secondary Ground Contour
- Root Protection Area (RPA) for Retained Trees

number BDM50600 Revision 1 dated 27/04/17 for Details



SCALE BAR 1:500 at A1

Rev	Date	Details	By	Checked	Appd
A	20/06/19	Note 2 updated in accordance with rev. D17 of IDP Site Layout, SRV	TMS	TMS	

Client:-



Site:-
Sinah Lane
Hayling Island

Drawing Title:-
BASELINE
HYDROLOGY

SHEET 2 OF 2

Date:- June 2018
Drawn:- SRFV
Checked:- TMS
Drawing No. BSO/E4513/025 A

FOR INFORMATION ONLY



Rogers Cory Partnership
Architectural and Civil Consultants
The Old School, Old School Road
Hook, Hampshire RG27 7NJ
T: 01256 769769 E: mcj@rogerscory.co.uk W: rogerscory.co.uk