

nd:studio
metway
55 canning street
brighton BN2 0EF
office: +44 (0) 1273 457700
www.nicholasdexter.com
info@nicholasdexter.com

notes:
- Not suitable for construction unless stated
- Contractors must check all dimensions on site
- Only figured dimensions are to be worked from
- Drawings to be viewed in association with
work of other consultants
- Discrepancies must be reported to the
landscape architects before proceeding
© Copyright

rev.	date	description
------	------	-------------



PROJECT:

Ferry House

CLIENT:

Mr & Mrs Montague
Ferry House
Ferry Road
Hayling Island
P04 9UD

DATE: 09.08.2019

SCALE: 1:75

SIZE: A1

STATUS: Planning


PROJECT NUMBER: 0204

DRAWING TITLE: Planting plan

DRAWING NUMBER: 301

DRAWN BY: ND / SRT

REVISION

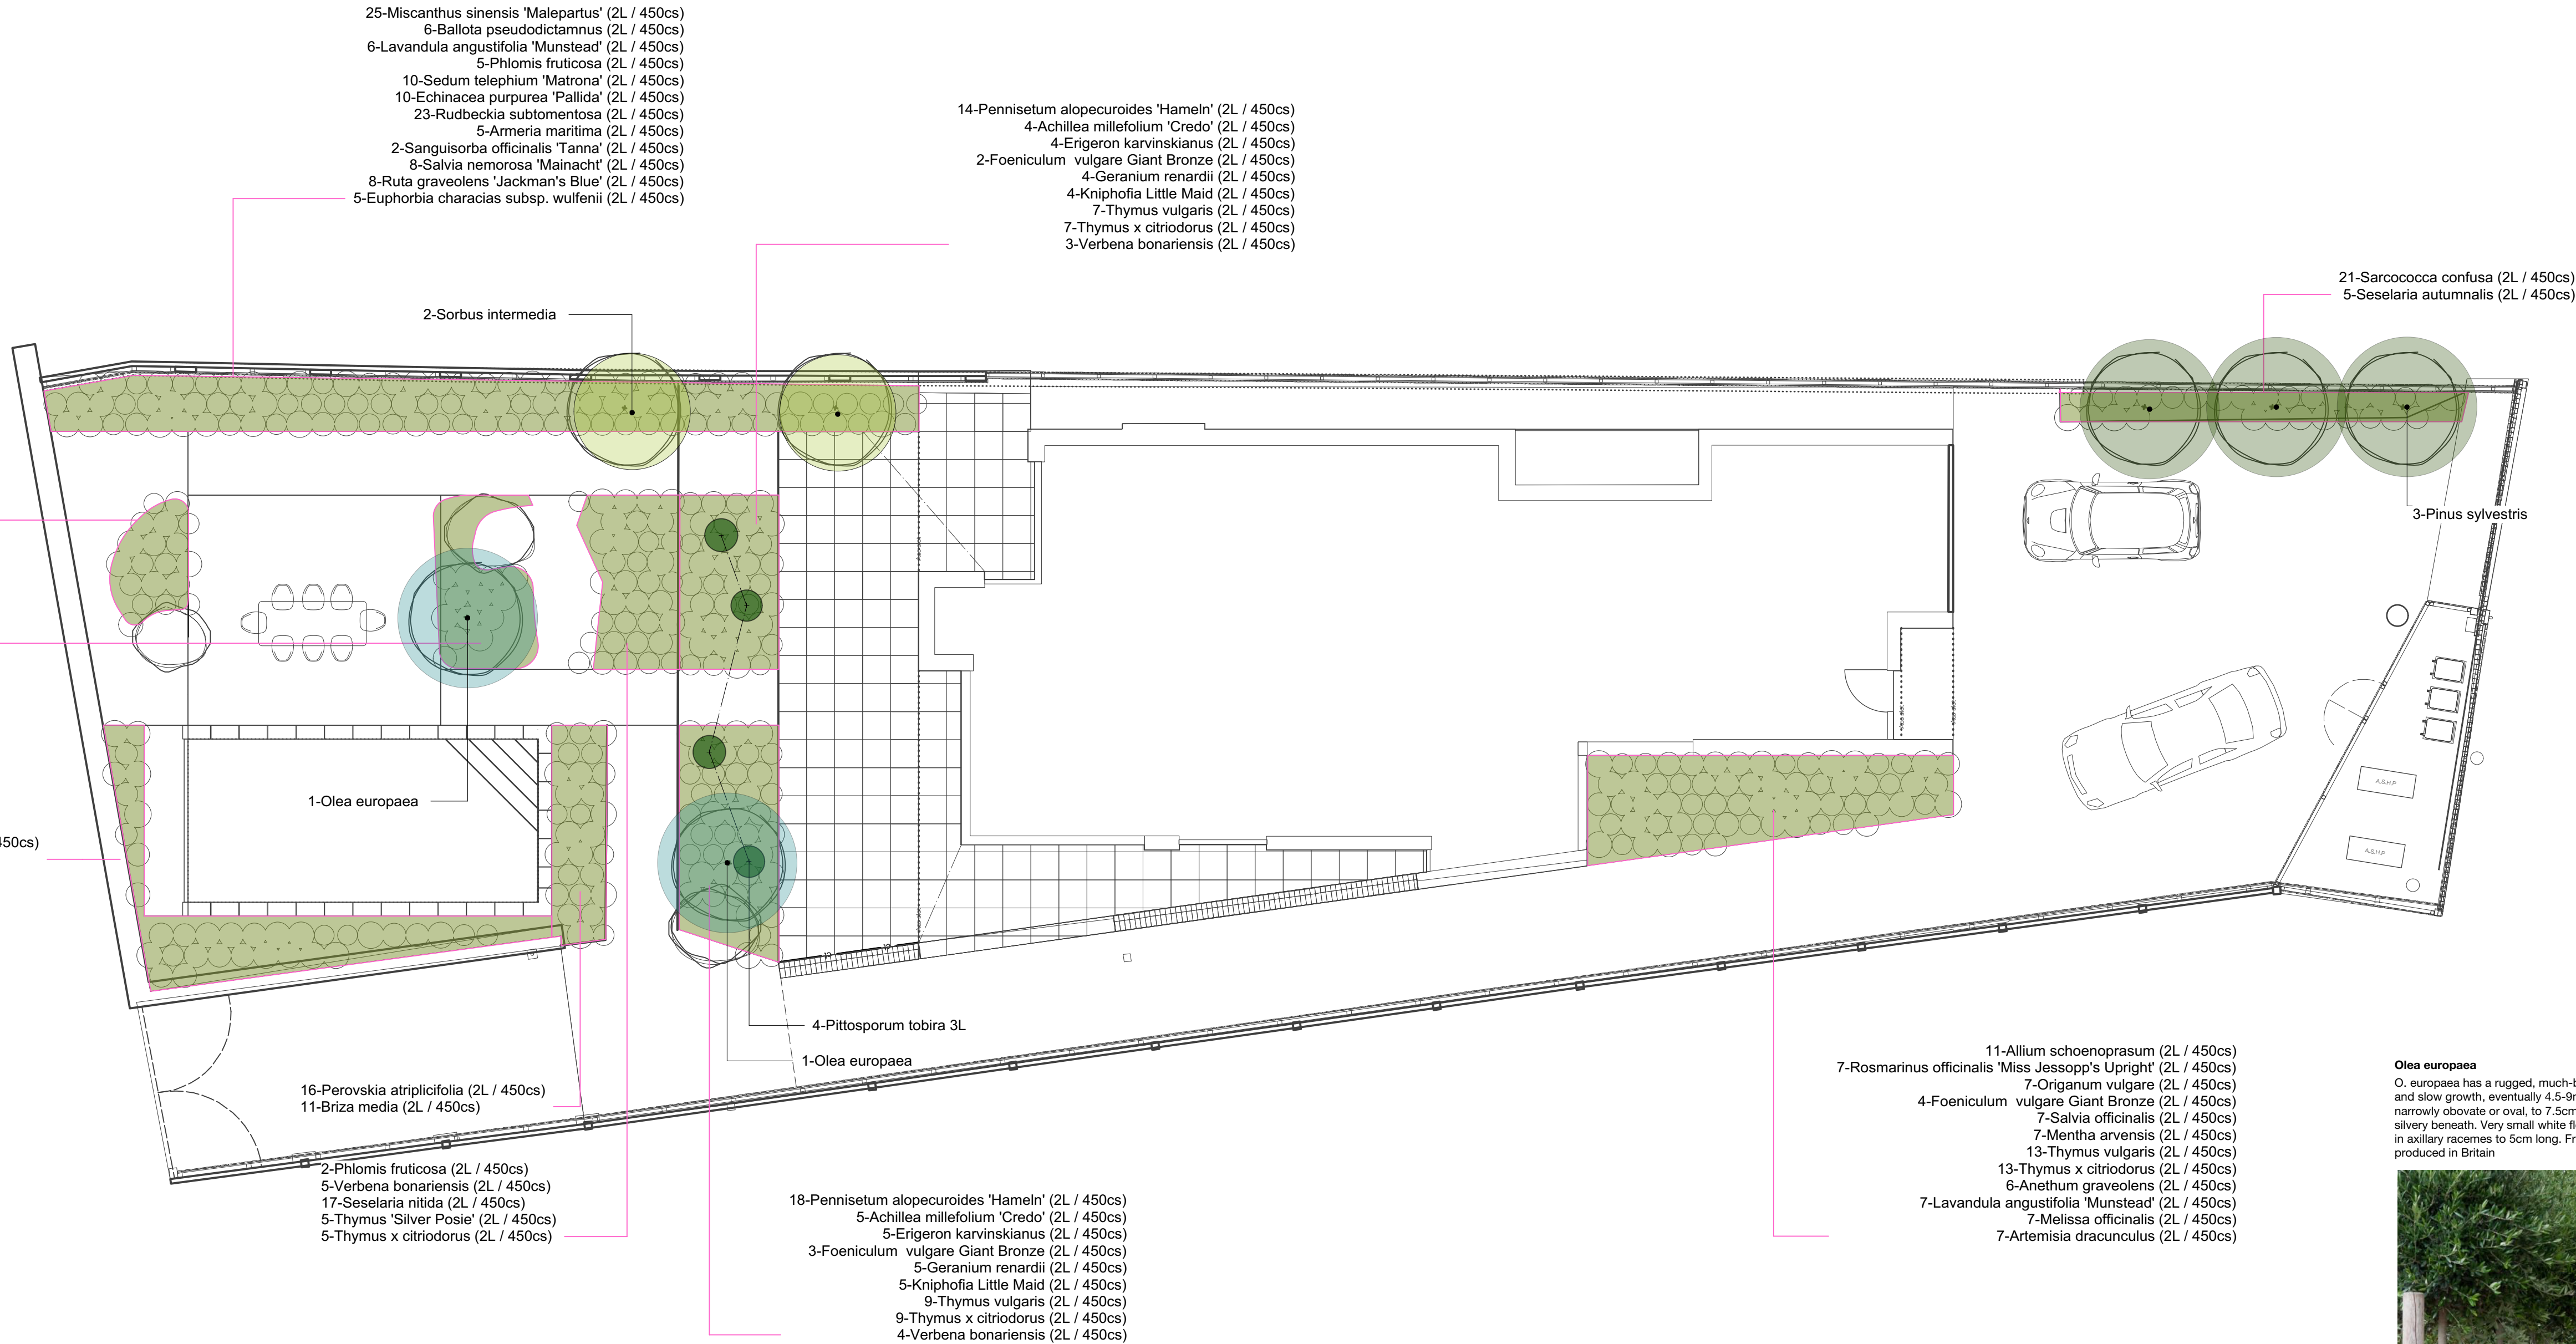

Olea europaea
O. europaea has a rugged, much-branched habit and slow growth, eventually 4.5-9m. Leaves are narrowly obovate or oval, to 7.5cm long, leathery, silvery beneath. Very small white flowers are borne in axillary racemes to 5cm long. Fruit rarely produced in Britain



Sorbus intermedia
A medium-sized deciduous tree with a broad, dense canopy. Leaves are broadly oval, deeply-lobed and dark green. Clusters of white flowers in spring are followed by red berries in autumn.

