
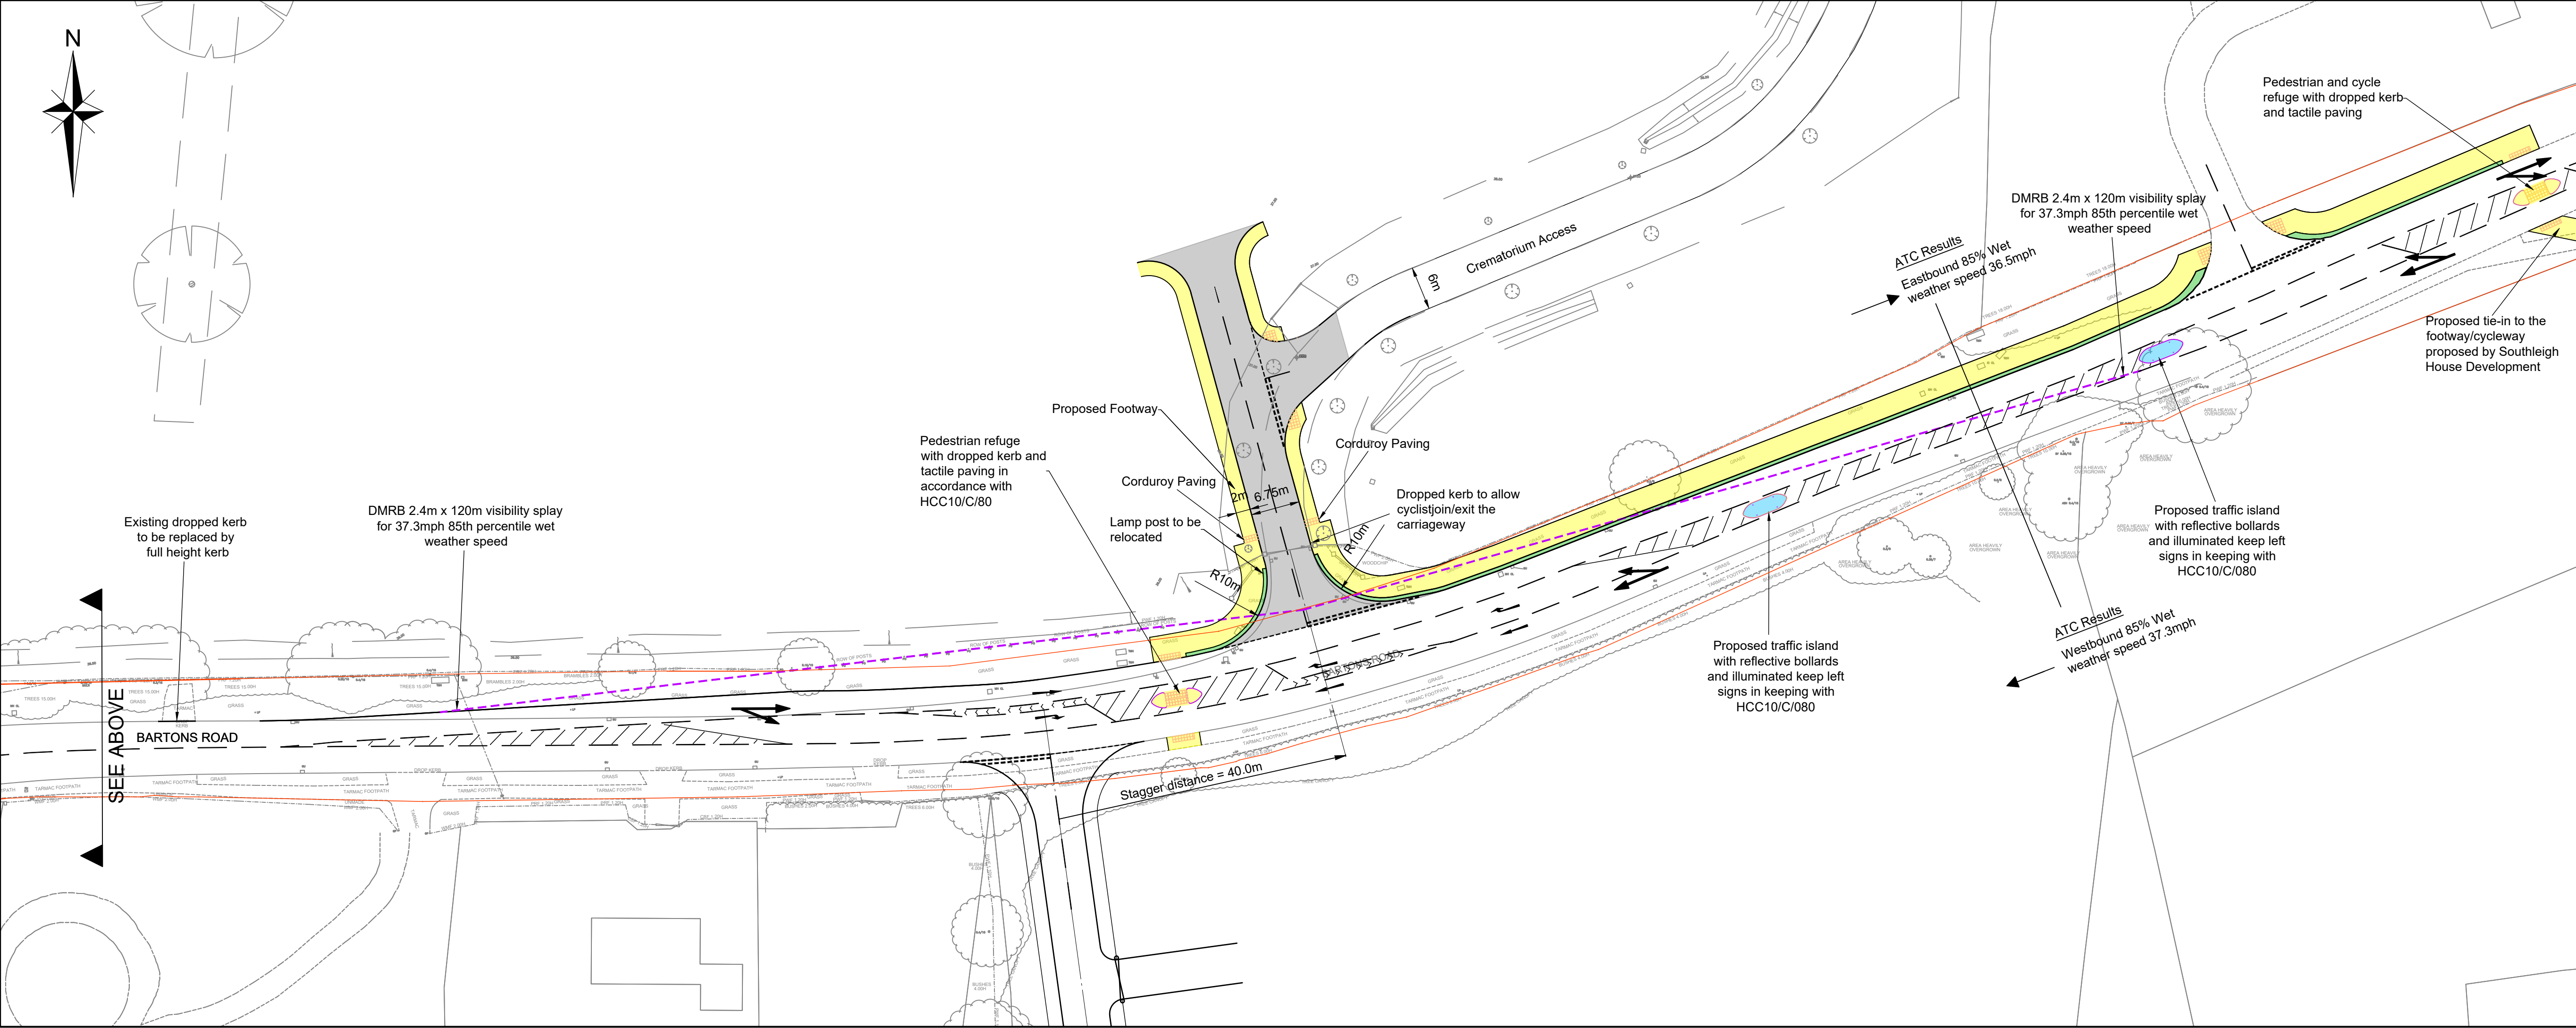


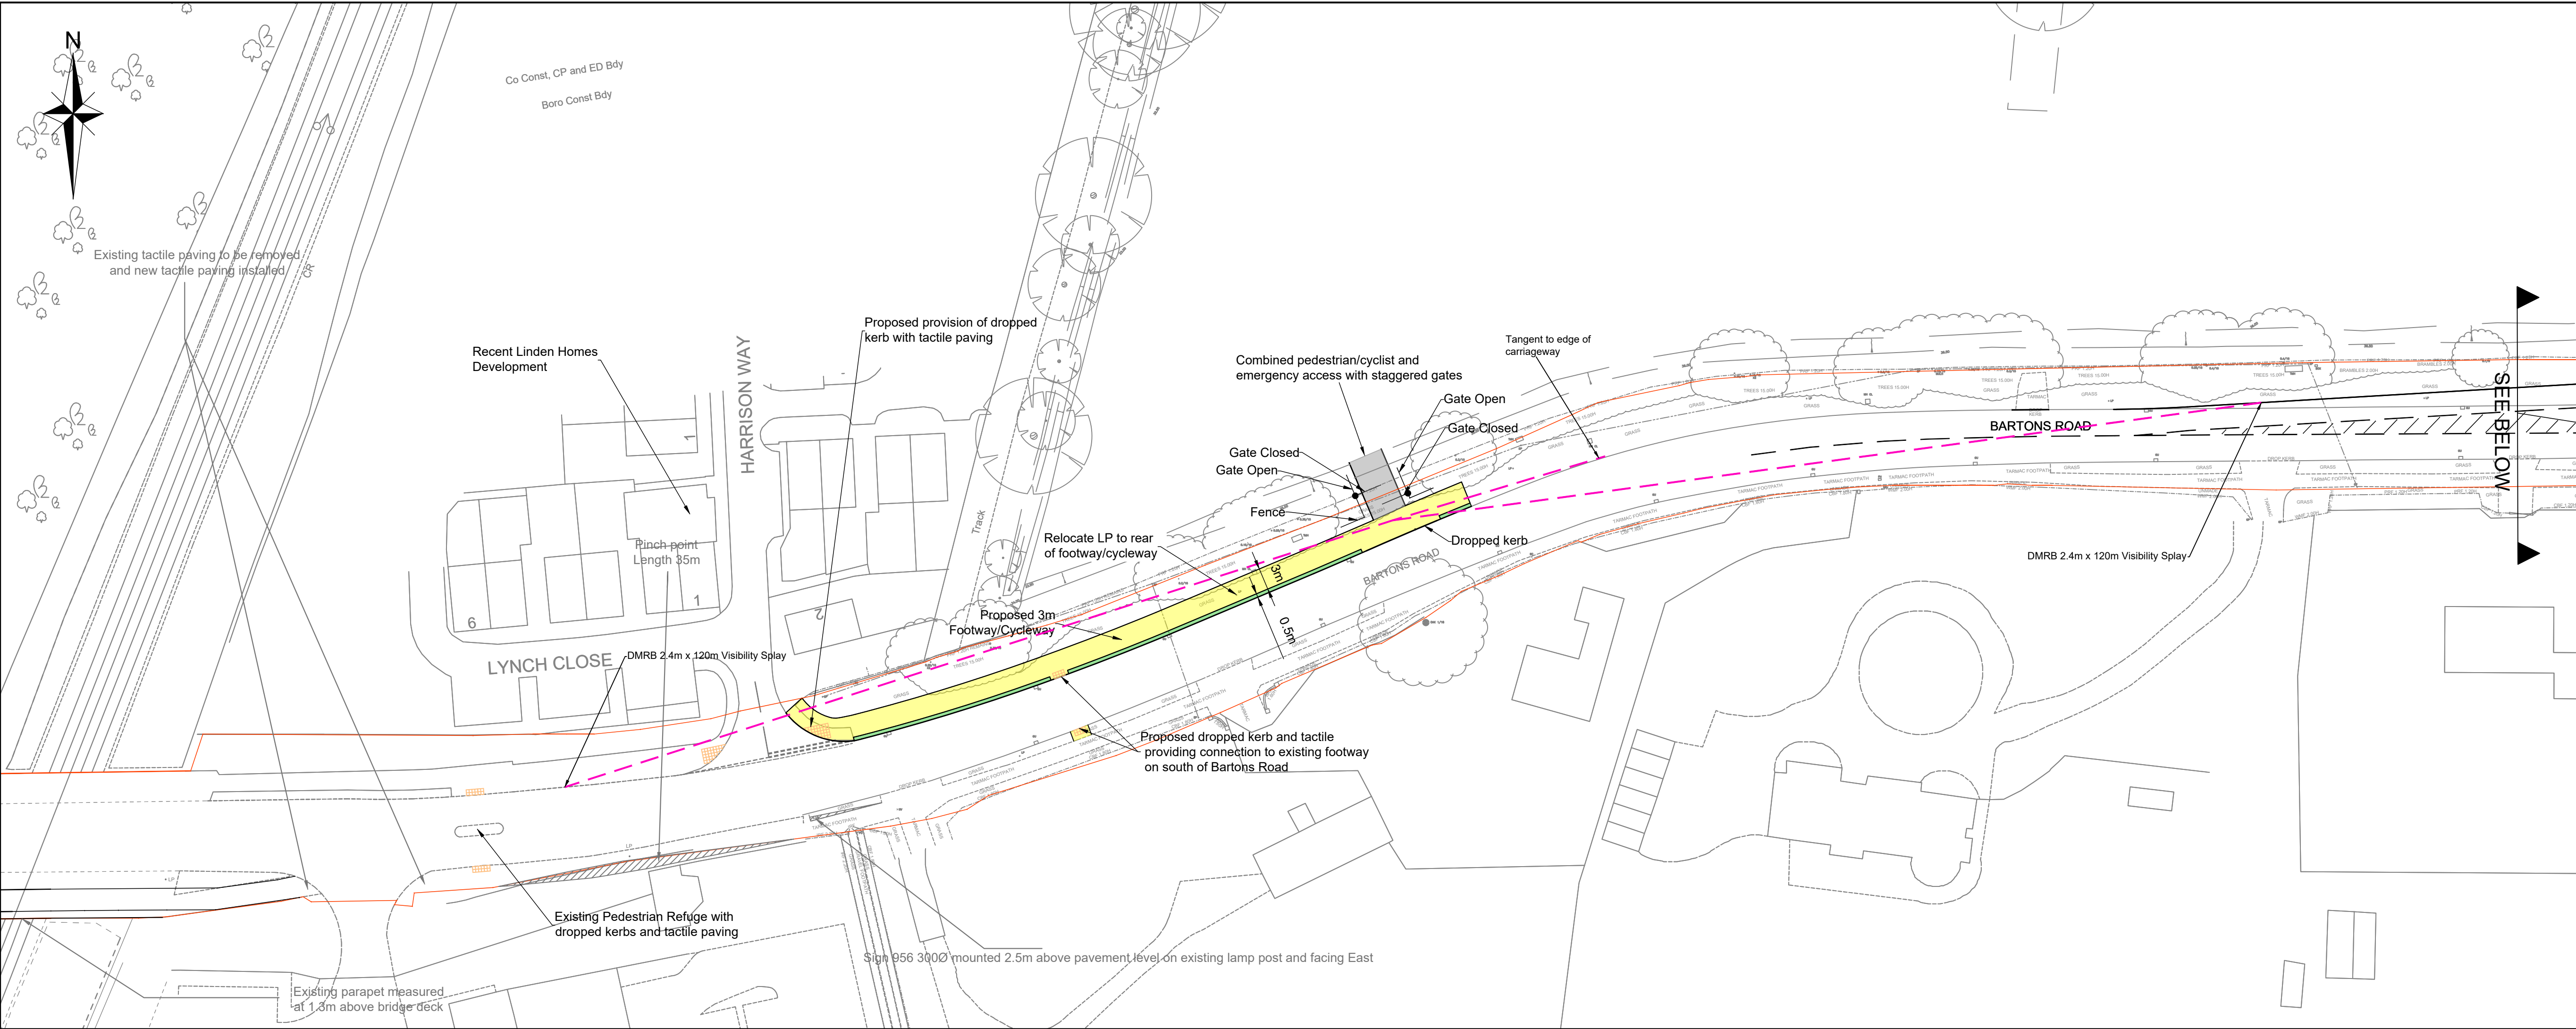

NOTES

KEY

Note1 : The proposed layout assumes prior implementation of the access arrangements as approved for planning application (APP/15/01435) in drawing 14-018-002 and cycle provision improvements as shown in drawing 14-018-015.

Proposed 2m Footway and 3m Footway/Cycleway

Proposed Carriageway

Proposed Traffic Island

Proposed 0.5m Strip between Carriageway and Shared Footway/Cycleway

Highway Boundary

J

Emergency access visibility splay amended.

DK

SAC

GAC

July 19

I

Amended as per HCC comments.

DK

SAC

GAC

May 18

H

Job title and client amended.

PL

SAC

GAC

Nov 18

G

Minor amendments.

PL

SAC

GAC

Oct 18

F

Amended to suit the latest masterplan.

PL

SAC

GAC

Oct 18

E

DMRB 2.4m x 120m visibility splays provided.

PL

TMS

GAC

Sep 18

D

Access narrowed to 5.5m.

PL

TMS

GAC

Aug 18

C

Text amended.

PL

TMS

GAC

July 18

B

Pedestrian crossing revised. Emergency access relocated.

PL

TMS

GAC

June 18

A

Minor amendments

DK

TMS

GAC

May 18

Rev

Amendments

DK

PL

Rev

App

Date

GA

Consulting Engineers Ltd

Issued by

Landmark House

Station Road

Heck

Hampshire

RG27 7HA

01264 630420

enquiries@ce-a.uk.com

www.ce-a.uk.com

Park House

East Mallard Trust Estate

Bradbourne Lane

Aylesford

Kent

ME20 3BN

01752 448120

Job Title

Land West of Havant Crematorium
Bartons Road, Havant

Drawing Title

Proposed Site Access and
Emergency Access

Client

White Farming Limited

Scale

1:500@A1

Date

Apr 18

Designed

PL

Drawn

PL

Checked

TMS

Approved

GAC

Job No

17-055

Drawing No

17-055-011

Rev

J