



South East Fascia



North East Fascia



Scale: 1:20@A1




D01R01

Subway
UNIT5
THECLOCKHOUSE
WATERLOOVILLE

INDICATIVE PERSPECTIVE
(NOT TO SCALE)

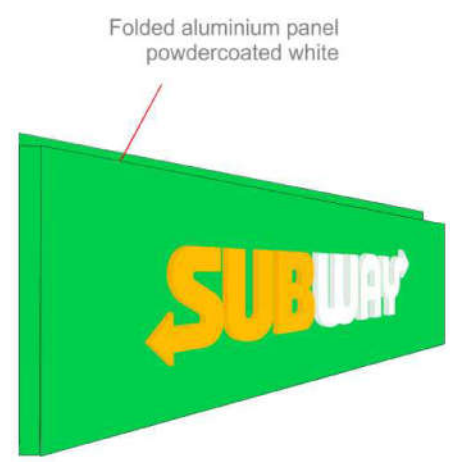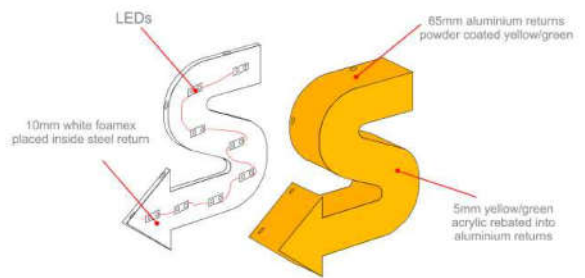

SIDE THROUGH SECTIONF THE 2 MAIN FASCIAS

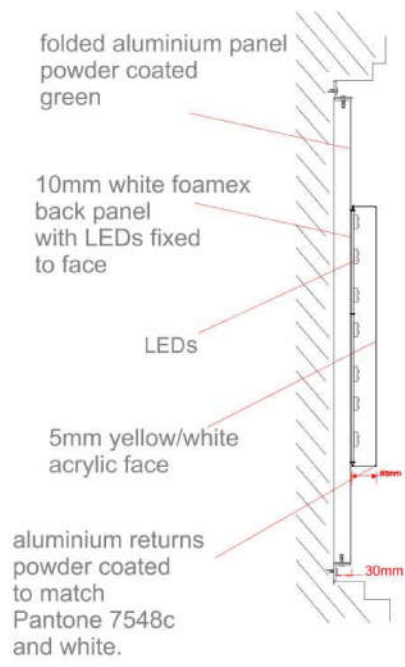

Scale: NTS



Design:

Signage specification.

Internally illuminated rimless letter with aluminium returns.

Returns to be powder coated yellow and white to suit acrylic faces made from 5mm white and Yellow acrylic.

Illumination from 12v chain LEDs with internal driver.

'R' in white vinyl to suit.

Drawn by: TS Date: 08/01/2019

Scale: 1:50@A3

Approved by:



5 Bradbury Drive, Braintree, Essex. CM72SD