


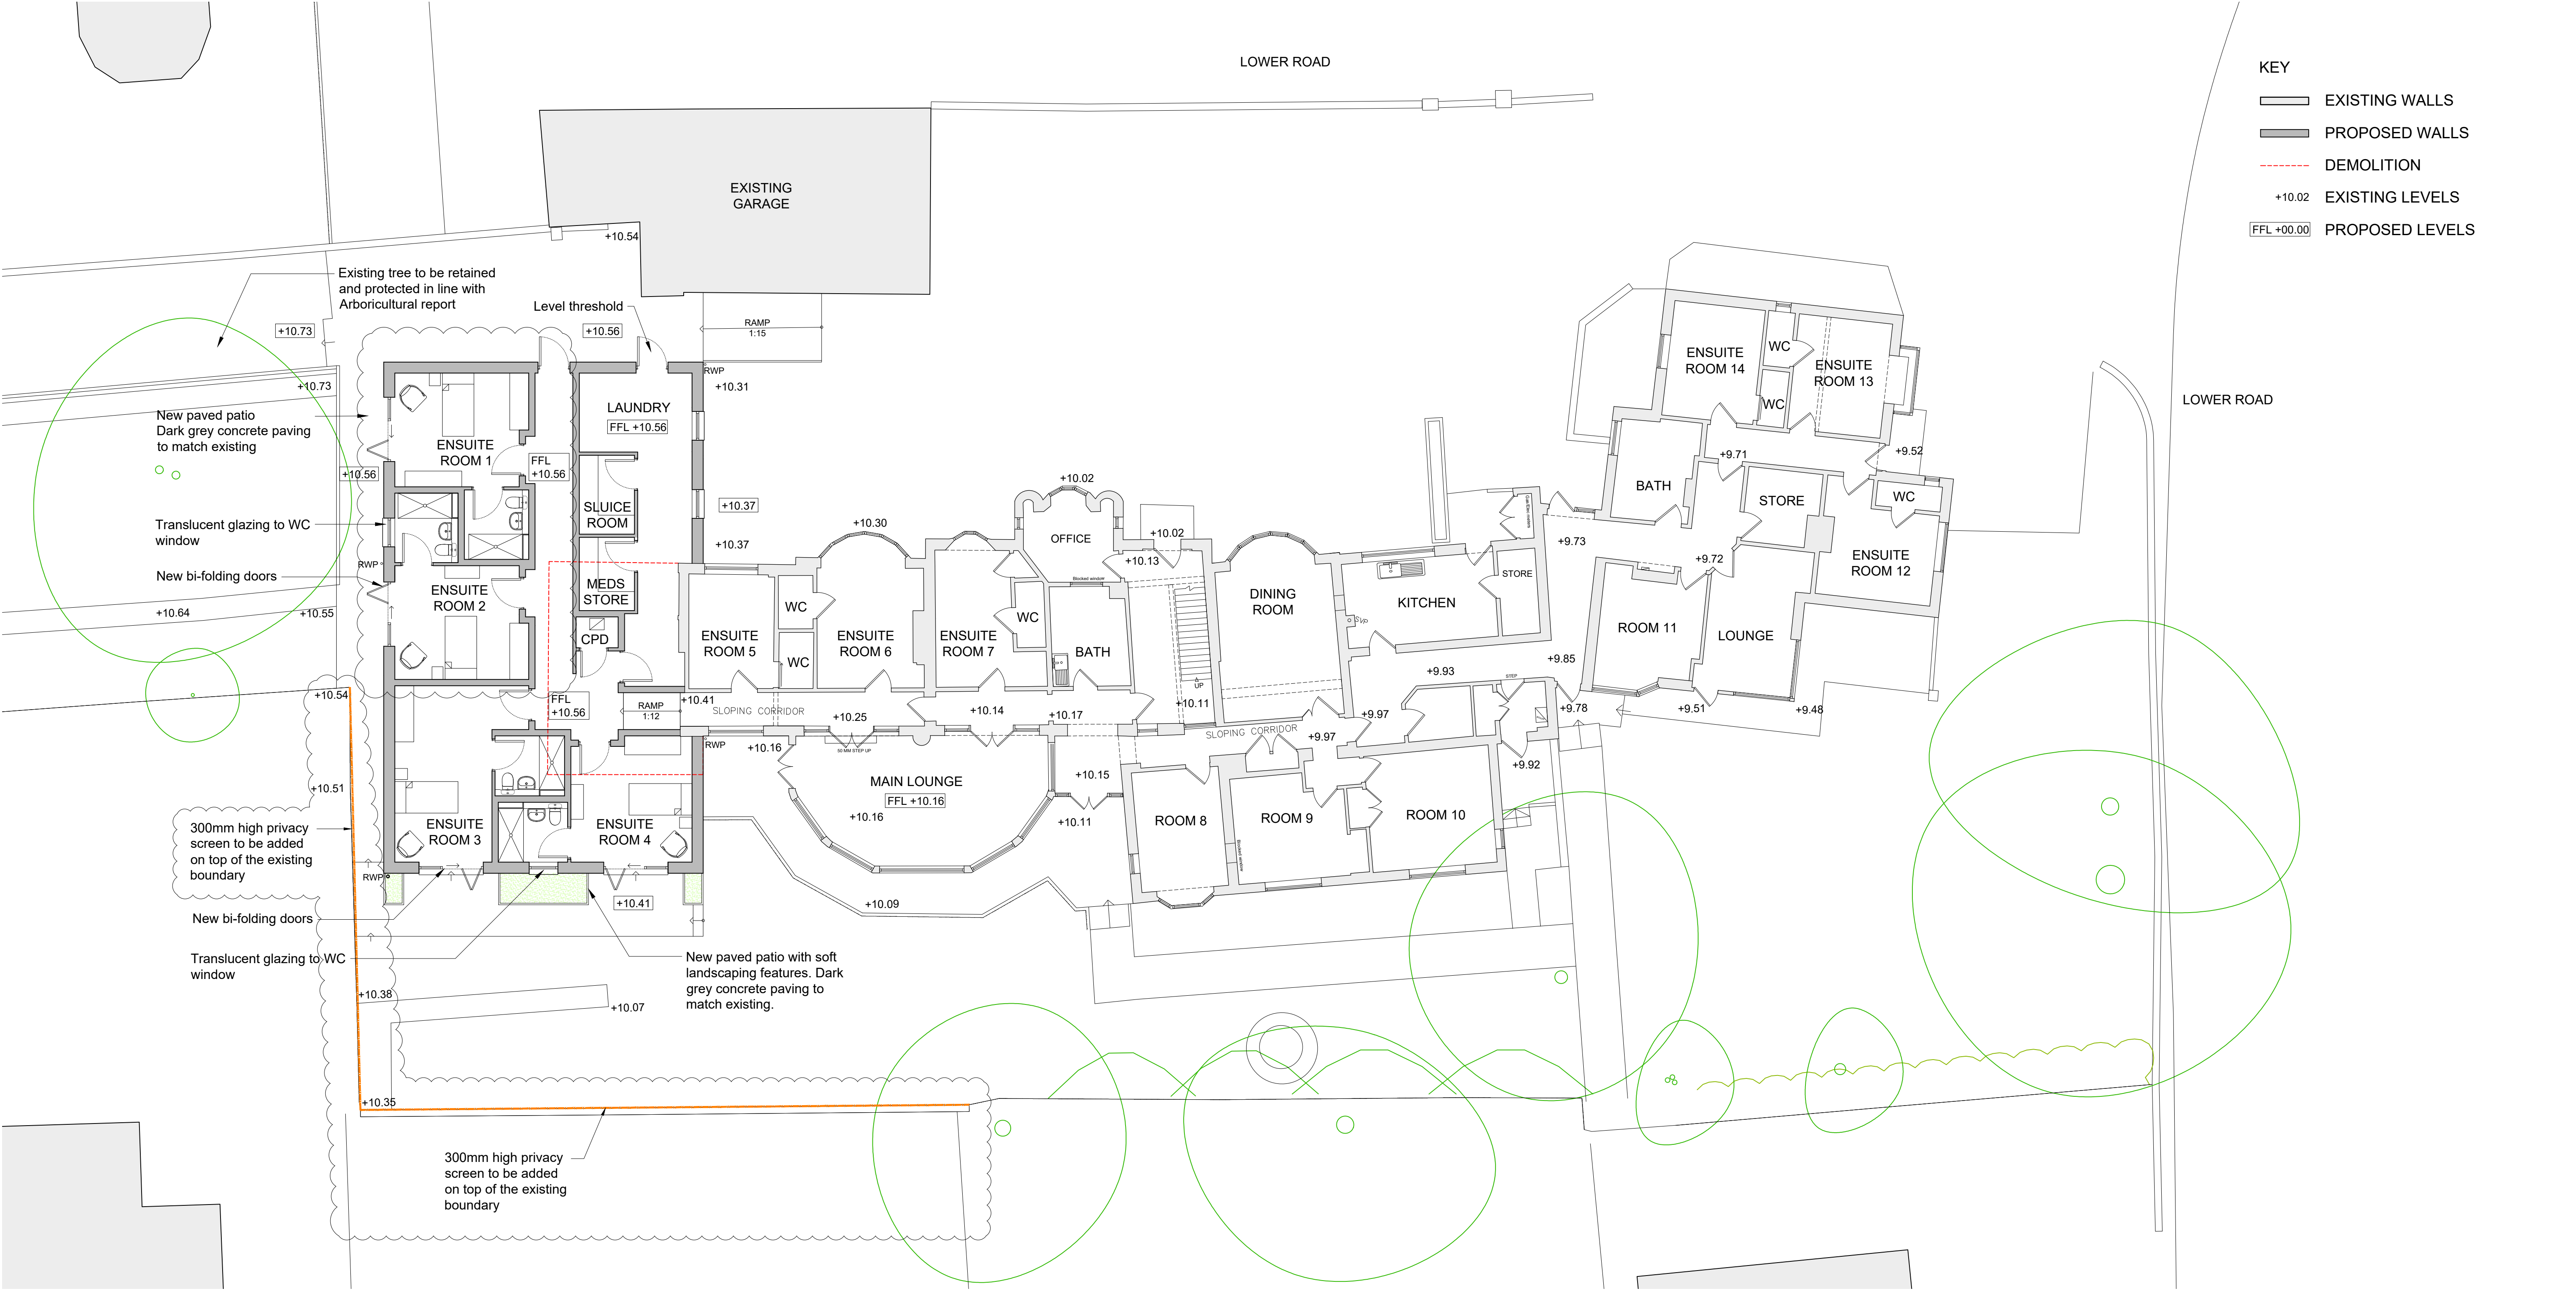

ACCOMMODATION SCHEDULE					
	Ground Floor		First Floor		Total
	Ensuite	Standard	Ensuite	Standard	
Existing	6	4	2	2	14
Proposed	10	4	-	-	14

notes:



100mm @A1 / 50mm @A3

NOTE: The contractor is responsible for checking all site dimensions and levels. These should be checked prior to the ordering of any components and before the commencement of the works. All discrepancies should be brought to the attention of the Contract Administrator.

revisions: A | 27.06.2018 | AT | Windows omitted due to proximity to site boundary. Accommodation schedule updated to show existing and proposed numbers. Existing office to be converted to Office Station.
B | 23.08.2018 | AT | Dimensions added
C | 13.09.2018 | AT | Plan amended in line with client comments. Dining and lounge extensions removed. Meds store, laundry and sluiice layout amended.
D | 16.10.2018 | AT | Layout amended

revisions: E | 26.10.2018 | AT | Layout amended in line with client comments. Proposed levels amended and boiler cupboard added.
F | 01.11.2018 | AT | Planning issue
G | 13.12.2018 | AT | Floor levels amended and ramp removed.

The Manor Trust
The Lodge Extension
Lower Road, Bedhampton



PWP Architects Ltd 61 South Street, Havant, Hampshire PO9 1BZ
t: 02392 482494 f: 02392 481152
e: design@pwp-architects.com
w: www.pwp-architects.com

status : Planning
date : May 18
scale : 1:100 @ A1 / 1:200 @ A3
drawn : AT
checked : JS

job: 5525 dwg: 1203 rev: G