



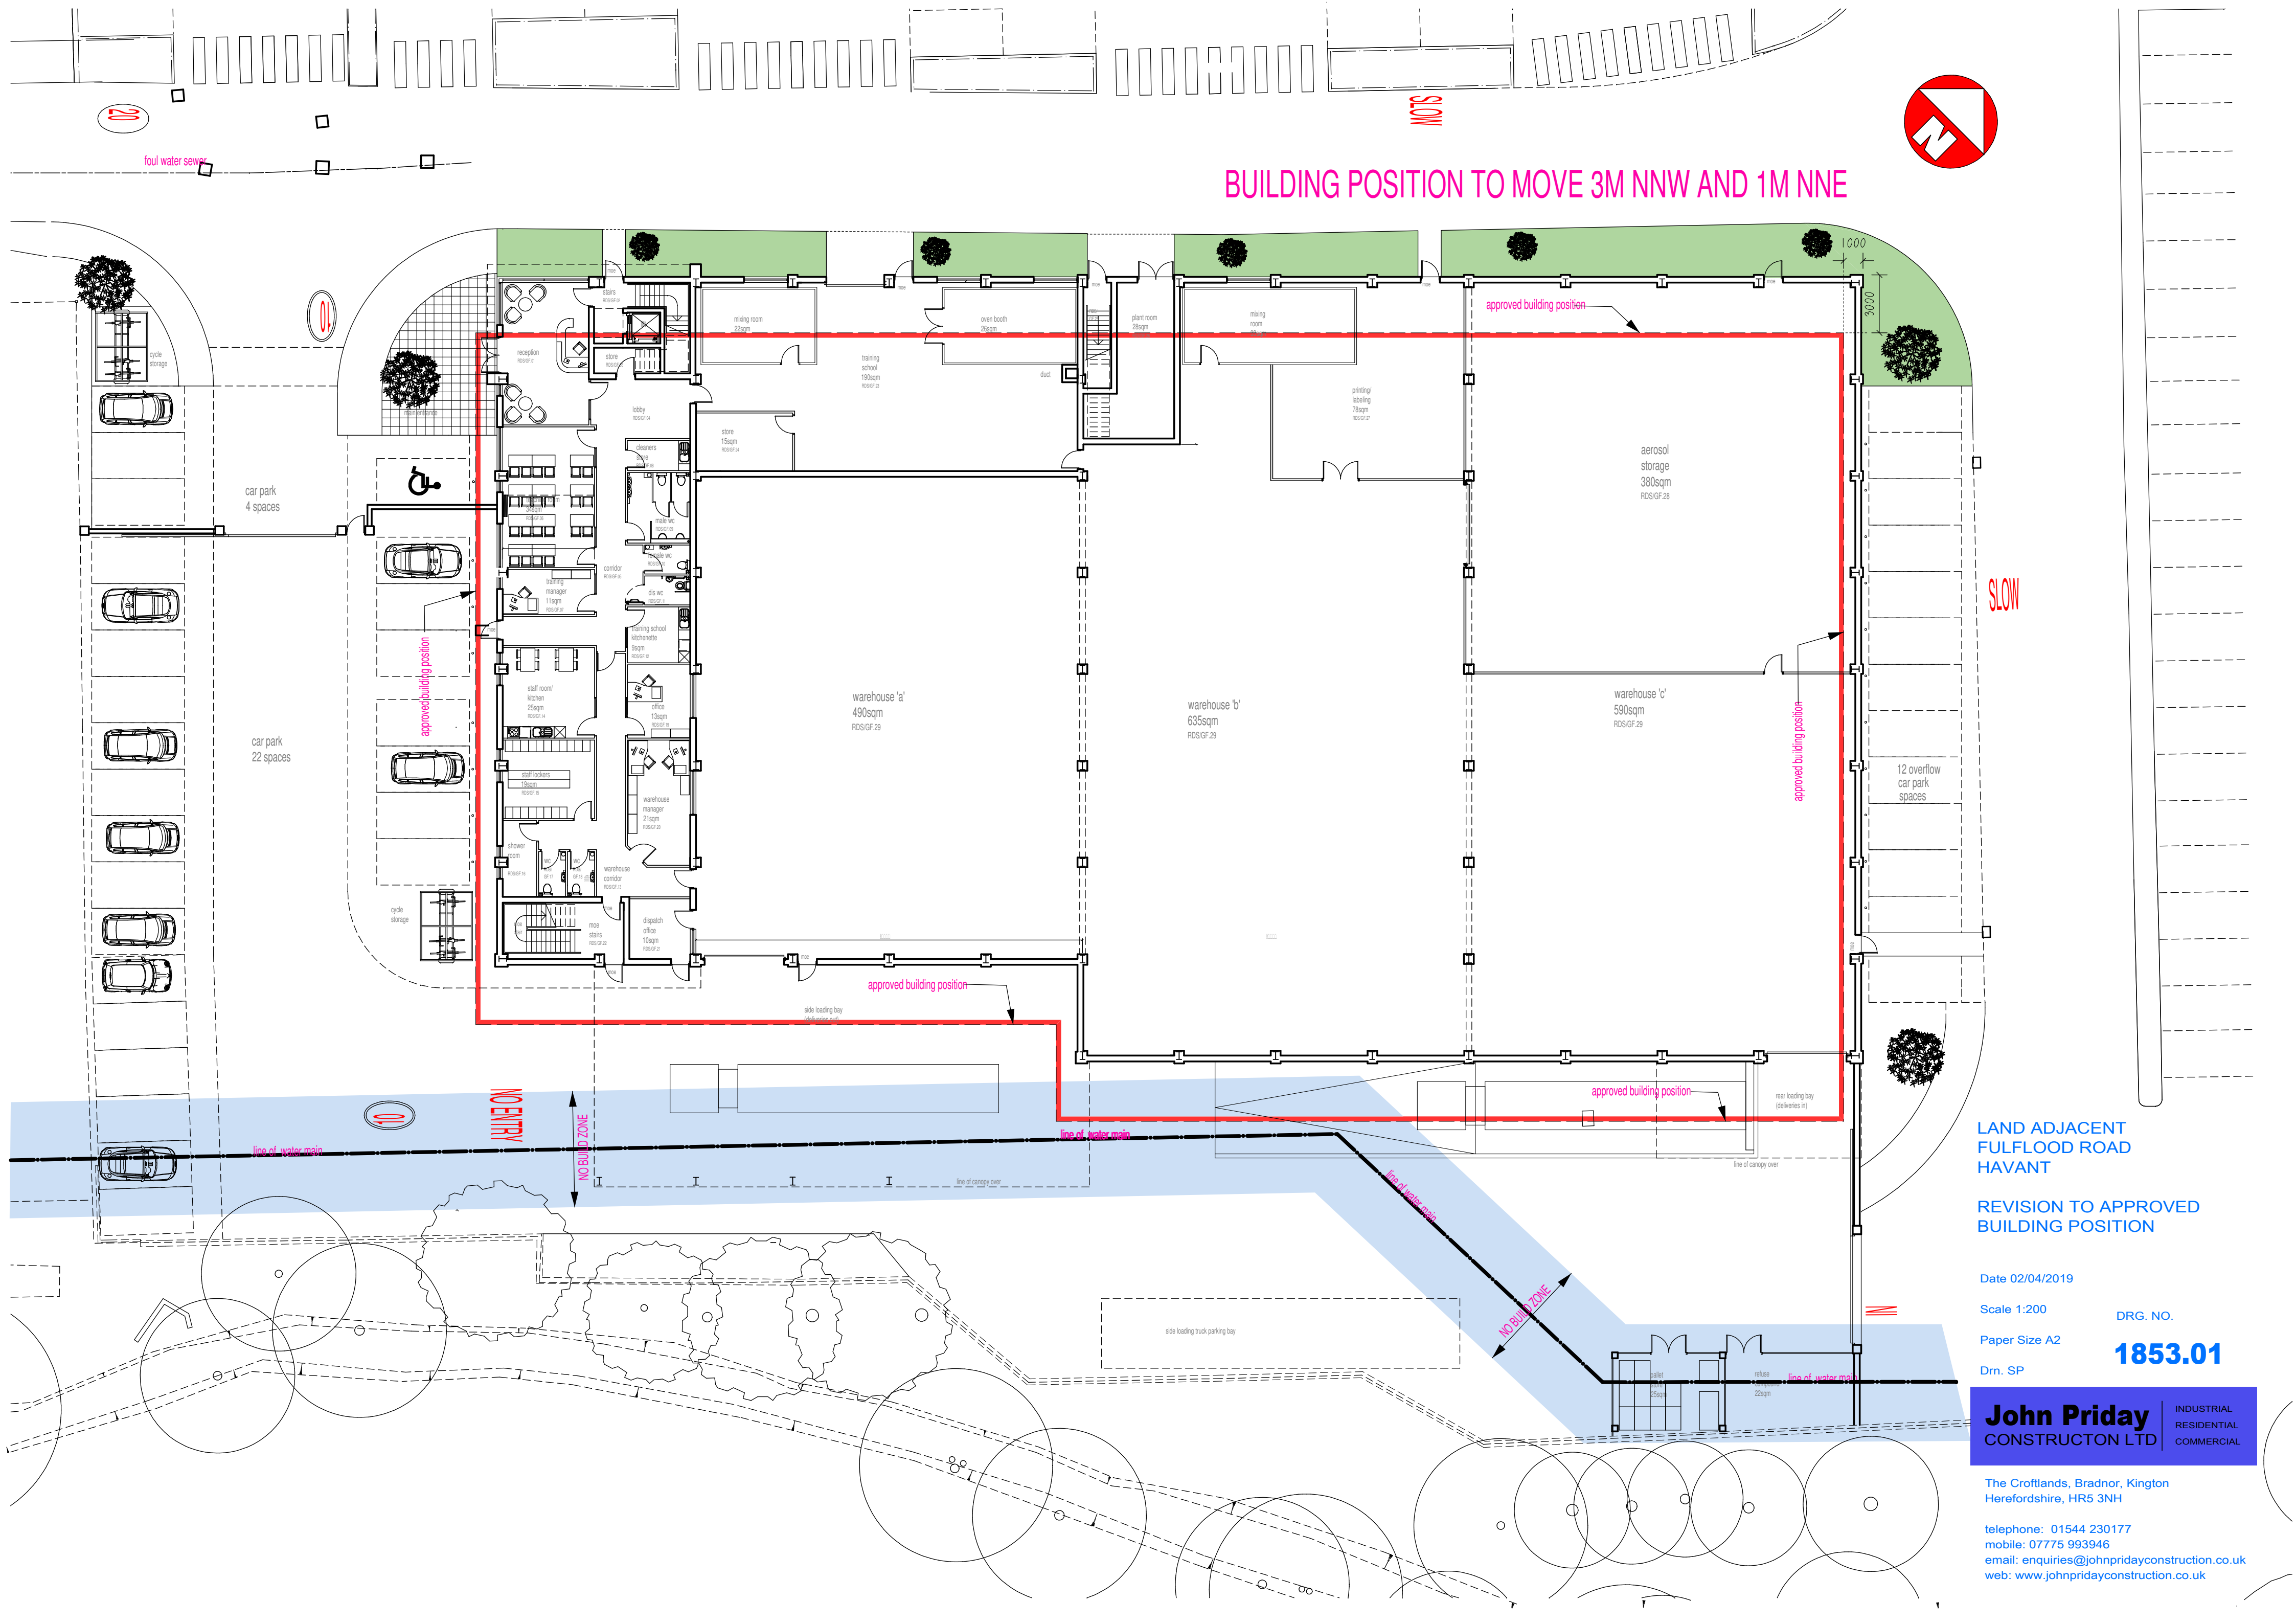

BUILDING POSITION TO MOVE 3M NNW AND 1M NNE

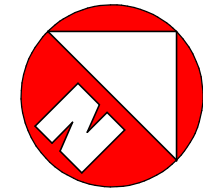

SLOW

LAND ADJACENT
FULFLOOD ROAD
HAVANT

REVISION TO APPROVED
BUILDING POSITION

Date 02/04/2019

Scale 1:200

Paper Size A2

Drn. SP

DRG. NO.

1853.01

John Priday
CONSTRUCTION LTD

INDUSTRIAL
RESIDENTIAL
COMMERCIAL

The Croftlands, Bradnor, Kington
Herefordshire, HR5 3NH

telephone: 01544 230177
mobile: 07775 993946
email: enquiries@johnpridayconstruction.co.uk
web: www.johnpridayconstruction.co.uk