



IVY HOUSE, KING STREET
PROPOSED

BASEMENT FLOOR PLAN
1:100

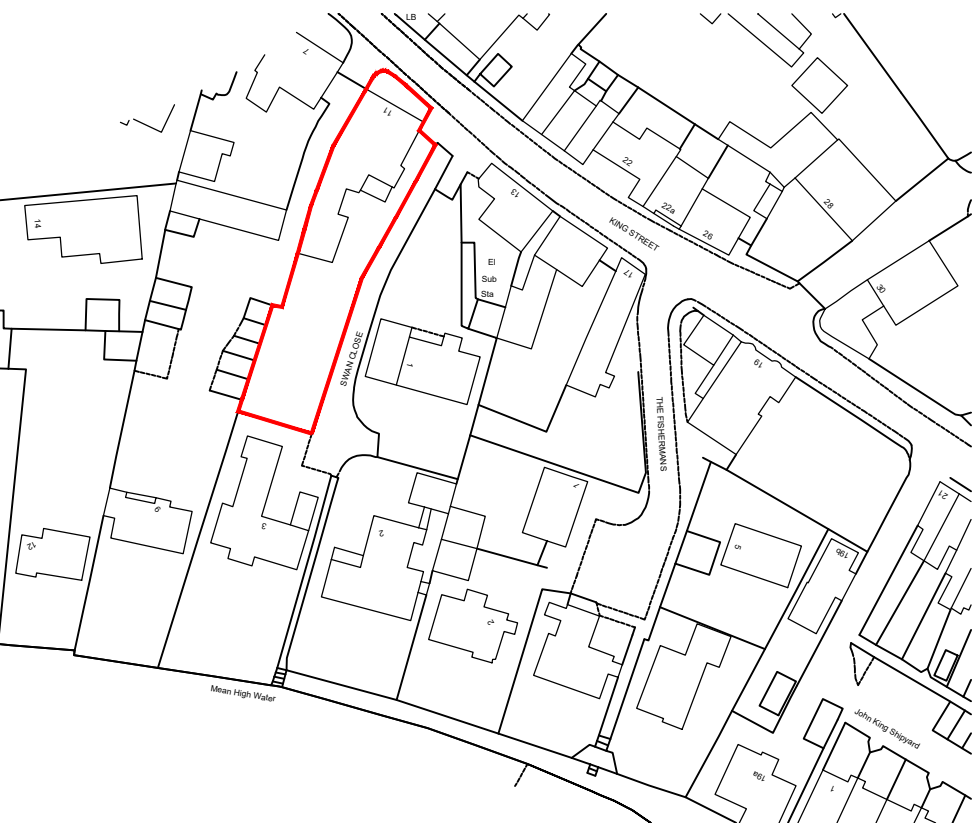


LOCATION PLAN
1:1250 Ordnance Survey (c) Crown Copyright 2019.
All rights reserved. Licence number 100020449

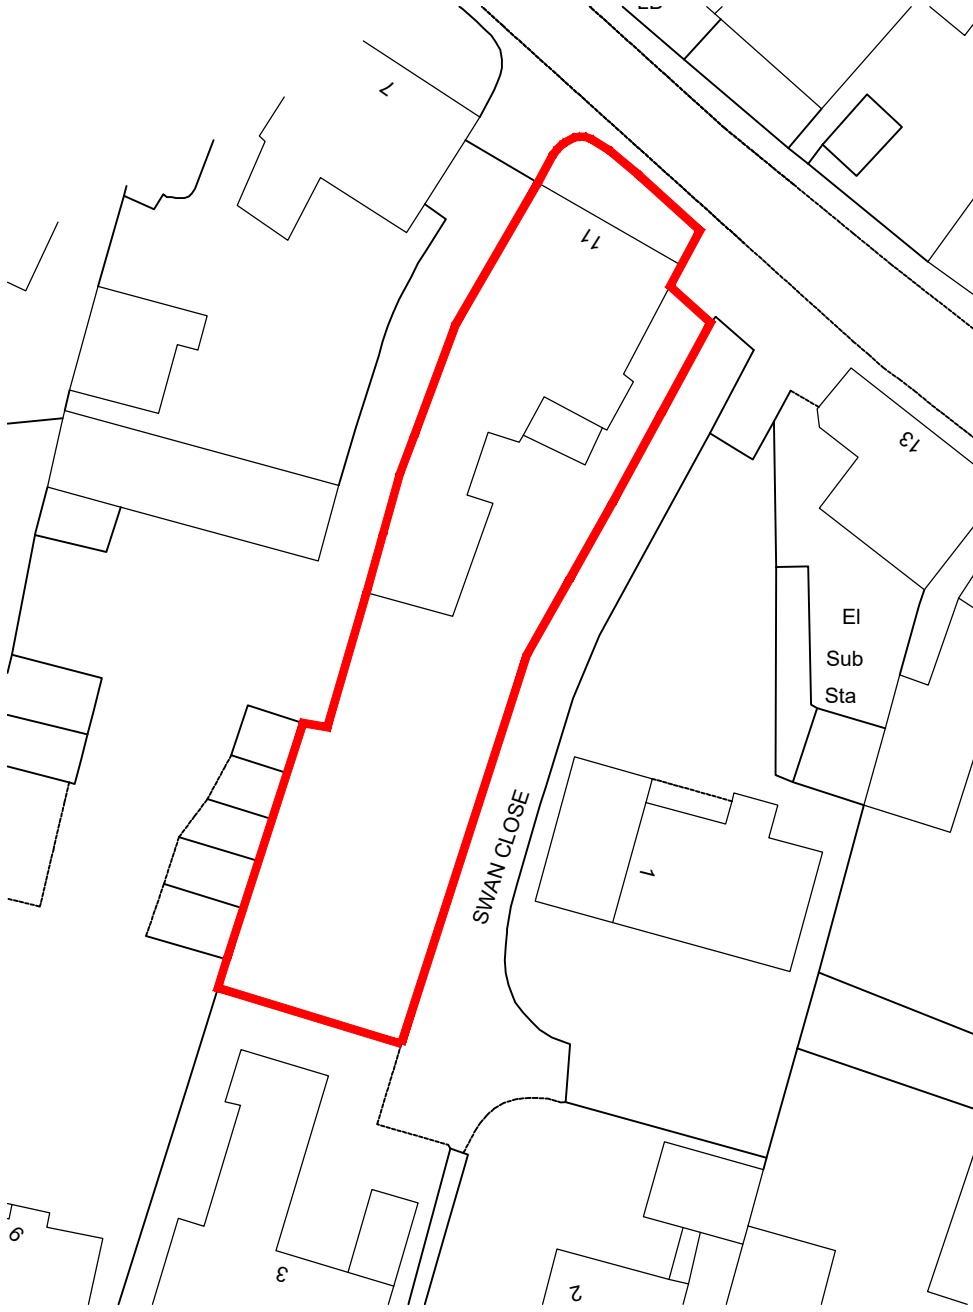


BLOCK PLAN
1:500

GROUND FLOOR PLAN
1:100

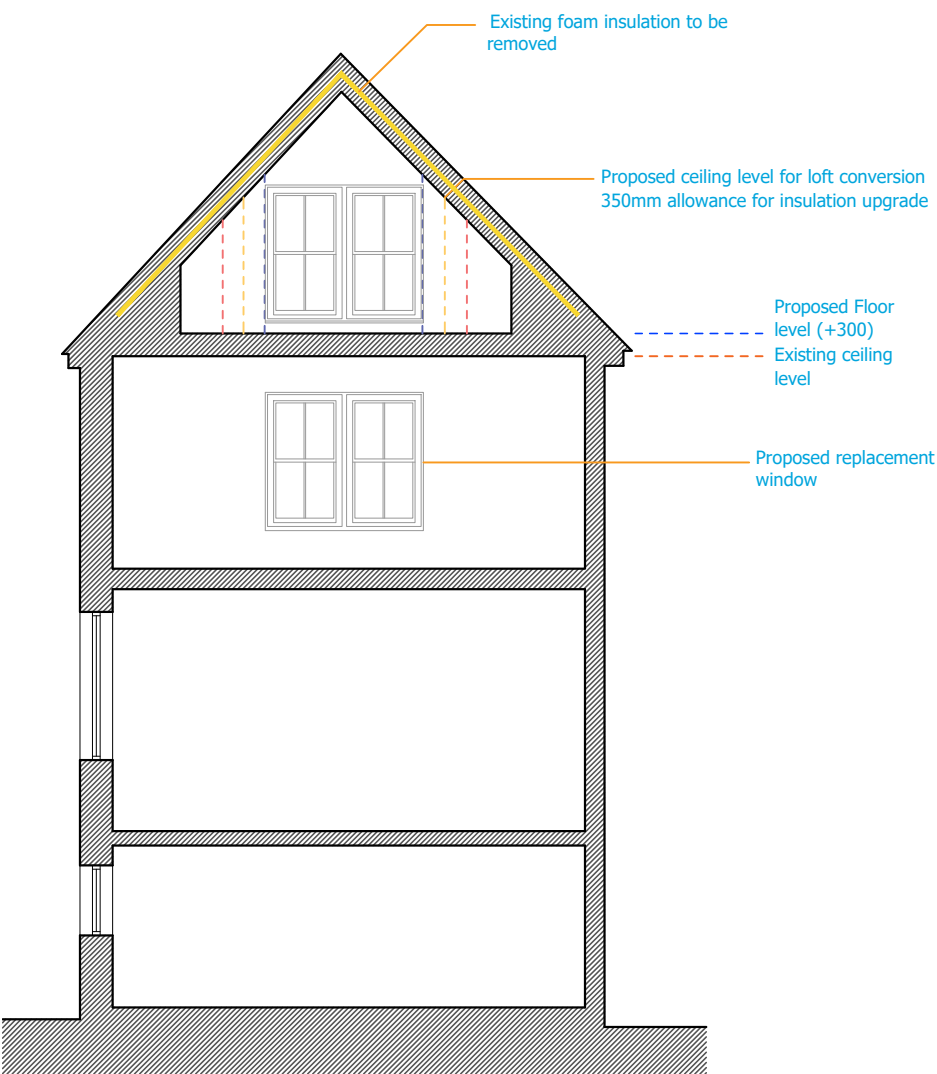

SECTION A-A
1:100

FIRST FLOOR PLAN
1:100

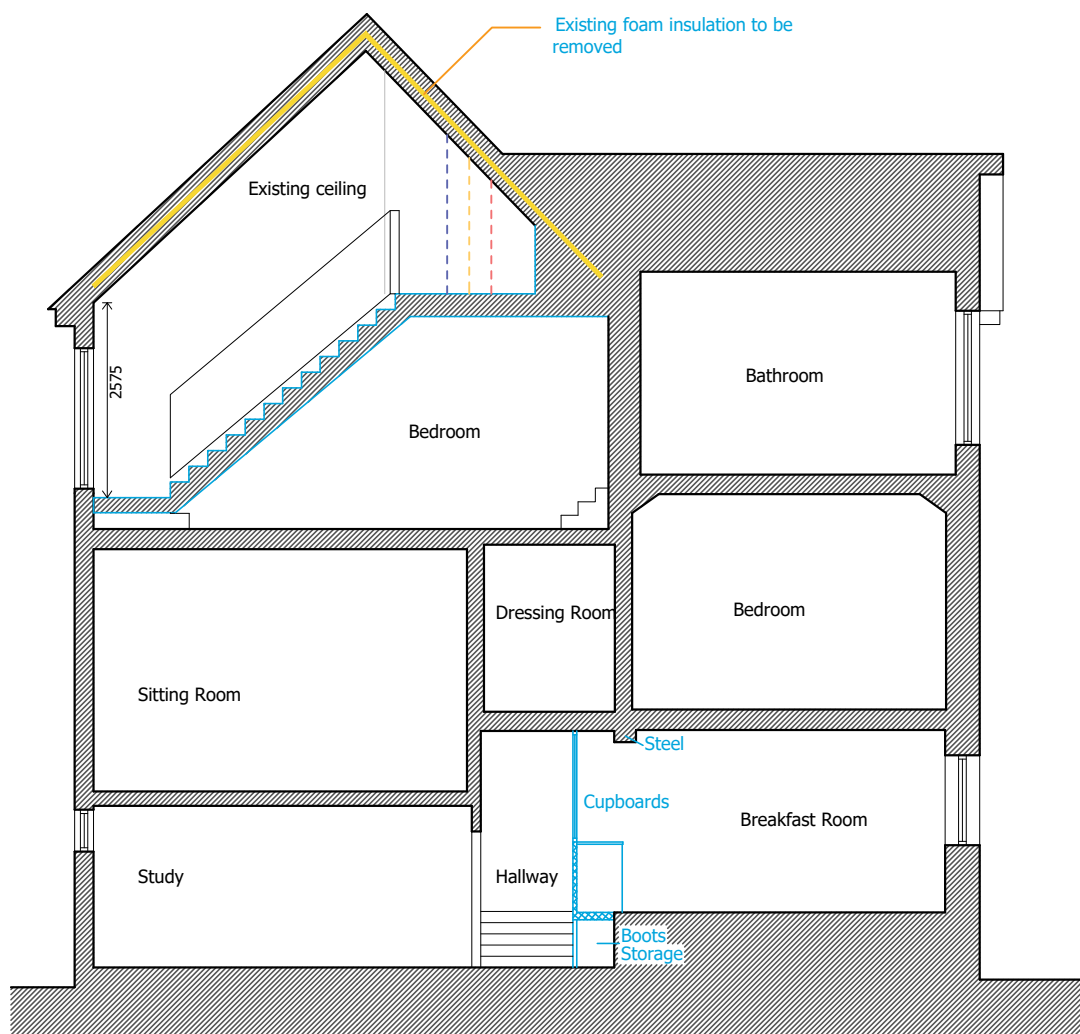


SECTION B-B
1:100

SECOND FLOOR PLAN
1:100

- KEY**
- skelting
 - Beams/structure above
 - Assumed building line
 - 1500 head height
 - 1800 head height
 - 2100 head height
 - Demolished
 - Foam insulation to be removed

THIRD FLOOR PLAN
1:100

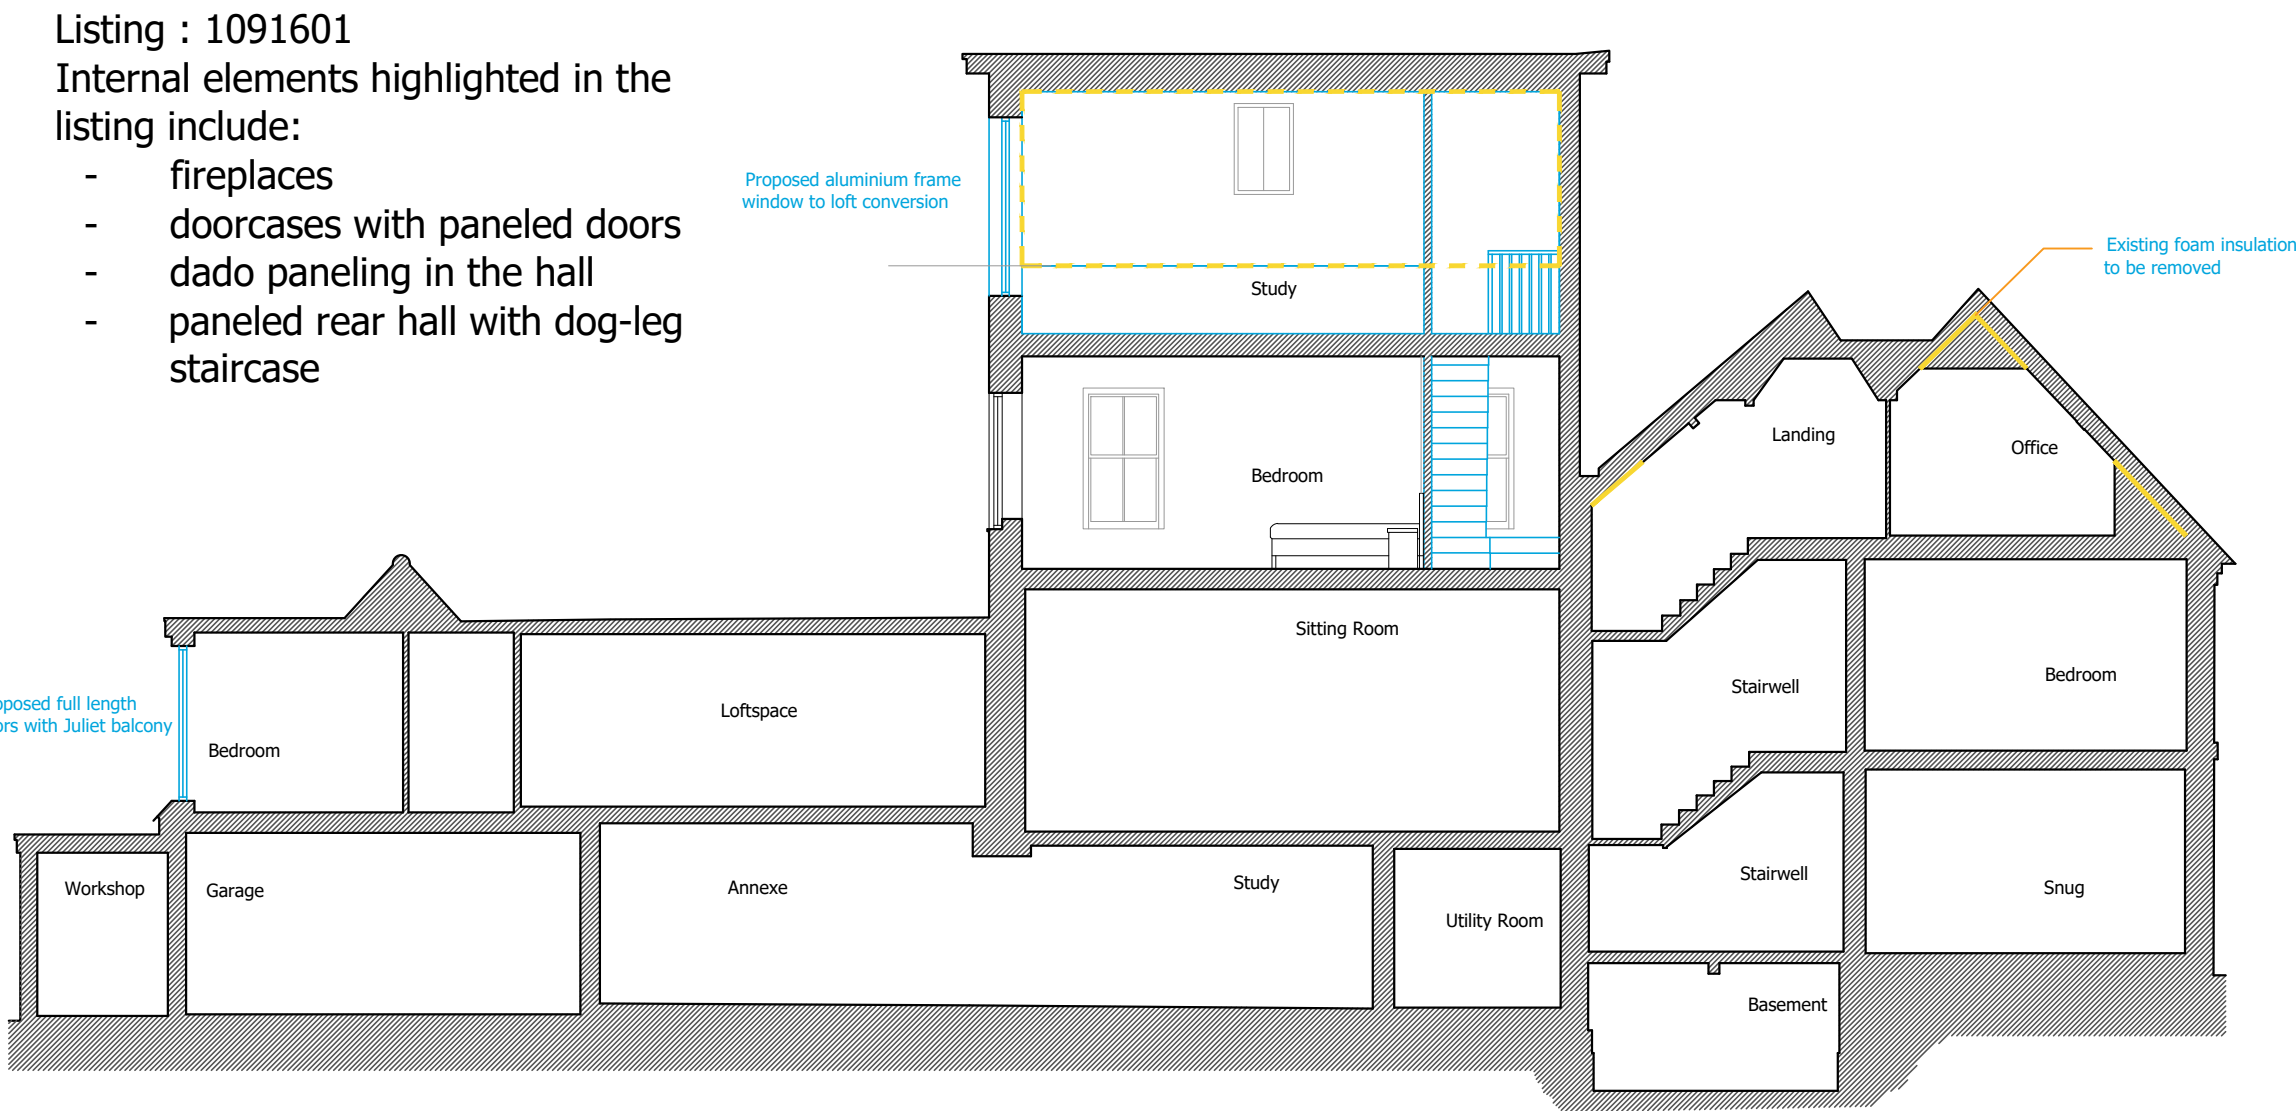

- Listing : 1091601
Internal elements highlighted in the listing include:
- fireplaces
 - doorcases with paneled doors
 - dado paneling in the hall
 - paneled rear hall with dog-leg staircase

NOTES:

Dimensions to be checked on site before commencing work. Any discrepancies shall be reported to the architect immediately.

Do not scale from these drawings except for planning purposes.

Use figured dimensions only.

Where applicable this drawing is to be read in conjunction with other consultants' drawings.

All drawings to be read in conjunction with specification and other drawings including structural engineer and mechanical and electrical drawings / specification