

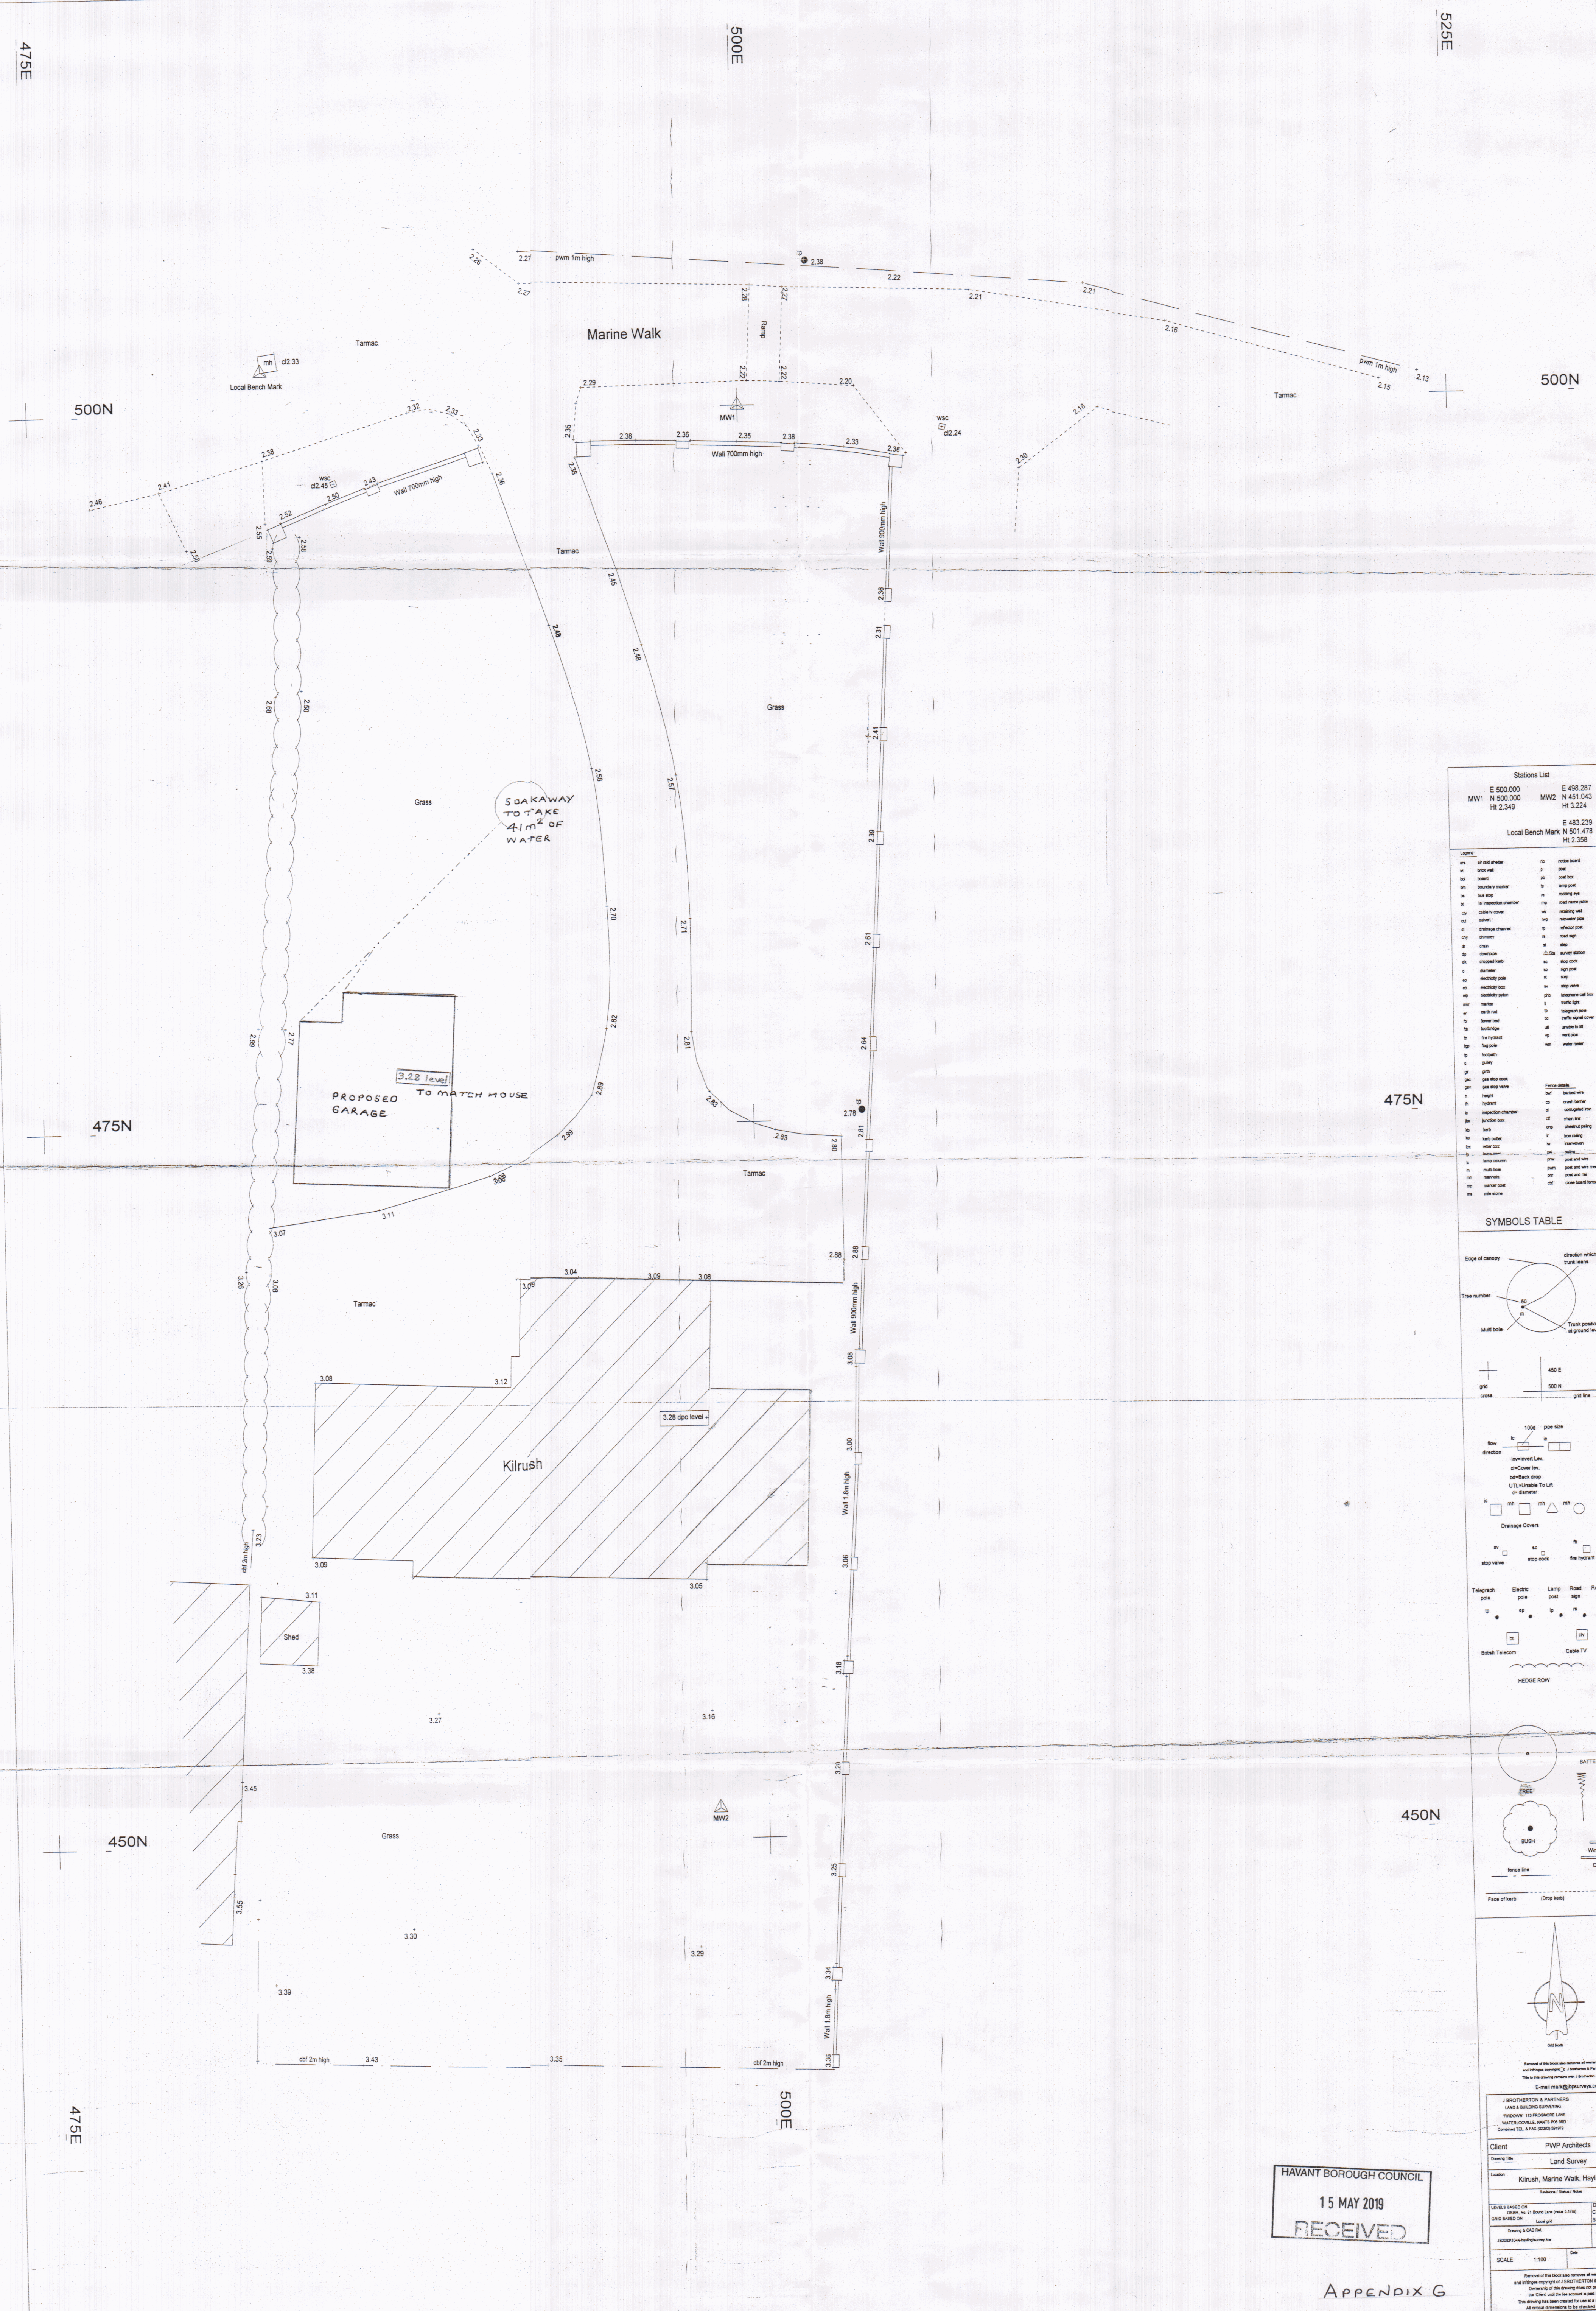
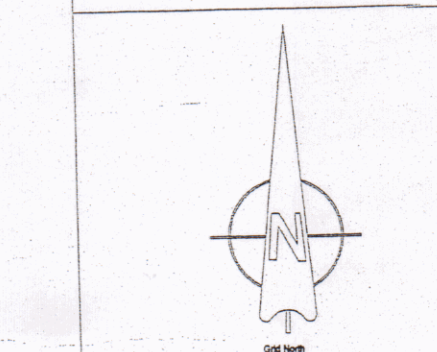
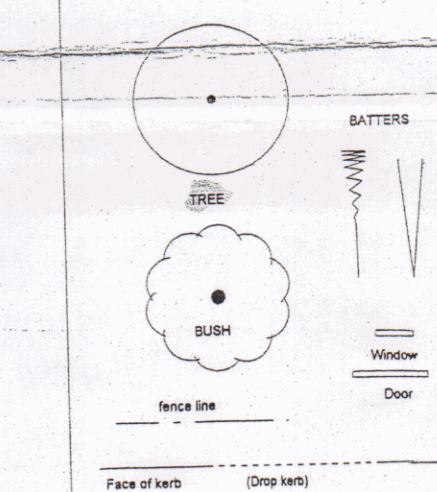
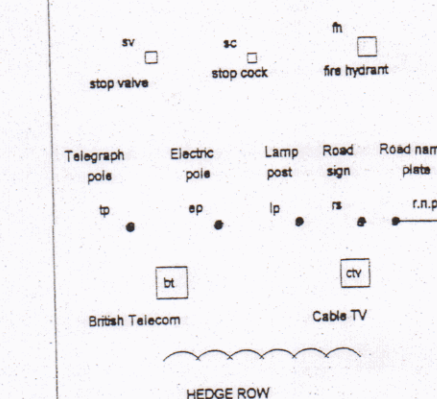
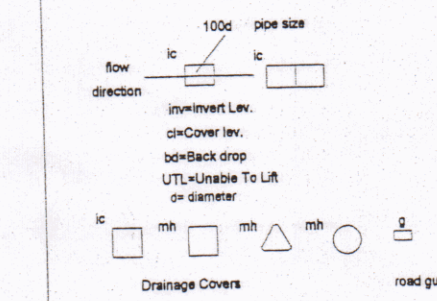


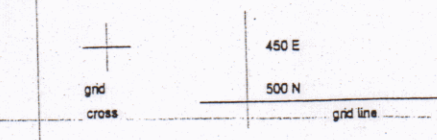

Stations List			
	E 500.000		E 498.287
MW1	N 500.000	MW2	N 451.043
	Ht 2.349		Ht 3.224
			E 483.239
		Local Bench Mark	N 501.478
			Ht 2.358

[illegible]

SYMBOLS TABLE

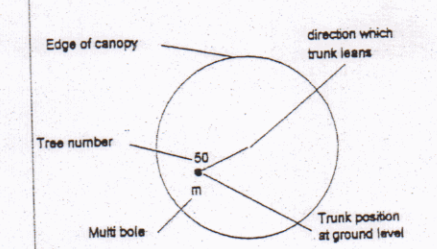

Removal of this block also removes all warranties and infringes copyright © J. Brotherton & Partners 2000. Title to this drawing remains with J. Brotherton & Partners.

E-mail: info@pwpurveyors.co.uk

J BROTHERTON & PARTNERS
LAND & BUILDING SURVEYORS
TRADEWAYS 115 PROGRESS LANE
WATERLOOVILLE, HANTS PO9 5RD
Combined Tel & Fax 02320 591973

Client	PWP Architects
Drawing Title	Land Survey
Location	Kilnurs, Marine Walk, Hayling Island
Formwork / Station / Notes	
LEVELS BASED ON CGSN, No. 21 Sound Level (Index 5.176)	Drawn By Checked
GRID BASED ON Local grid	Stationed REV
DESIGN & CAD FILE J20021004.dwg/autocad/2002/04/01	
SCALE 1:100	Date

Revisions of this block also involve all variations and therefore copyright of J Brotherton & Partners. Ownership of the drawing (both in print and on file) is the Client's until the account is paid in full. This drawing has been created for use as a working document. All critical dimensions to be checked on site.

HAVANT BOROUGH COUNCIL
15 MAY 2019
RECEIVED

APPENDIX G