




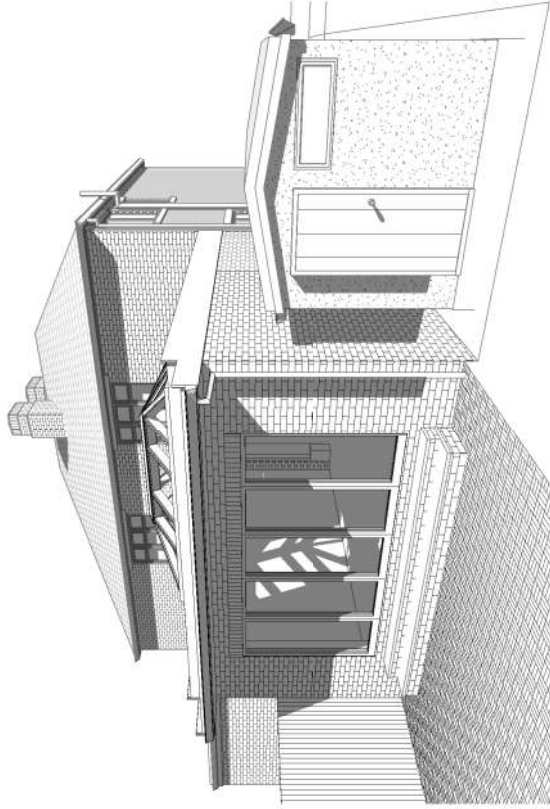

REAR SIDE PERSPECTIVE

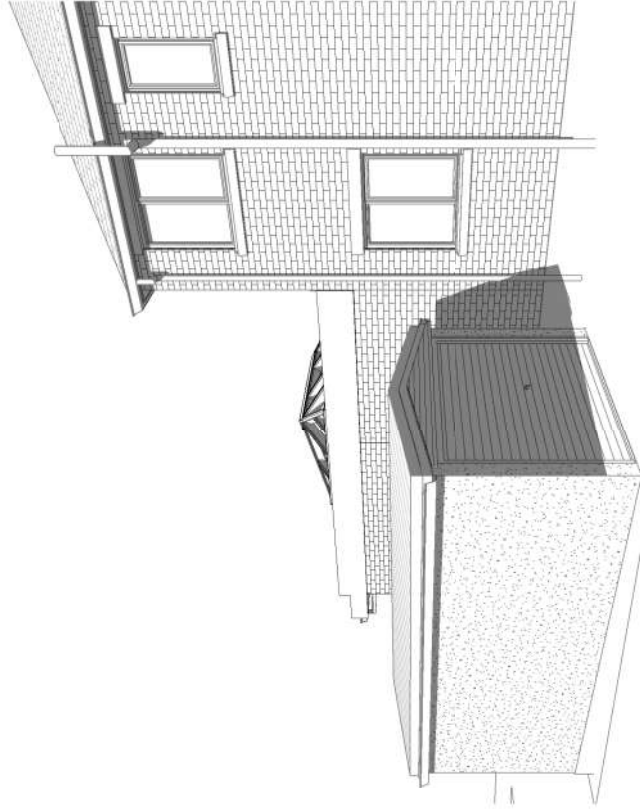


SIDE PERSPECTIVE

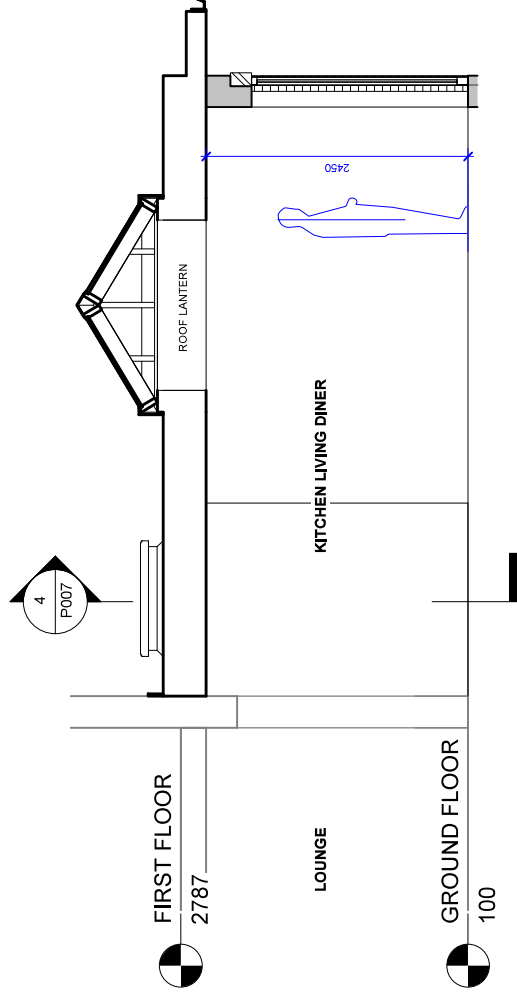

CROSS SECTION A

1 : 50

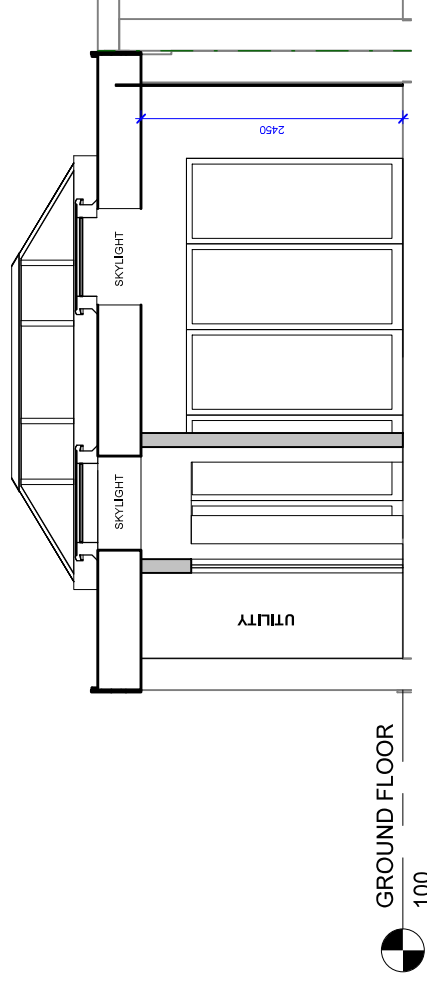

CROSS SECTION B

1 : 50



The Planning Service
Studio, Old Flints 134 North Lane
Clanfield, Waterbooville
Hampshire PO8 0RL

T: 023 92 597364
F: 0845 519 1103
E: info@theplanningservice.co.uk

Scale is correct when printed to the stated ISO size. If the drawing is to be used in preference to scaled sizes and all dimensions must be checked on site by the contractor before ordering materials and or commencing work. All dimensions are in millimetres unless otherwise stated. The contractor is to ensure the works are inspected and completed to the satisfaction of the local authority. Compliance with building regulations or a party wall award / agreement is not to be assumed.

No deviation from this drawing will be permitted without the prior written consent of the designer. Under the provisions of the Building Regulations 2015 (CDM2015) the design work for both domestic and commercial buildings must be in accordance with those regulations.

Under the construction (design and management) regulations 2015 (CDM2015) all design work for both domestic and commercial buildings must be in accordance with those regulations.

E&EO.

Ashley Webb

29 Silvester
Road, Cowplain
Waterbooville,
Hampshire
PO8 8TJ

**PROPOSED
CROSS
SECTION(S)**

Project number	231.1
Date	04/07/2019
Drawn by	JJ
Project Status	Planning

P007

Scale	1 : 50
-------	--------

CROSS SECTION B

1 : 50

REAR SIDE PERSPECTIVE

SIDE PERSPECTIVE

CROSS SECTION B

1 : 50

CROSS SECTION A

1 : 50

0m 0.5m 1m 1.5m 2m 2.5m
VISUAL SCALE 1:50 @ A3

GROUND FLOOR
100

FIRST FLOOR
2787

LOUNGE

KITCHEN LIVING DINER

ROOF LANTERN

UTILITY

SKYLIGHT

SKYLIGHT

UTILITY

SKYLIGHT

SKYLIGHT



















