PRODUCED BY AN AUTODESK STUDENT VERSION

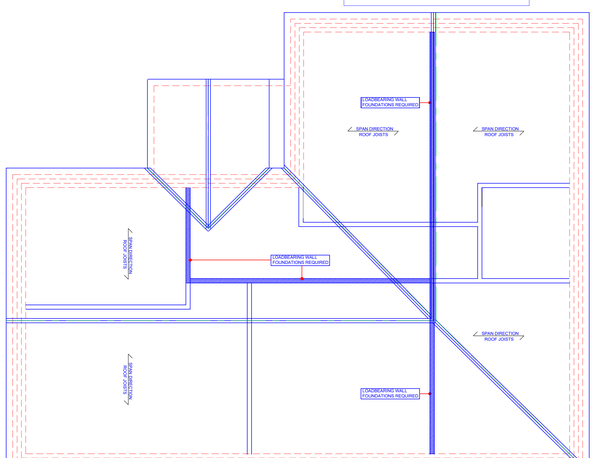

9 PROPOSED JOIST PLAN
1:100

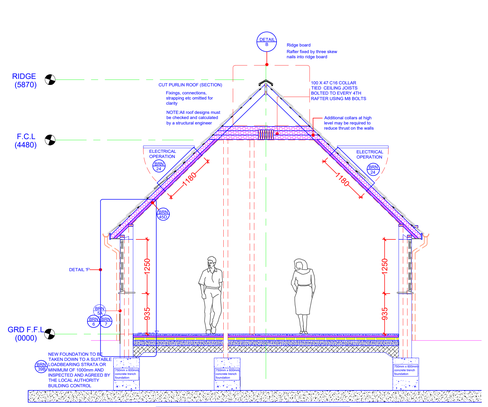

ALL BEAM/JOIST SIZES/DESIGNS TO BE AS
PER STR. ENG. APPROVED DESIGN

10 PROPOSED SECTION 'A' - 'A'
1:50

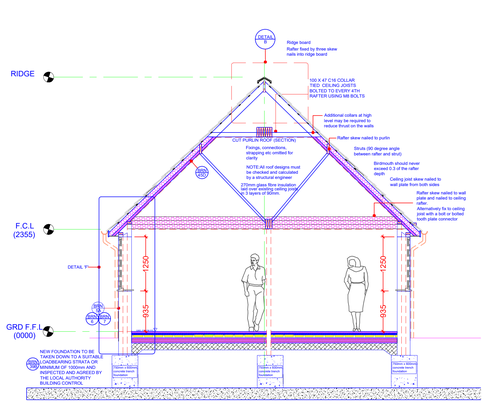

ALL BEAM/JOIST SIZES/DESIGNS TO BE AS
PER STR. ENG. APPROVED DESIGN

11 PROPOSED SECTION 'B' - 'B'
1:50

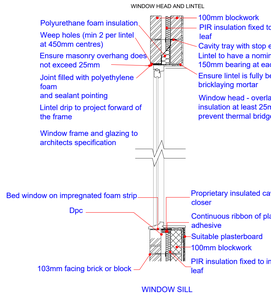

12 PROPOSED DETAIL 'F'
1:20

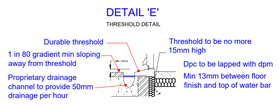

13 PROPOSED THRESHOLD DETAIL
1:20

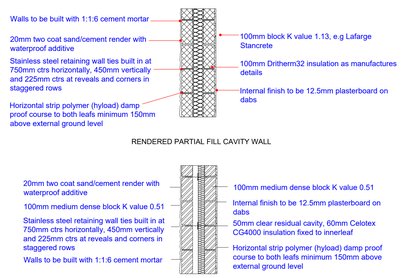

14 PROPOSED WALL SECTION
1:20

ROOFLIGHTS
(SECTION)

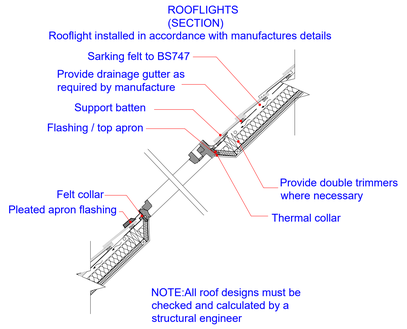

15 PROPOSED ROOFLIGHT DETAIL
1:20

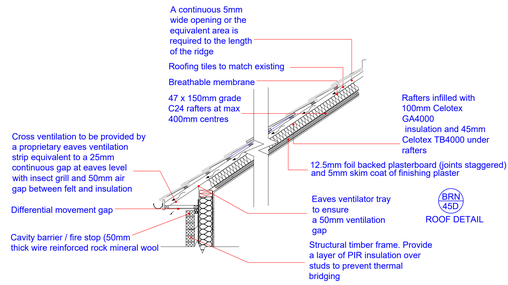

16 PROPOSED ROOF SECTION FRONT DORMER
1:25

DETAILS AND DIMENSIONS OF ALL LEVELS OF PROPOSED PLANS TO BE CHECKED ON SITE BY APPOINTED CONTRACTOR PRIOR TO ANY COMMENCEMENT/ORDERING OF MATERIALS OF WORK, ANY QUERIES, VARIATIONS OR DISCREPENCIES DIRECTED TO CLIENT - DM DESIGNS ACCEPTS NO RESPONSIBILITY IN ANY PART ON DRAWINGS UNLESS OTHERWISE AGREED PRIOR.

NOTE:
DRAWING:DUFF_01A TO BE USED IN CONJUNCTION WITH ASSOCIATED BUILDING REGULATIONS NOTES DUFF/BRN.
DIRECTIONAL NORTH ARROW SHOWN ON BLOCK & LOCATION PLANS DUFF/BLP.

BRN 1 — DENOTES ATTACHED BUILDING REGULATION NOTES
DENOTES ITEM No.

BOX GUTTER DETAIL BETWEEN
PORCH AND MAIN ROOF.
BOX GUTTER TO DRESSED
ACCORDINGLY

17 PROPOSED VALLEY DETAIL
1:5

VALLEY DETAIL

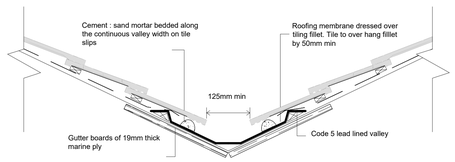

18 PROPOSED VALLEY DETAIL
1:5

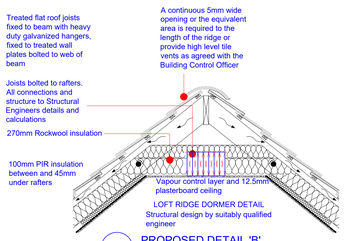

19 PROPOSED DETAIL 'B'
1:20

BEAM AND BLOCK FLOOR

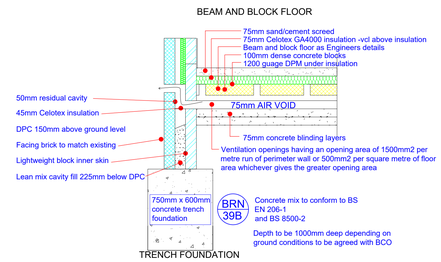

20 PROPOSED FOUNDATION AND FLOOR SECTION
1:10

MODIFICATIONS	ISSUE:
DELETED EMERGENCY ACCESS TEXT	11.10.18 - F
ADDED LANDSCAPING BUFFER	08.10.18 - E
CHANGED PARKING PROVISION	04.09.18 - D
CHANGED RED LINE DETAILS	01.08.18 - C
CHANGED RED LINE DETAILS	18.07.18 - B

TITLE
PROPOSED NEW BUILD CHALET BUNGALOW

CUSTOMER A DUFF,
198a LONDON ROAD,
WATERLOOVILLE,
PO7 7AN

DRAWN BY: DM designs

DRAWING NO: DUFF 01A — 2 OF 2
SCALE: VARIES:
DATE: 15.06.2018
REVISION: F — A0

PRODUCED BY AN AUTODESK STUDENT VERSION
PRODUCED BY AN AUTODESK STUDENT VERSION