


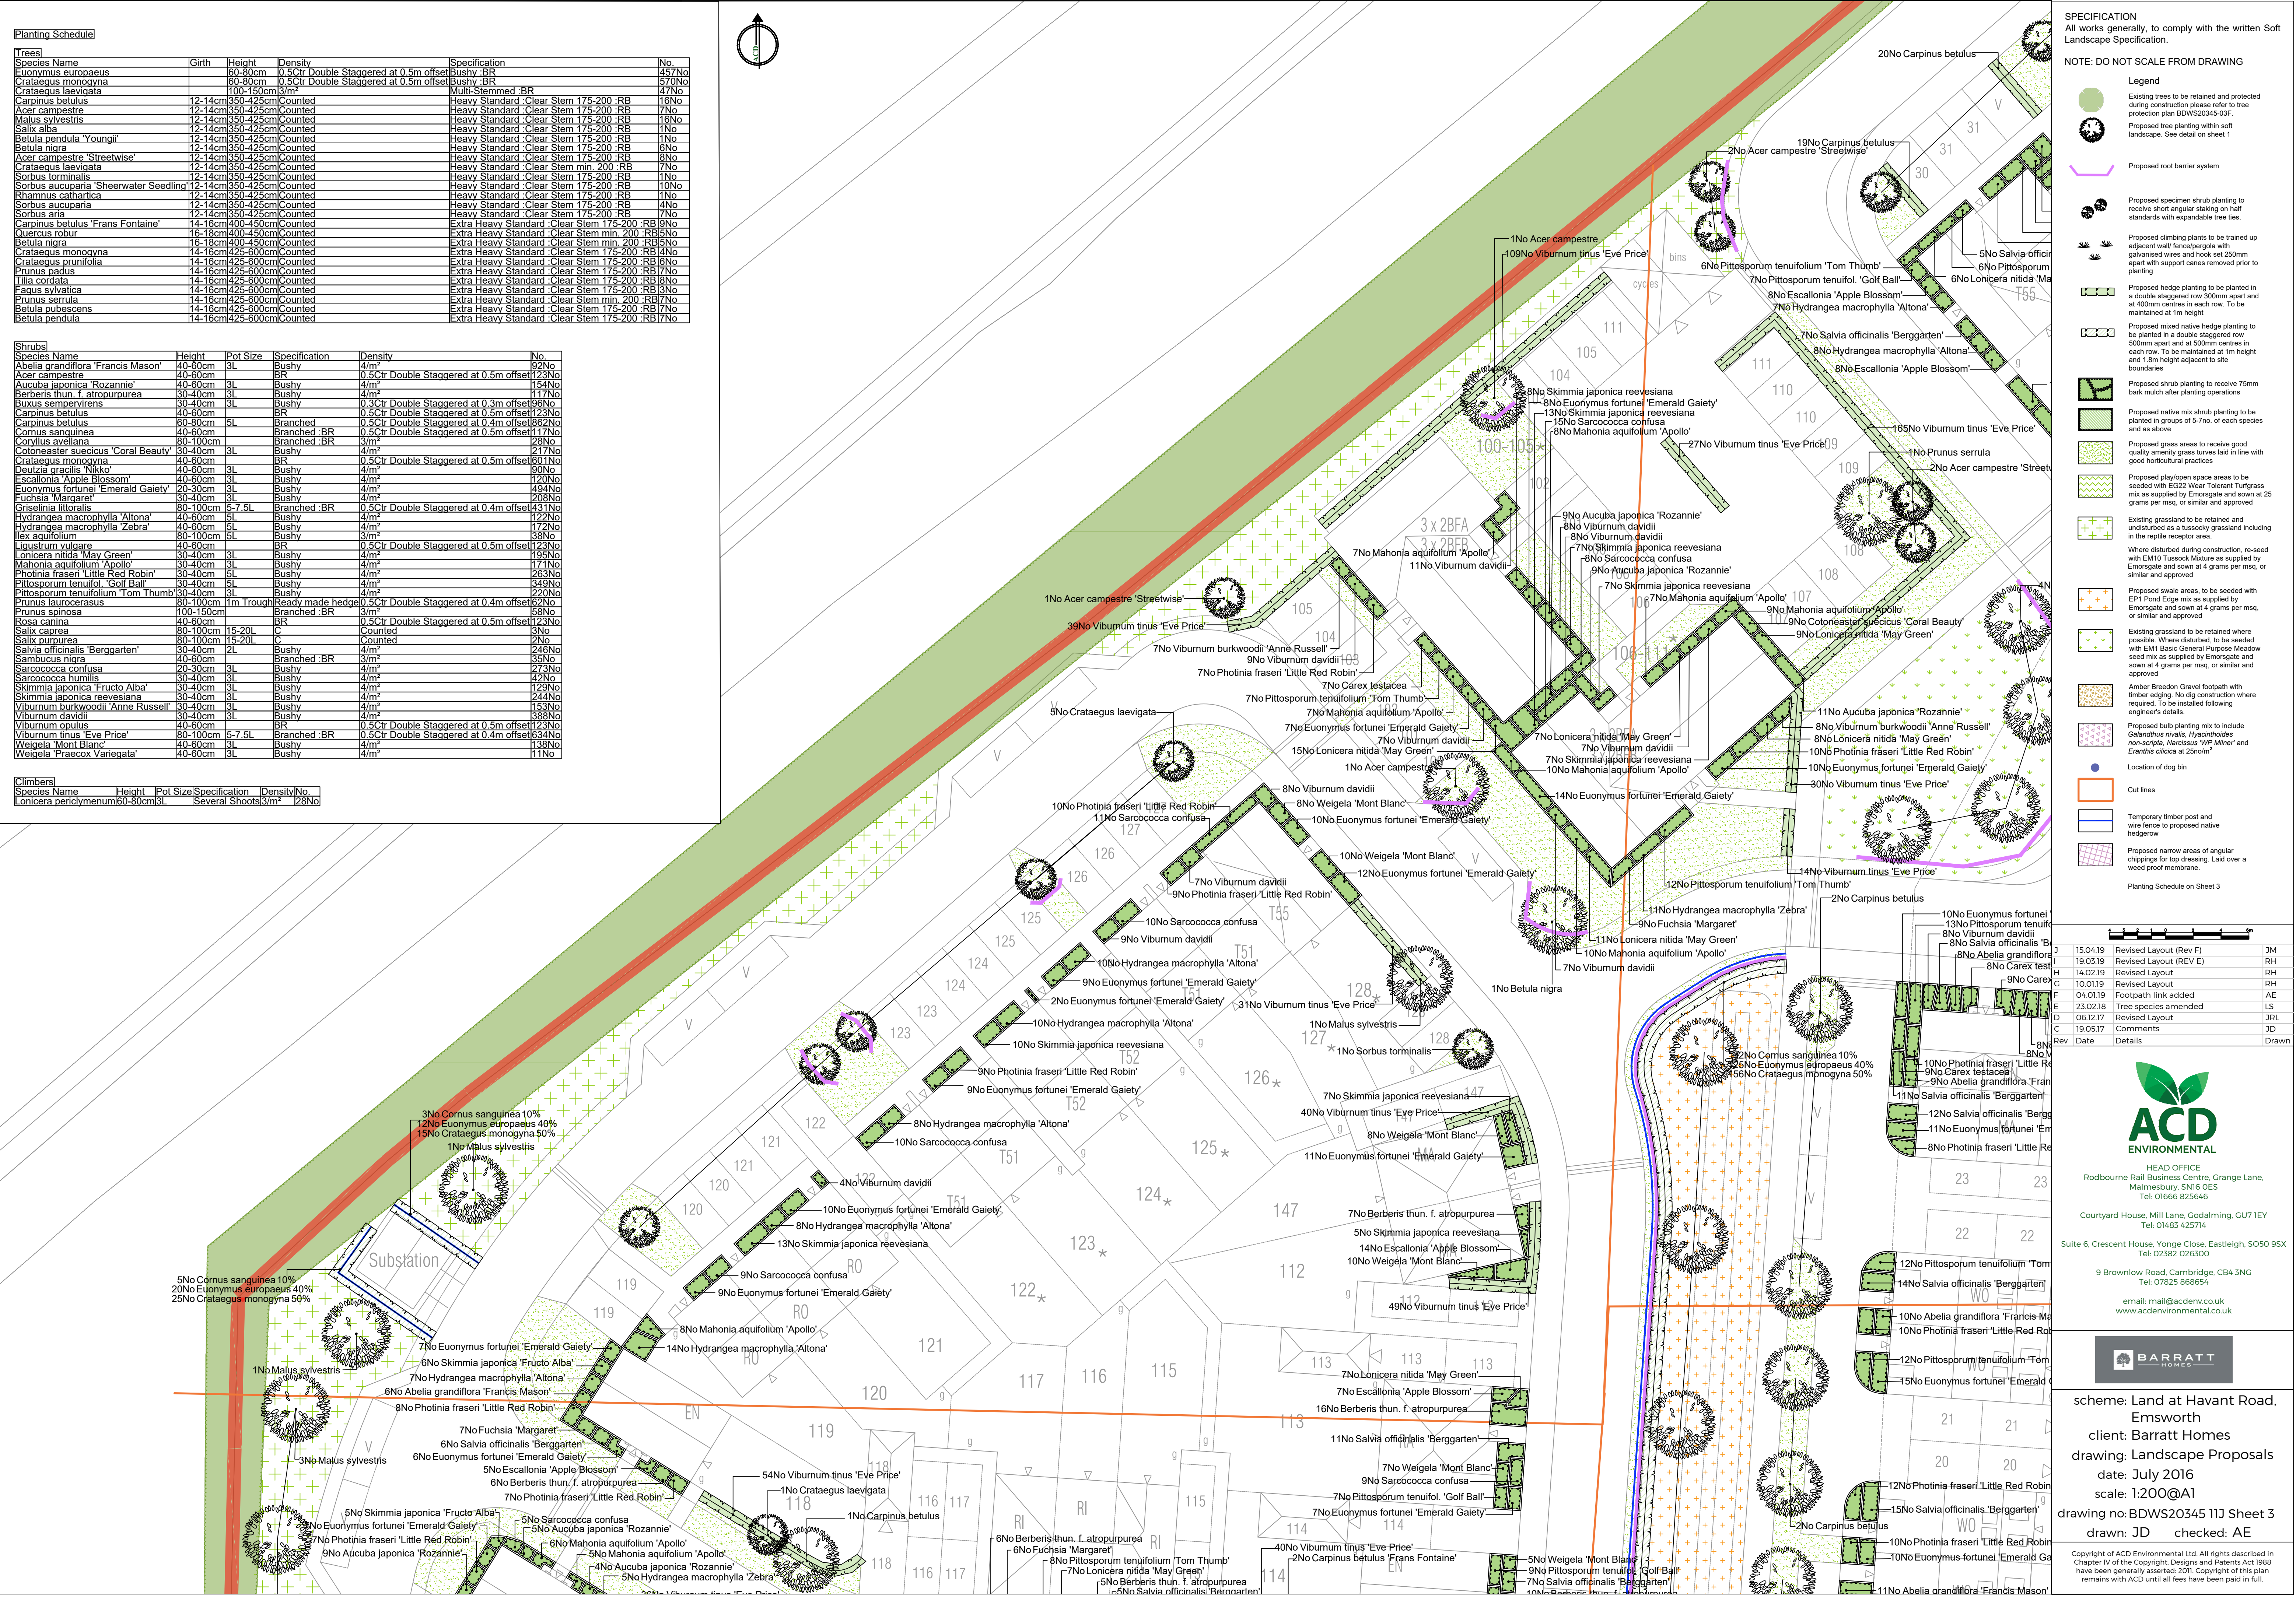

Planting Schedule					
Trees					
Species Name	Girth	Height	Density	Specification	No.
Euonymus europaeus		60-80cm	0.5Ctr Double Staggered at 0.5m offset	Bushy BR	457No
Crataegus monogyna		60-80cm	0.5Ctr Double Staggered at 0.5m offset	Bushy BR	570No
Crataegus laevigata		100-150cm/3m		Multi-Stemmed BR	47No
Carpinus betulus	12-14cm	350-425cm	Counted	Heavy Standard Clear Stem 175-200 RB	16No
Acer campestre	12-14cm	350-425cm	Counted	Heavy Standard Clear Stem 175-200 RB	7No
Malus sylvestris	12-14cm	350-425cm	Counted	Heavy Standard Clear Stem 175-200 RB	16No
Salix alba	12-14cm	350-425cm	Counted	Heavy Standard Clear Stem 175-200 RB	1No
Betula pendula 'Youngii'	12-14cm	350-425cm	Counted	Heavy Standard Clear Stem 175-200 RB	1No
Betula nigra	12-14cm	350-425cm	Counted	Heavy Standard Clear Stem 175-200 RB	6No
Acer campestre 'Streetwise'	12-14cm	350-425cm	Counted	Heavy Standard Clear Stem 175-200 RB	8No
Crataegus laevigata	12-14cm	350-425cm	Counted	Heavy Standard Clear Stem min. 200 RB	7No
Sorbus torminalis	12-14cm	350-425cm	Counted	Heavy Standard Clear Stem 175-200 RB	1No
Sorbus aucuparia 'Sheerwater Seedling'	12-14cm	350-425cm	Counted	Heavy Standard Clear Stem 175-200 RB	1No
Rhamnus cathartica	12-14cm	350-425cm	Counted	Heavy Standard Clear Stem 175-200 RB	1No
Sorbus aucuparia	12-14cm	350-425cm	Counted	Heavy Standard Clear Stem 175-200 RB	4No
Sorbus aria	12-14cm	350-425cm	Counted	Heavy Standard Clear Stem 175-200 RB	7No
Carpinus betulus 'Frans Fontaine'	14-16cm	400-450cm	Counted	Extra Heavy Standard Clear Stem 175-200 RB	9No
Quercus robur	16-18cm	400-450cm	Counted	Extra Heavy Standard Clear Stem min. 200 RB	5No
Betula nigra	16-18cm	400-450cm	Counted	Extra Heavy Standard Clear Stem min. 200 RB	5No
Crataegus monogyna	14-16cm	425-600cm	Counted	Extra Heavy Standard Clear Stem 175-200 RB	4No
Crataegus prunifolia	14-16cm	425-600cm	Counted	Extra Heavy Standard Clear Stem 175-200 RB	6No
Prunus padus	14-16cm	425-600cm	Counted	Extra Heavy Standard Clear Stem 175-200 RB	7No
Ilia cordata	14-16cm	425-600cm	Counted	Extra Heavy Standard Clear Stem 175-200 RB	8No
Fagus sylvatica	14-16cm	425-600cm	Counted	Extra Heavy Standard Clear Stem 175-200 RB	3No
Prunus serotina	14-16cm	425-600cm	Counted	Extra Heavy Standard Clear Stem min. 200 RB	9No
Betula pubescens	14-16cm	425-600cm	Counted	Extra Heavy Standard Clear Stem 175-200 RB	7No
Betula pendula	14-16cm	425-600cm	Counted	Extra Heavy Standard Clear Stem 175-200 RB	7No

Shrubs					
Species Name	Height	Pot Size	Specification	Density	No.
Abelia grandiflora 'Francis Mason'	40-60cm	3L	Bushy	4/m²	92No
Acer campestre	40-60cm	3L	BR	0.5Ctr Double Staggered at 0.5m offset	123No
Aucuba japonica 'Rozannie'	40-60cm	3L	Bushy	4/m²	154No
Berberis thun. f. atropurpurea	30-40cm	3L	Bushy	4/m²	117No
Buxus sempervirens	30-40cm	3L	Bushy	0.3Ctr Double Staggered at 0.3m offset	96No
Carpinus betulus	40-60cm	3L	BR	0.5Ctr Double Staggered at 0.5m offset	123No
Cornus sanguinea	60-80cm	5L	Branched	0.5Ctr Double Staggered at 0.4m offset	82No
Corvus avellana	40-60cm	Branched BR	3/m²	0.5Ctr Double Staggered at 0.5m offset	117No
Cotoneaster suecicus 'Coral Beauty'	80-100cm	3L	Bushy	4/m²	28No
Crataegus monogyna	40-60cm	3L	BR	4/m²	217No
Deutzia gracilis 'Nikko'	40-60cm	3L	Bushy	0.5Ctr Double Staggered at 0.5m offset	60No
Escallonia 'Apple Blossom'	40-60cm	3L	Bushy	4/m²	90No
Euonymus fortunei 'Emerald Gaiety'	40-60cm	3L	Bushy	4/m²	120No
Fuchsia 'Margaret'	20-30cm	3L	Bushy	4/m²	494No
Griselinia littoralis	80-100cm	5-7.5L	Branched BR	4/m²	208No
Hydrangea macrophylla 'Altona'	80-100cm	5-7.5L	Branched BR	0.5Ctr Double Staggered at 0.4m offset	431No
Hydrangea macrophylla 'Zebra'	40-60cm	5L	Bushy	4/m²	122No
Ilex aquifolium	40-60cm	5L	Bushy	4/m²	172No
Ligustrum vulgare	80-100cm	3L	Bushy	3/m²	38No
Lonicera nitida 'May Green'	40-60cm	BR	0.5Ctr Double Staggered at 0.5m offset	123No	
Mahonia aquifolium 'Apollo'	40-60cm	BR	4/m²	0.5Ctr Double Staggered at 0.5m offset	123No
Photinia fraseri 'Little Red Robin'	30-40cm	3L	Bushy	4/m²	195No
Pittosporum tenuifolium 'Golf Ball'	30-40cm	3L	Bushy	4/m²	171No
Pittosporum tenuifolium 'Tom Thumb'	30-40cm	3L	Bushy	4/m²	265No
Prunus laurocerasus	30-40cm	5L	Bushy	4/m²	548No
Prunus spinosa	30-40cm	3L	Bushy	4/m²	220No
Rosa canina	80-100cm	1m Trough	Ready made hedge	0.5Ctr Double Staggered at 0.4m offset	62No
Salix caprea	100-150cm	Branched BR	3/m²	0.5Ctr Double Staggered at 0.4m offset	62No
Salix purpurea	40-60cm	BR	3/m²	0.5Ctr Double Staggered at 0.5m offset	123No
Salvia officinalis 'Berggarten'	80-100cm	15-20L	C	Counted	3No
Sambucus nigra	80-100cm	15-20L	C	Counted	2No
Sarcococca confusa	30-40cm	2L	Bushy	4/m²	246No
Sarcococca humilis	40-60cm	2L	Branched BR	3/m²	2No
Skimmia japonica 'Fructo Alba'	20-30cm	3L	Bushy	4/m²	35No
Skimmia japonica reevesiana	30-40cm	3L	Bushy	4/m²	273No
Viburnum burkwoodii 'Anne Russell'	30-40cm	3L	Bushy	4/m²	42No
Viburnum davidii	30-40cm	3L	Bushy	4/m²	129No
Viburnum opulus	30-40cm	3L	Bushy	4/m²	244No
Viburnum tinus 'Eve Price'	30-40cm	3L	Bushy	4/m²	153No
Weigela 'Mont Blanc'	40-60cm	BR	0.5Ctr Double Staggered at 0.5m offset	123No	
Weigela 'Praecox Variegata'	40-60cm	BR	0.5Ctr Double Staggered at 0.5m offset	123No	
	40-60cm	5-7.5L	Branched BR	0.5Ctr Double Staggered at 0.4m offset	63No
	40-60cm	3L	Bushy	4/m²	138No
	40-60cm	3L	Bushy	4/m²	111No

Climbers					
Species Name	Height	Pot Size	Specification	Density	No.
Lonicera periclymenum	60-80cm	3L	Several Shoots/3m	28No	

SPECIFICATION
All works generally, to comply with the written Soft Landscape Specification.

NOTE: DO NOT SCALE FROM DRAWING

Legend

- Existing trees to be retained and protected during construction please refer to tree protection plan BDWS20345-03F.
- Proposed tree planting within soft landscape. See detail on sheet 1
- Proposed root barrier system
- Proposed specimen shrub planting to receive short angular staking on half standards with expandable tree ties.
- Proposed climbing plants to be trained up adjacent wall/fence/pergola with galvanised wires and hook set 250mm apart with support canes removed prior to planting
- Proposed hedge planting to be planted in a double staggered row 300mm apart and at 400mm centres in each row. To be maintained at 1m height
- Proposed mixed native hedge planting to be planted in a double staggered row 500mm apart and at 500mm centres in each row. To be maintained at 1m height and 1.5m height adjacent to site boundaries
- Proposed shrub planting to receive 75mm bark mulch after planting operations
- Proposed native mix shrub planting to be planted in groups of 5-7no. of each species and as above
- Proposed grass areas to receive good quality amenity grass turves laid in line with good horticultural practices
- Proposed play/open space areas to be seeded with EG2 Wear Tolerant Turfgrass mix as supplied by Emorsgate and sown at 25 grams per msq, or similar and approved
- Existing grassland to be retained and undisturbed as a tussocky grassland including in the reptile receptor area.
- Where disturbed during construction, re-seed with EM10 Tussock Mixture as supplied by Emorsgate and sown at 4 grams per msq, or similar and approved
- Proposed swale areas, to be seeded with EPI Pond Edge mix as supplied by Emorsgate and sown at 4 grams per msq, or similar and approved
- Existing grassland to be retained where possible. Where disturbed, to be seeded with EM1 Basic General Purpose Meadow seed mix as supplied by Emorsgate and sown at 4 grams per msq, or similar and approved
- Amber Breeden Gravel footprint with timber edging. No dig construction where required. To be installed following engineer's details.
- Proposed bulb planting mix to include Galanthus nivalis, Hyacinthoides non-scripta, Narcissus 'WP Milner' and Eranthis cilicla at 250mm²
- Location of dog bin
- Cut lines
- Temporary timber post and wire fence to proposed native hedgerow
- Proposed narrow areas of angular chippings for top dressing. Laid over a weed proof membrane.

Planting Schedule on Sheet 3