



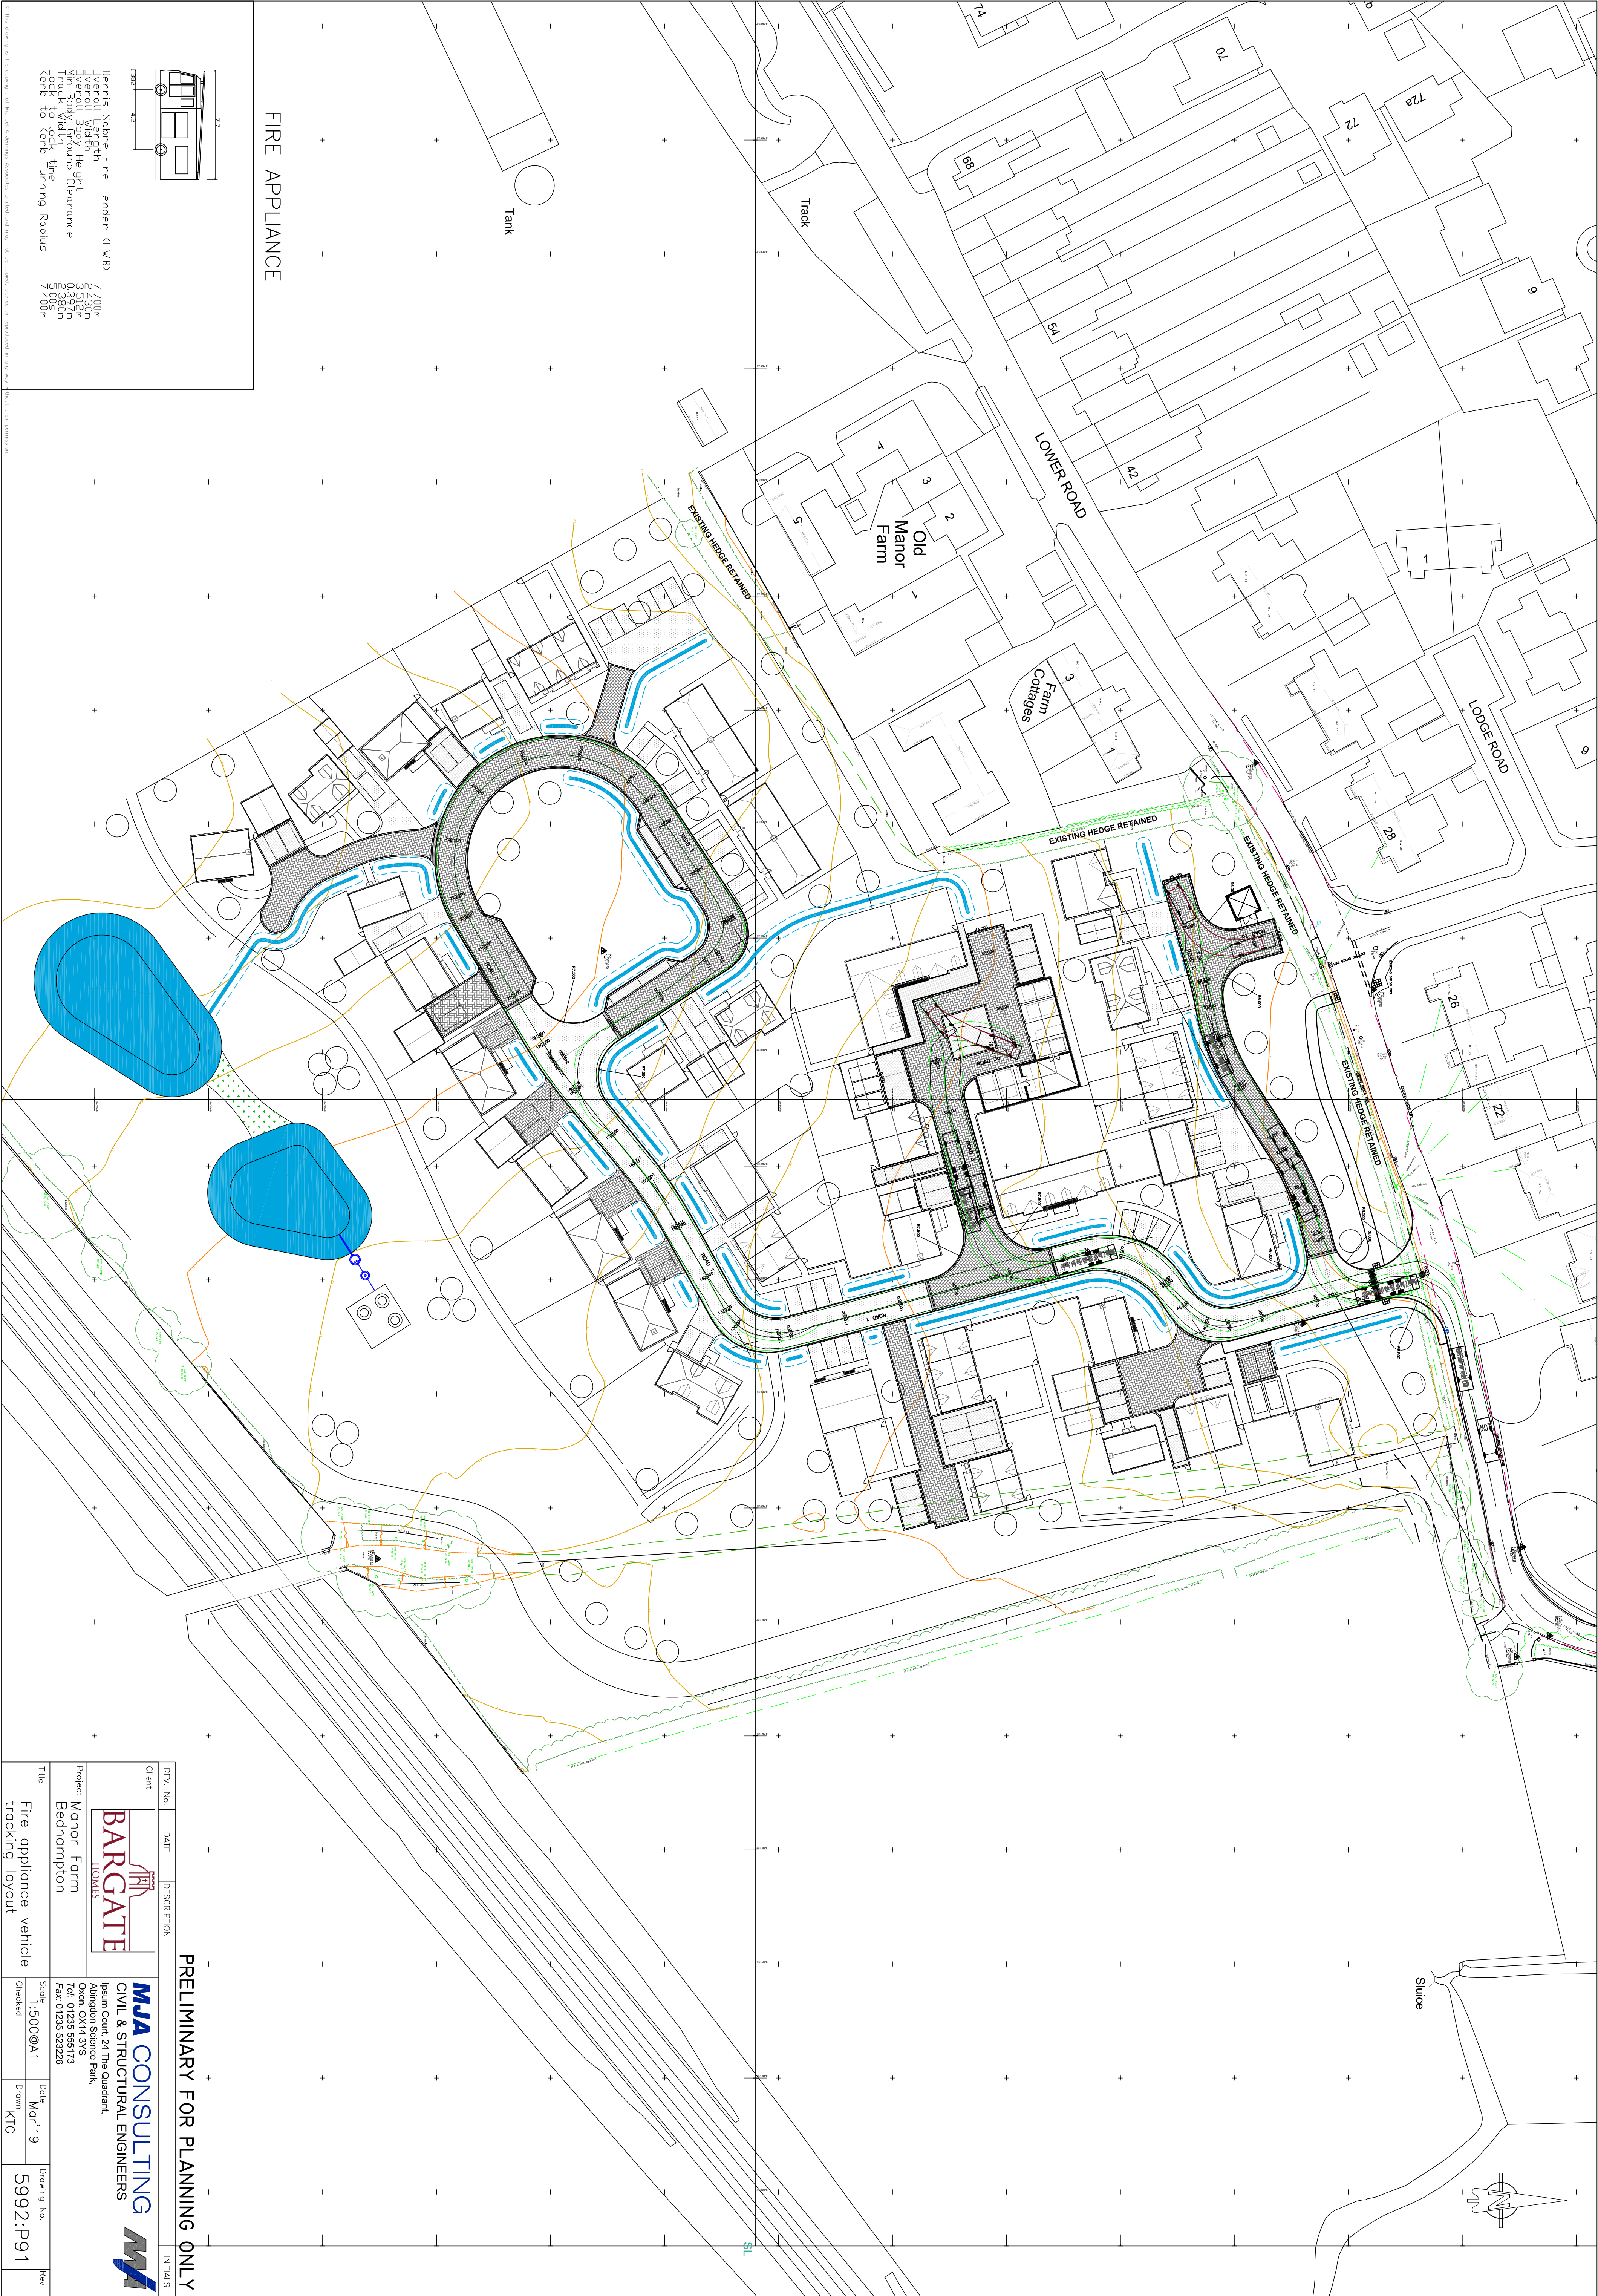

FIRE APPLIANCE

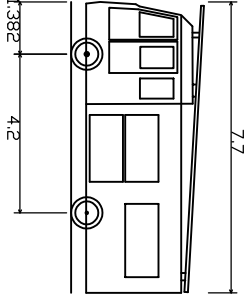

Manor, Manor Farm, Fire Tender (LWB)
Overall Length 7.7m
Overall Width 4.2m
Min Body Ground Clearance 2.8m
Kerb to Lock Time 5.00s
Kerb to Kerb Turning Radius 7.40m

This drawing is the copyright of MJA Consulting Engineers Limited and may not be copied, altered or reproduced in any way without their permission.

REV. No.	DATE	DESCRIPTION	INITIALS
1	19/03/19	PRELIMINARY FOR PLANNING ONLY	
BARGATE HOMES			
MJA CONSULTING			
CIVIL & STRUCTURAL ENGINEERS			
Ipsium Court, 24 The Quadrant, Aldington Science Park, Oxon, OX14 3YU Tel: 01235 555173 Fax: 01235 552226			
Client	Manor Farm	Scale	1:500@A1
Project	Bedhampton	Checked	Mar'19
Title	Fire appliance vehicle tracking layout	Drawn	KTG
		Drawing No.	5992.P91
		Rev	