


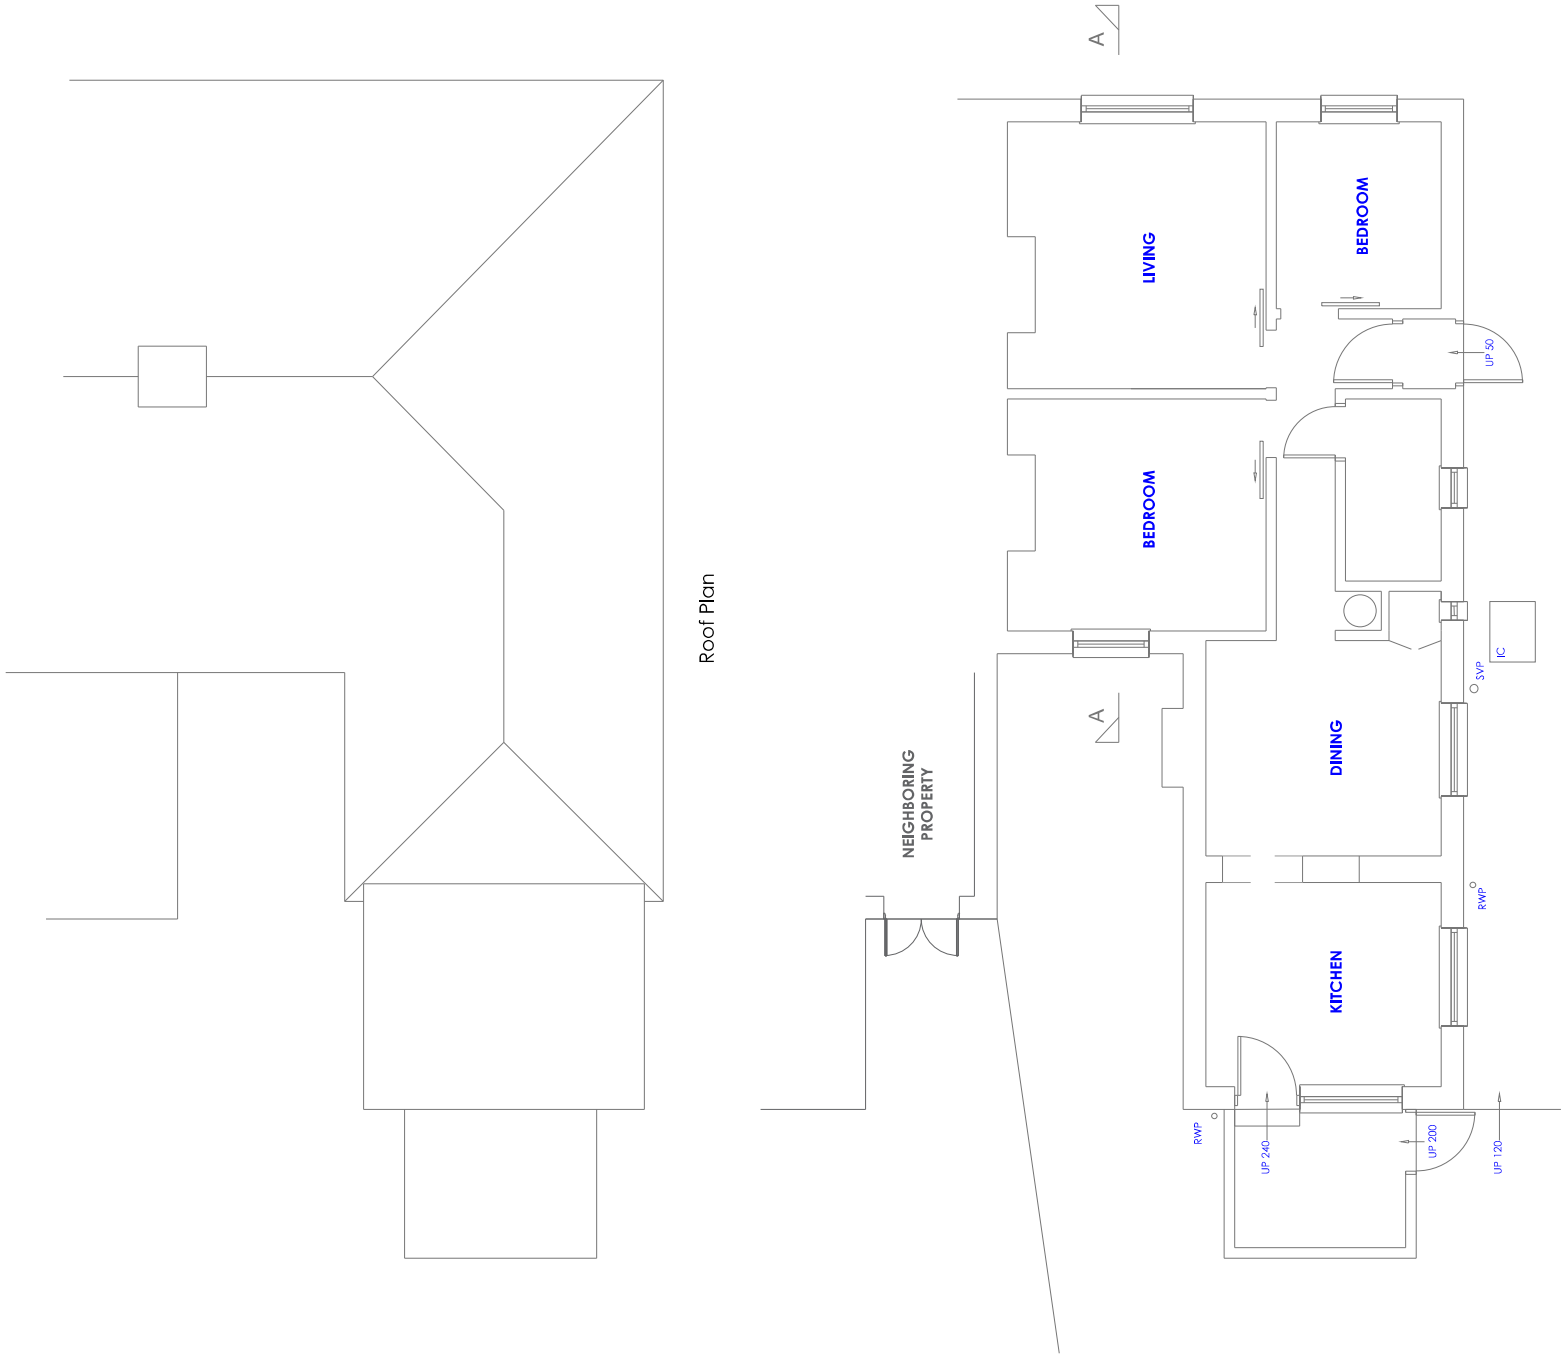

Roof Plan

Ground Floor Plan

