



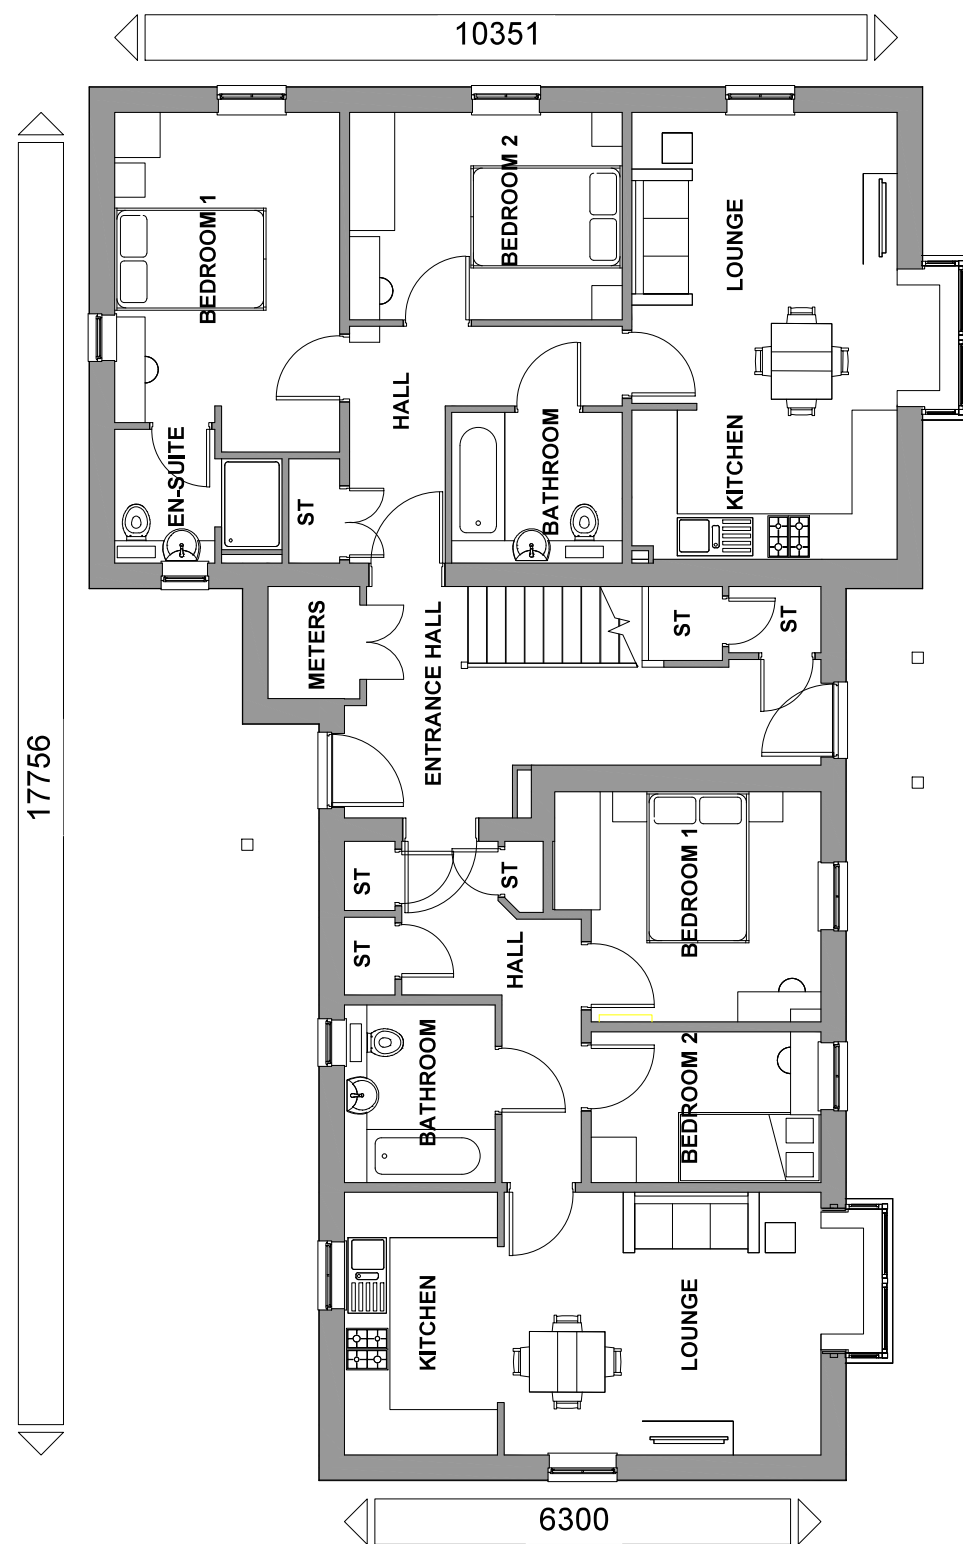

GROUND FLOOR PLAN

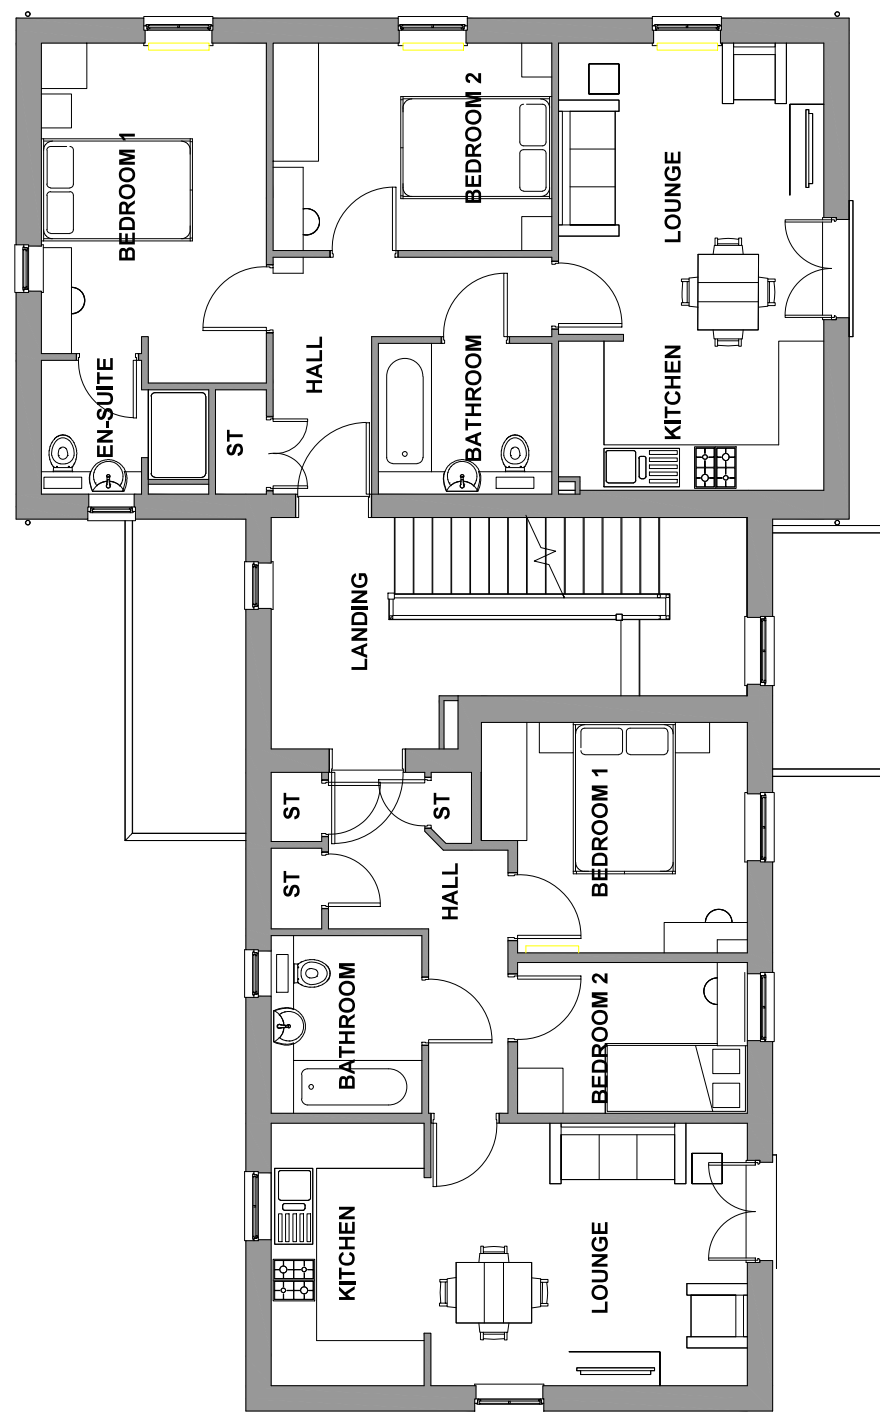

FIRST FLOOR PLAN


PLOT NUMBERS:

AS: 208, 209, 210, 211, 212, 213

OPP: 124, 125, 126, 127, 128, 129

NOTE: ALL FLUES, METERS & EXTRACT POSITIONS TO BE CONFIRMED.

SOLAR PANELS TYPE, SIZE & ORIENTATION TO BE AGREED. PLOT SPECIFIC

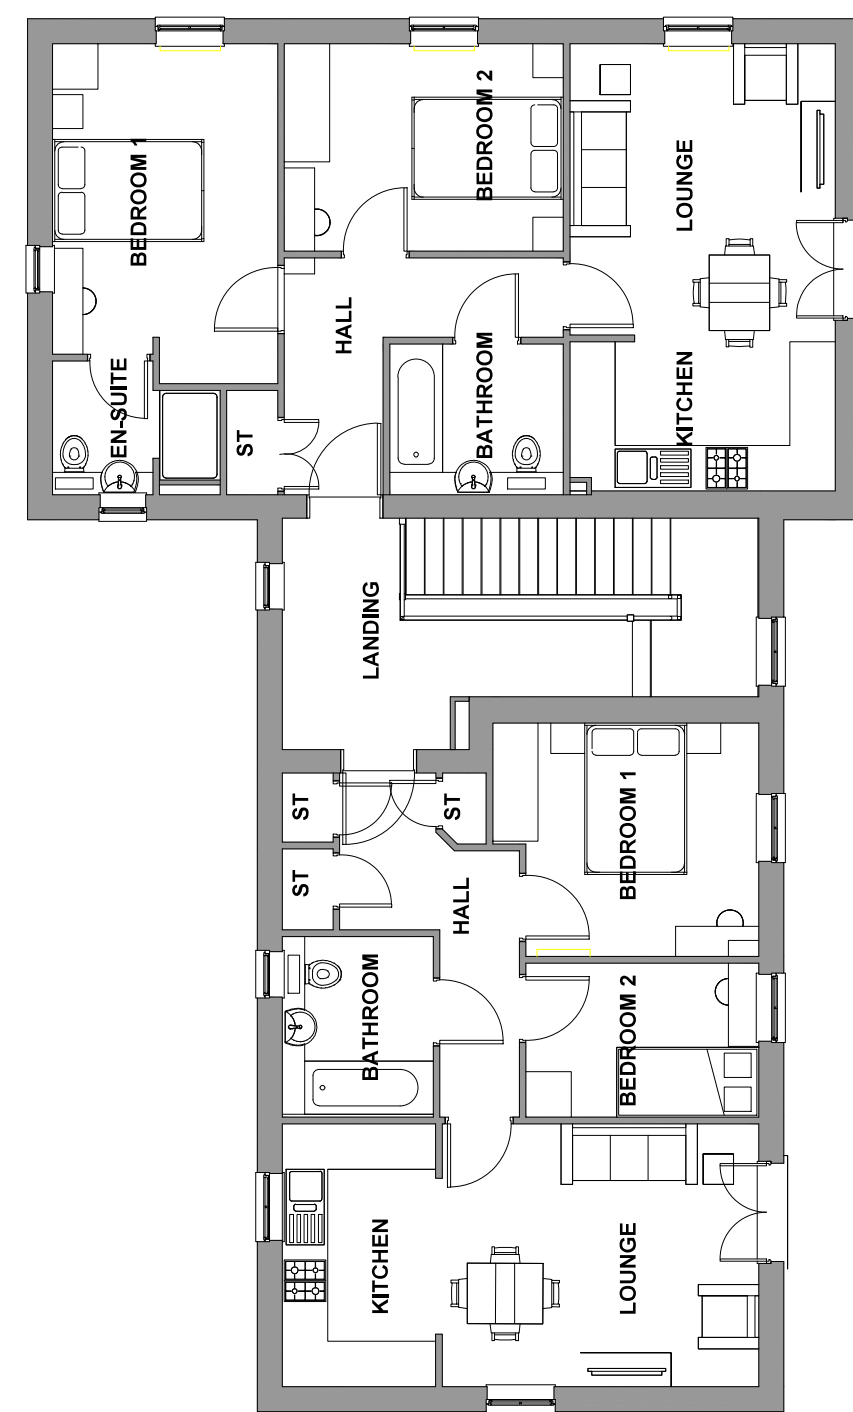

SECOND FLOOR PLAN

AMBERSHAM MALDON
 AMBERSHAM BEDROOM ALLOCATION 2B/3P
 MALDON BEDROOM ALLOCATION 2B/4P
 3 STOREY
 AMBERSHAM GF FLOOR AREA: 584sqft/55.1 (GIFA)
 MALDON GF FLOOR AREA: 676sqft/63.6m² (GIFA)
 AMBERSHAM FF/SF FLOOR AREA: 584sqft/54.3m² (GIFA)
 MALDON FF/SF FLOOR AREA: 676sqft/62.8m² (GIFA)

