GENERAL ARRANGEMENT

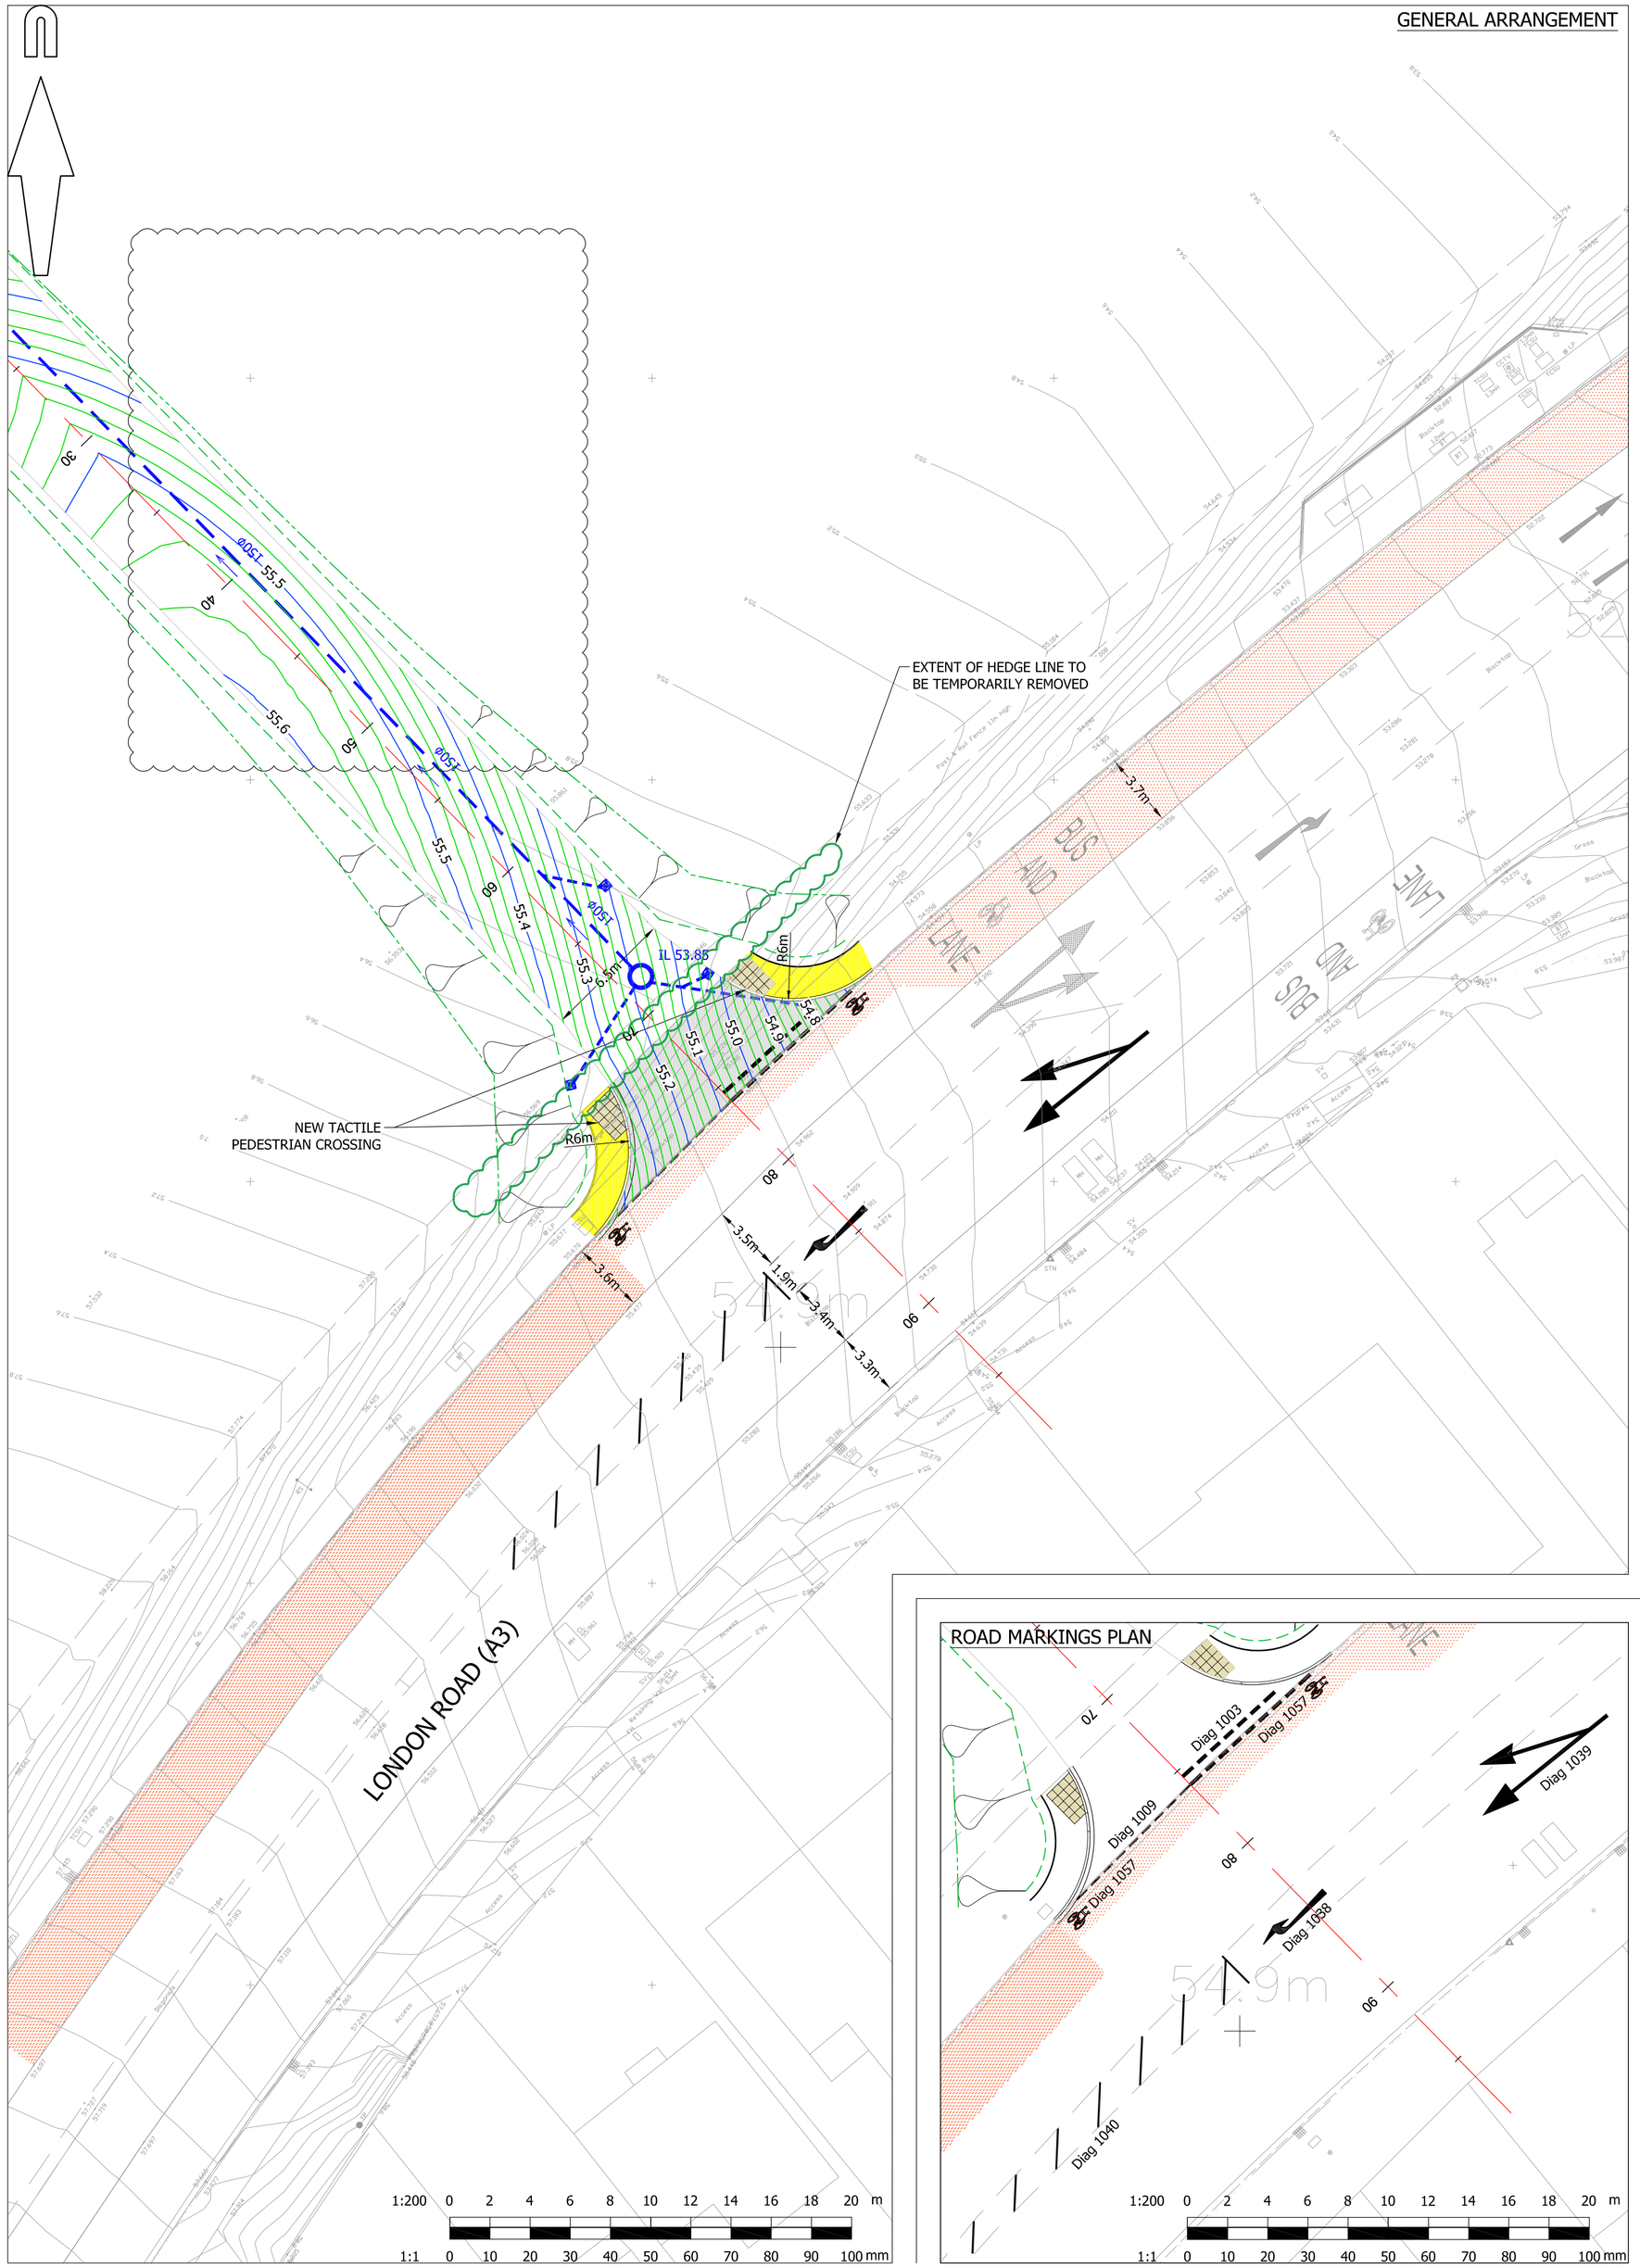

ROAD MARKINGS PLAN

SITE LOCATION PLAN

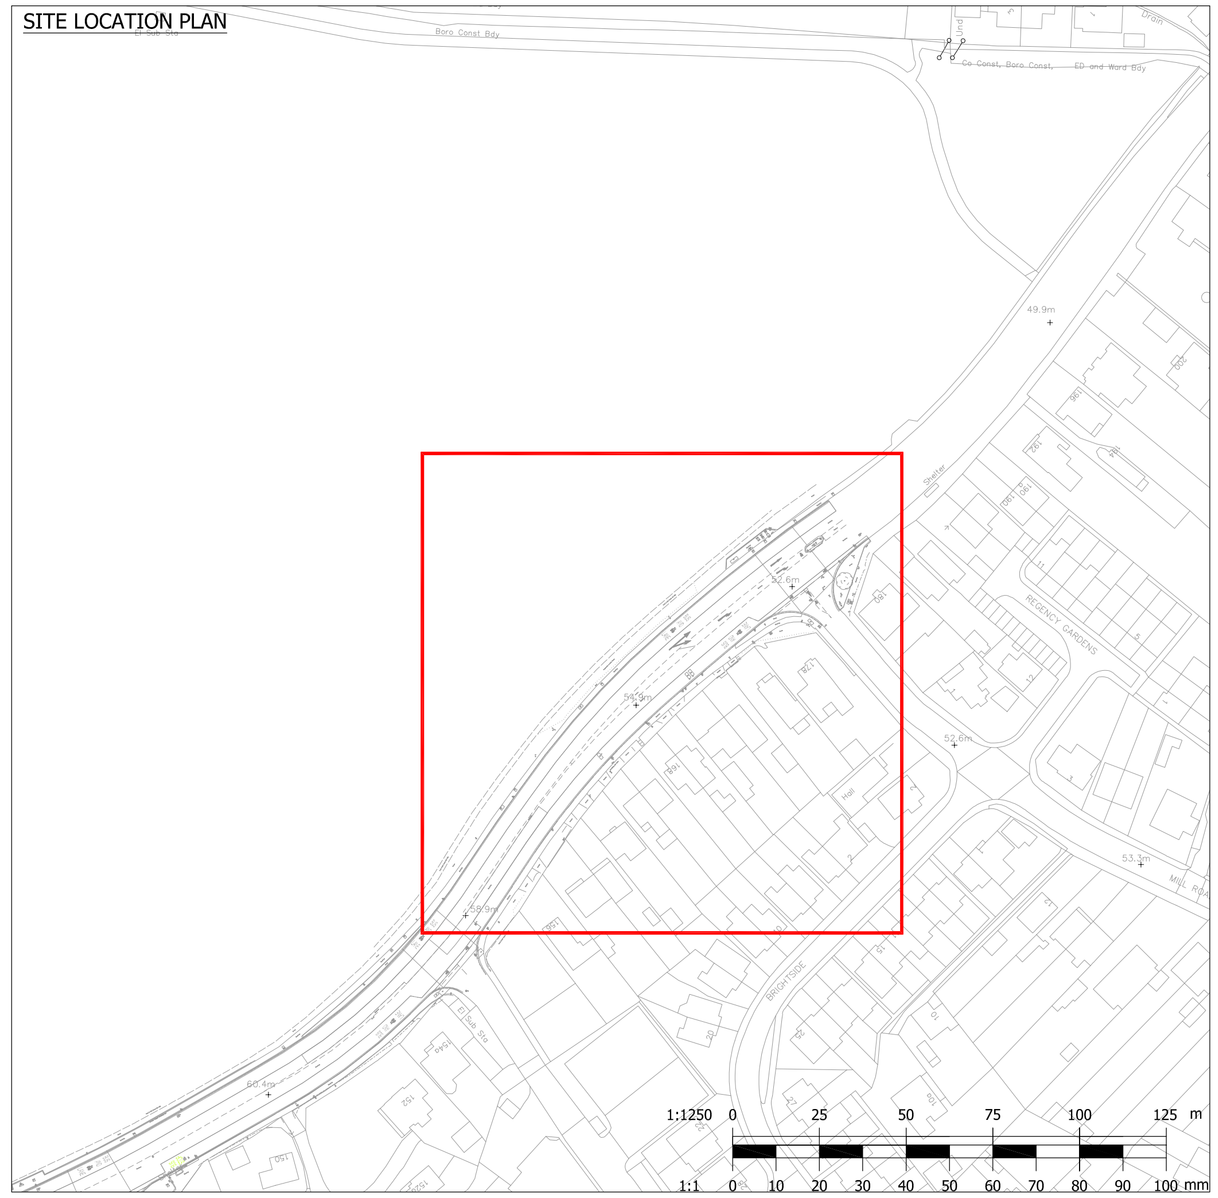

JUNCTION VISIBILITY SPLAYS

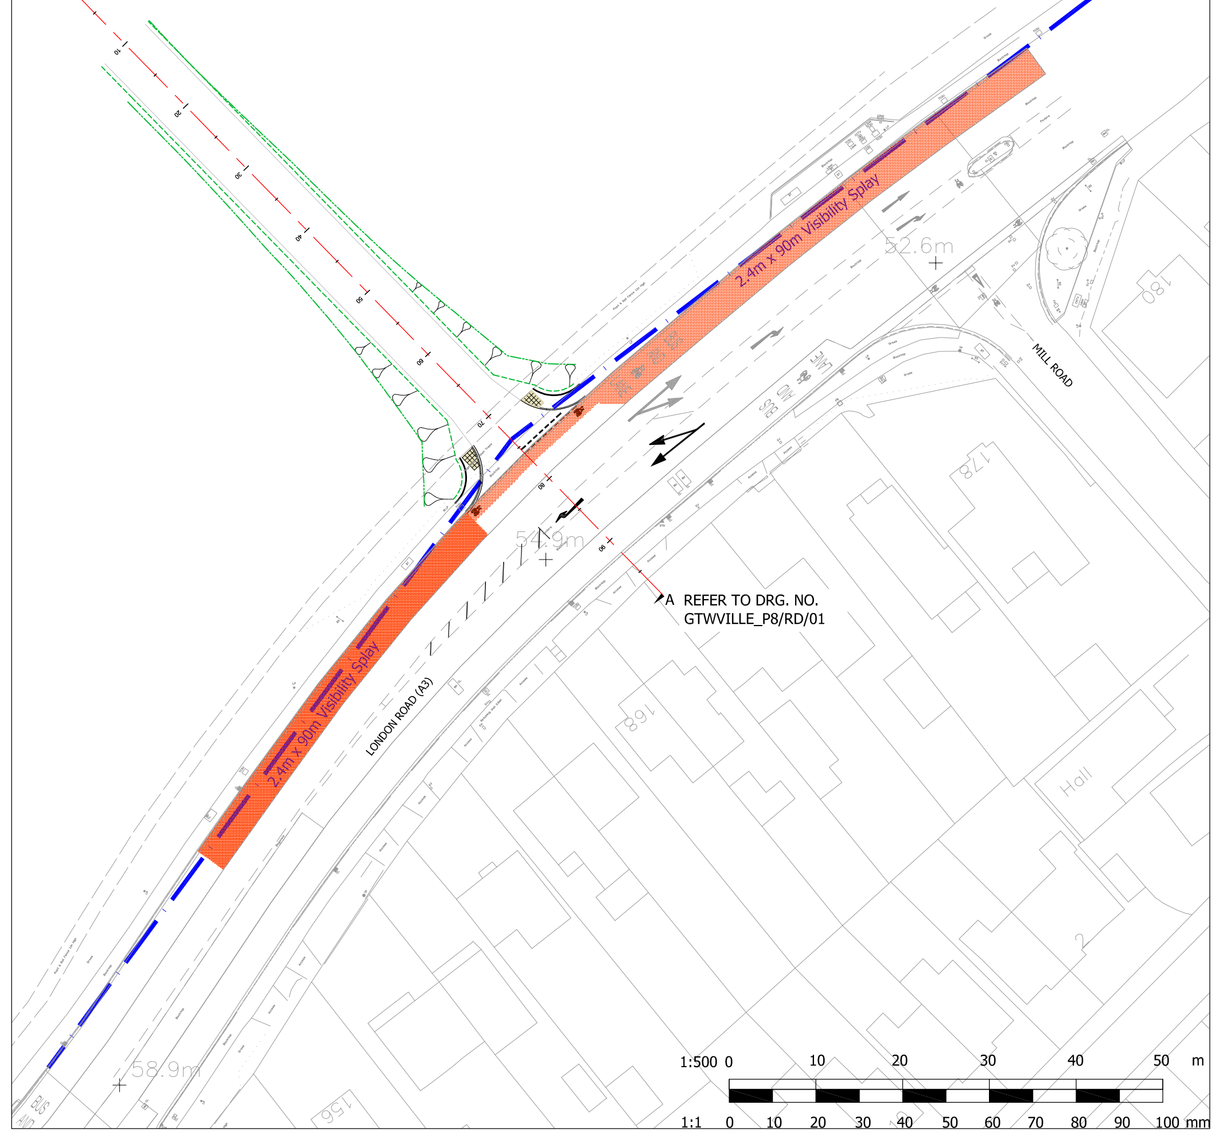

© Mayer Brown Limited Copyright. The drawings, information and data recorded in this document ("the Information") is the property of Mayer Brown. This document and the information are solely for the use of the authorised recipient and this document may not be used, copied or reproduced in whole or part for any purposes other than which it was supplied by Mayer Brown. Mayer Brown makes no representation, undertakes no duty and accepts no responsibilities to any third party who may use or rely upon this document or the Information.

A1 ORIGINAL

© Crown Copyright and database rights 2019 Ordnance Survey 0100031673

Key

- Proposed Extent of S278 Works
- Highway Boundary
- Proposed Surface Water Drainage
- Proposed Surface Water Gully & Connection
- Proposed New Adoptable Carriageway Construction
- Proposed New Adoptable Footway Construction

Berewood
HAMPSHIRE

FOR APPROVAL
NOT FOR CONSTRUCTION

rev.	amendment	checked	date
D	LABELS REMOVED FROM GENERAL ARRANGEMENT VIEWPORT	RHA	26/03/2019
C	SCALE OF SITE LOCATION VIEWPORT REVISED TO 1:1250	RHA	14/03/2019
B	LAYOUT UPDATED FOLLOWING RS 1 REPORT	RHA	11/03/2019
A	LAYOUT UPDATED	RHA	08/02/2019

mayer brown

Mayer Brown Limited Llon House
Oriental Road Woking Surrey GU22 8AR
Telephone 01483 750 508 Fax 01483 750 437
wokingoffice@mayerbrown.co.uk www.mayerbrown.co.uk

client
grainger plc
Investing in homes since 1912

project
BEREWOOD, WATERLOOVILLE
PHASE 8. CONSTRUCTION ACCESS

scale	drawn by	checked by
1:200/500/1250	NT	PAS

date	cad file
AUGUST 2016	GA_01.dwg

title
GENERAL ARRANGEMENT,
ROAD MARKINGS & VISIBILITY

drawing number
GTWVILLE_P8/GA/01

rev.
D