

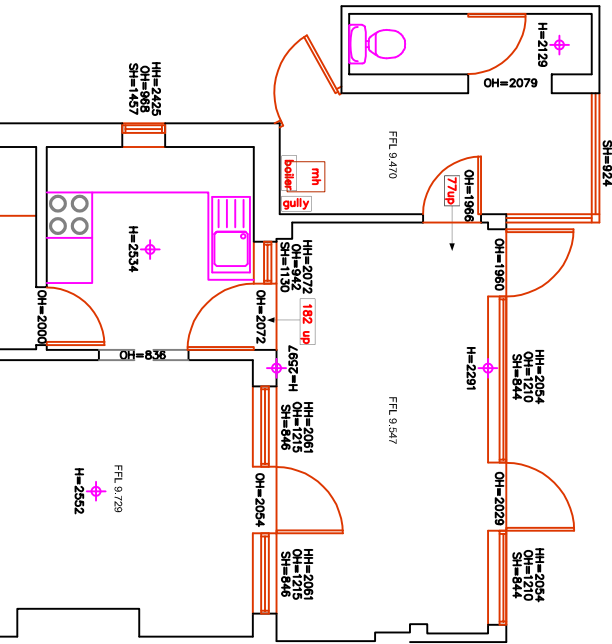
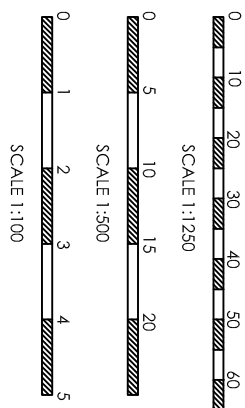



NOTES
Survey accurate at time of site difference. Do not scale from printed drawing except for planning purposes.
Although this is a digital survey the accuracy and amount of detail shown is only commensurate with the practical accuracy of the survey. Care should be exercised when working to larger scales.
Visible features in the vicinity of the boundaries as shown on the plan. CRITICAL clearance dimensions and level and construction.
With a view to the future, it is recommended that the level and construction should be checked prior to design and construction.

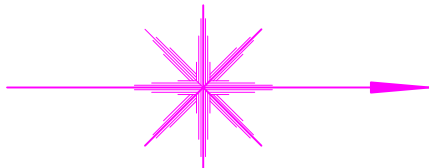


EXISTING GROUND FLOOR PLAN 1:100

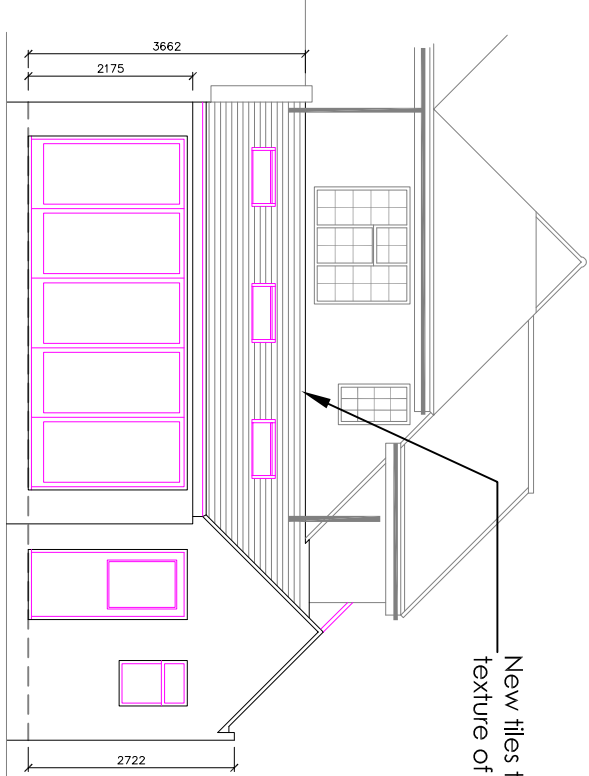


PROPOSED EAST ELEVATION 1:100

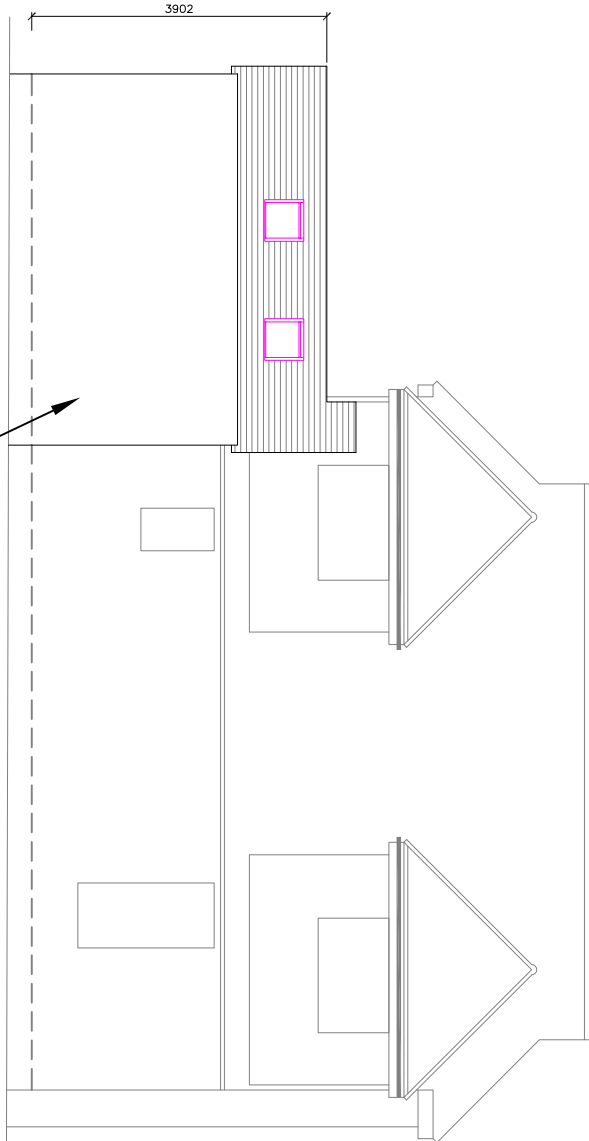


PROPOSED NORTH ELEVATION 1:100

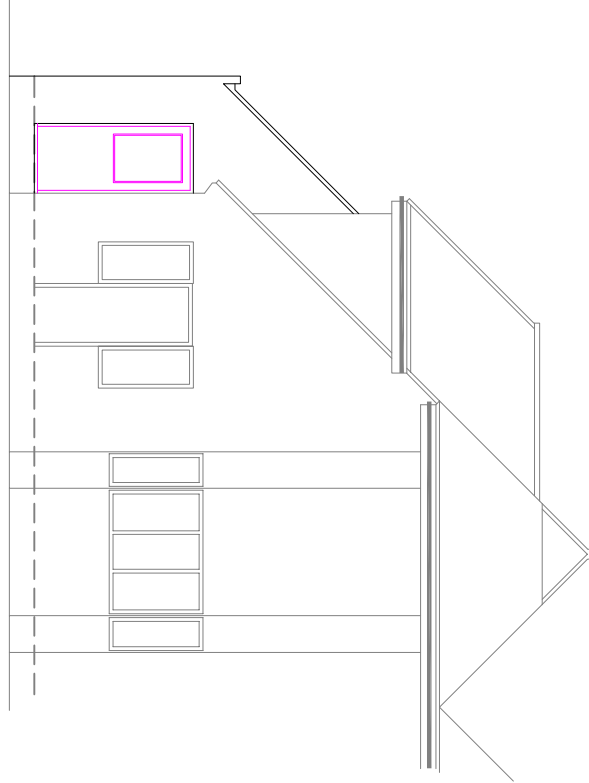


PROPOSED WEST ELEVATION 1:100

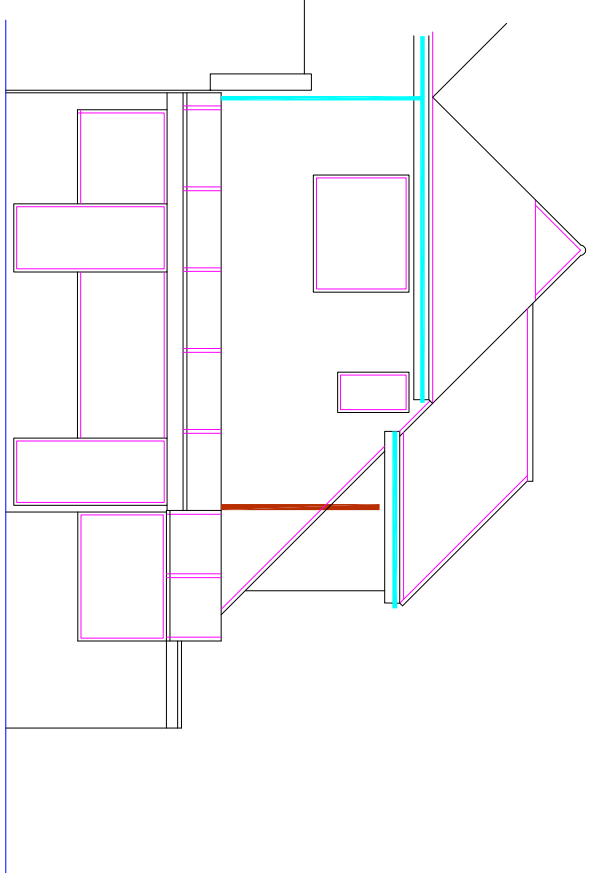


EXISTING EAST ELEVATION 1:100

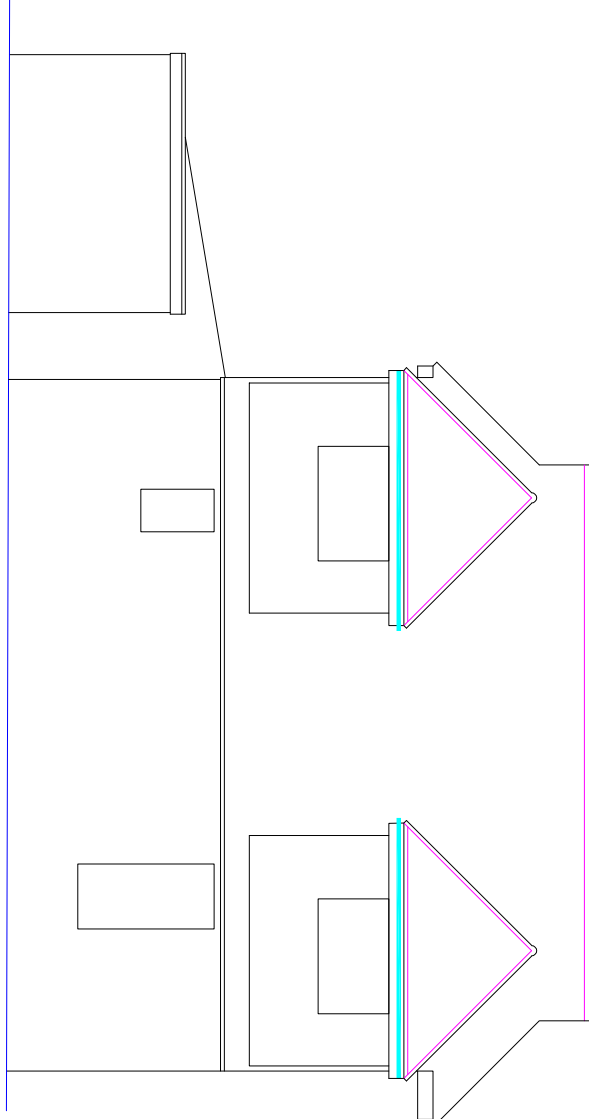


EXISTING NORTH ELEVATION 1:100

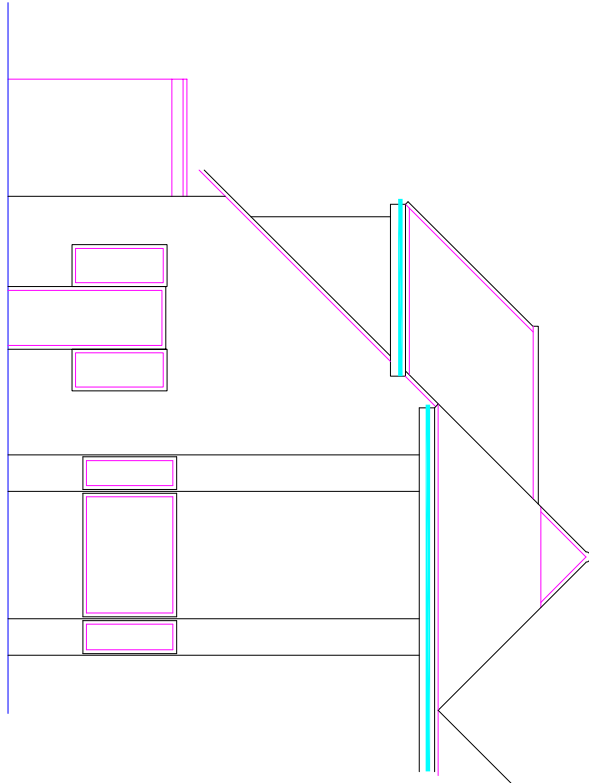


EXISTING WEST ELEVATION 1:100

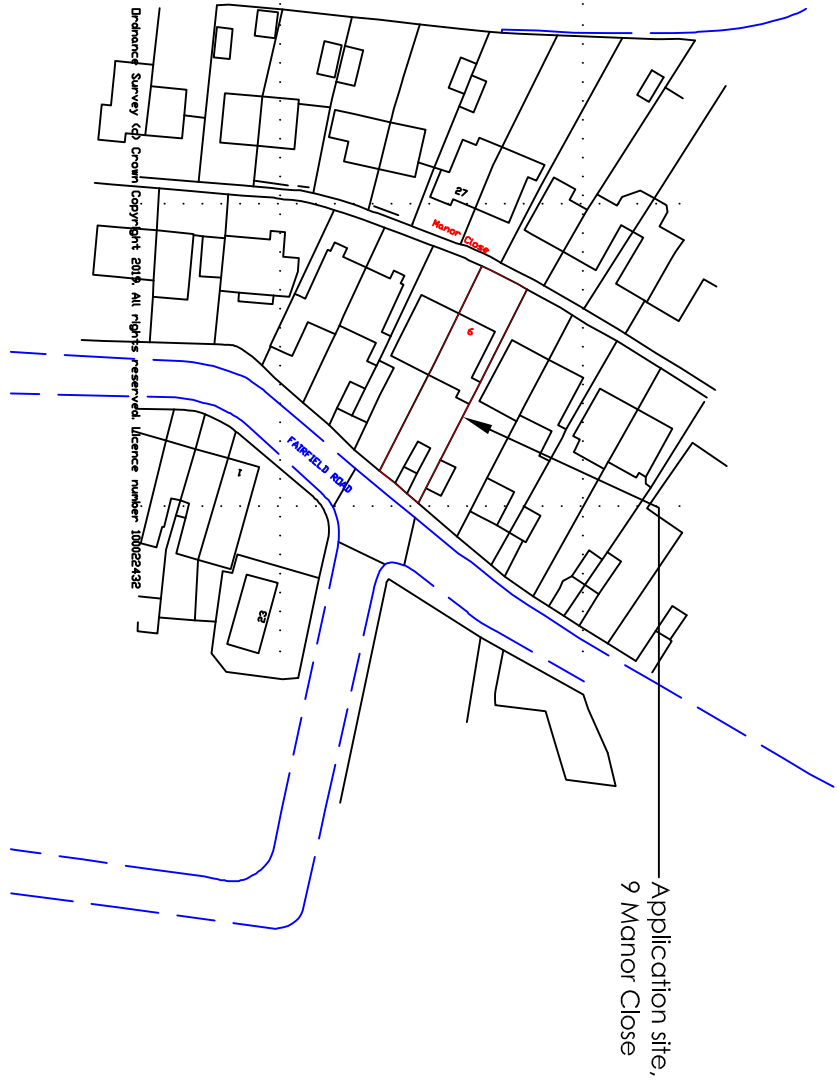


LOCATION PLAN 1:1250

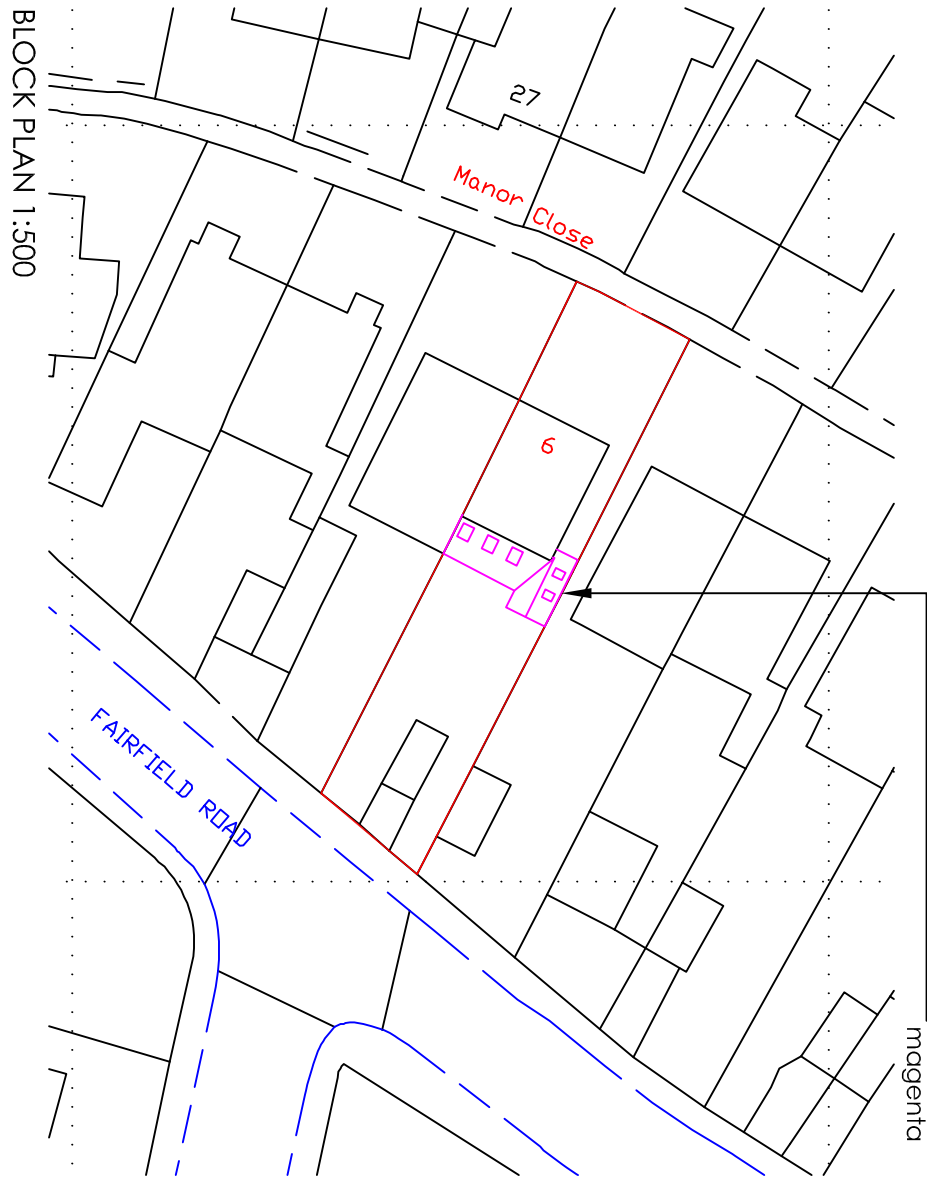

BLOCK PLAN 1:500

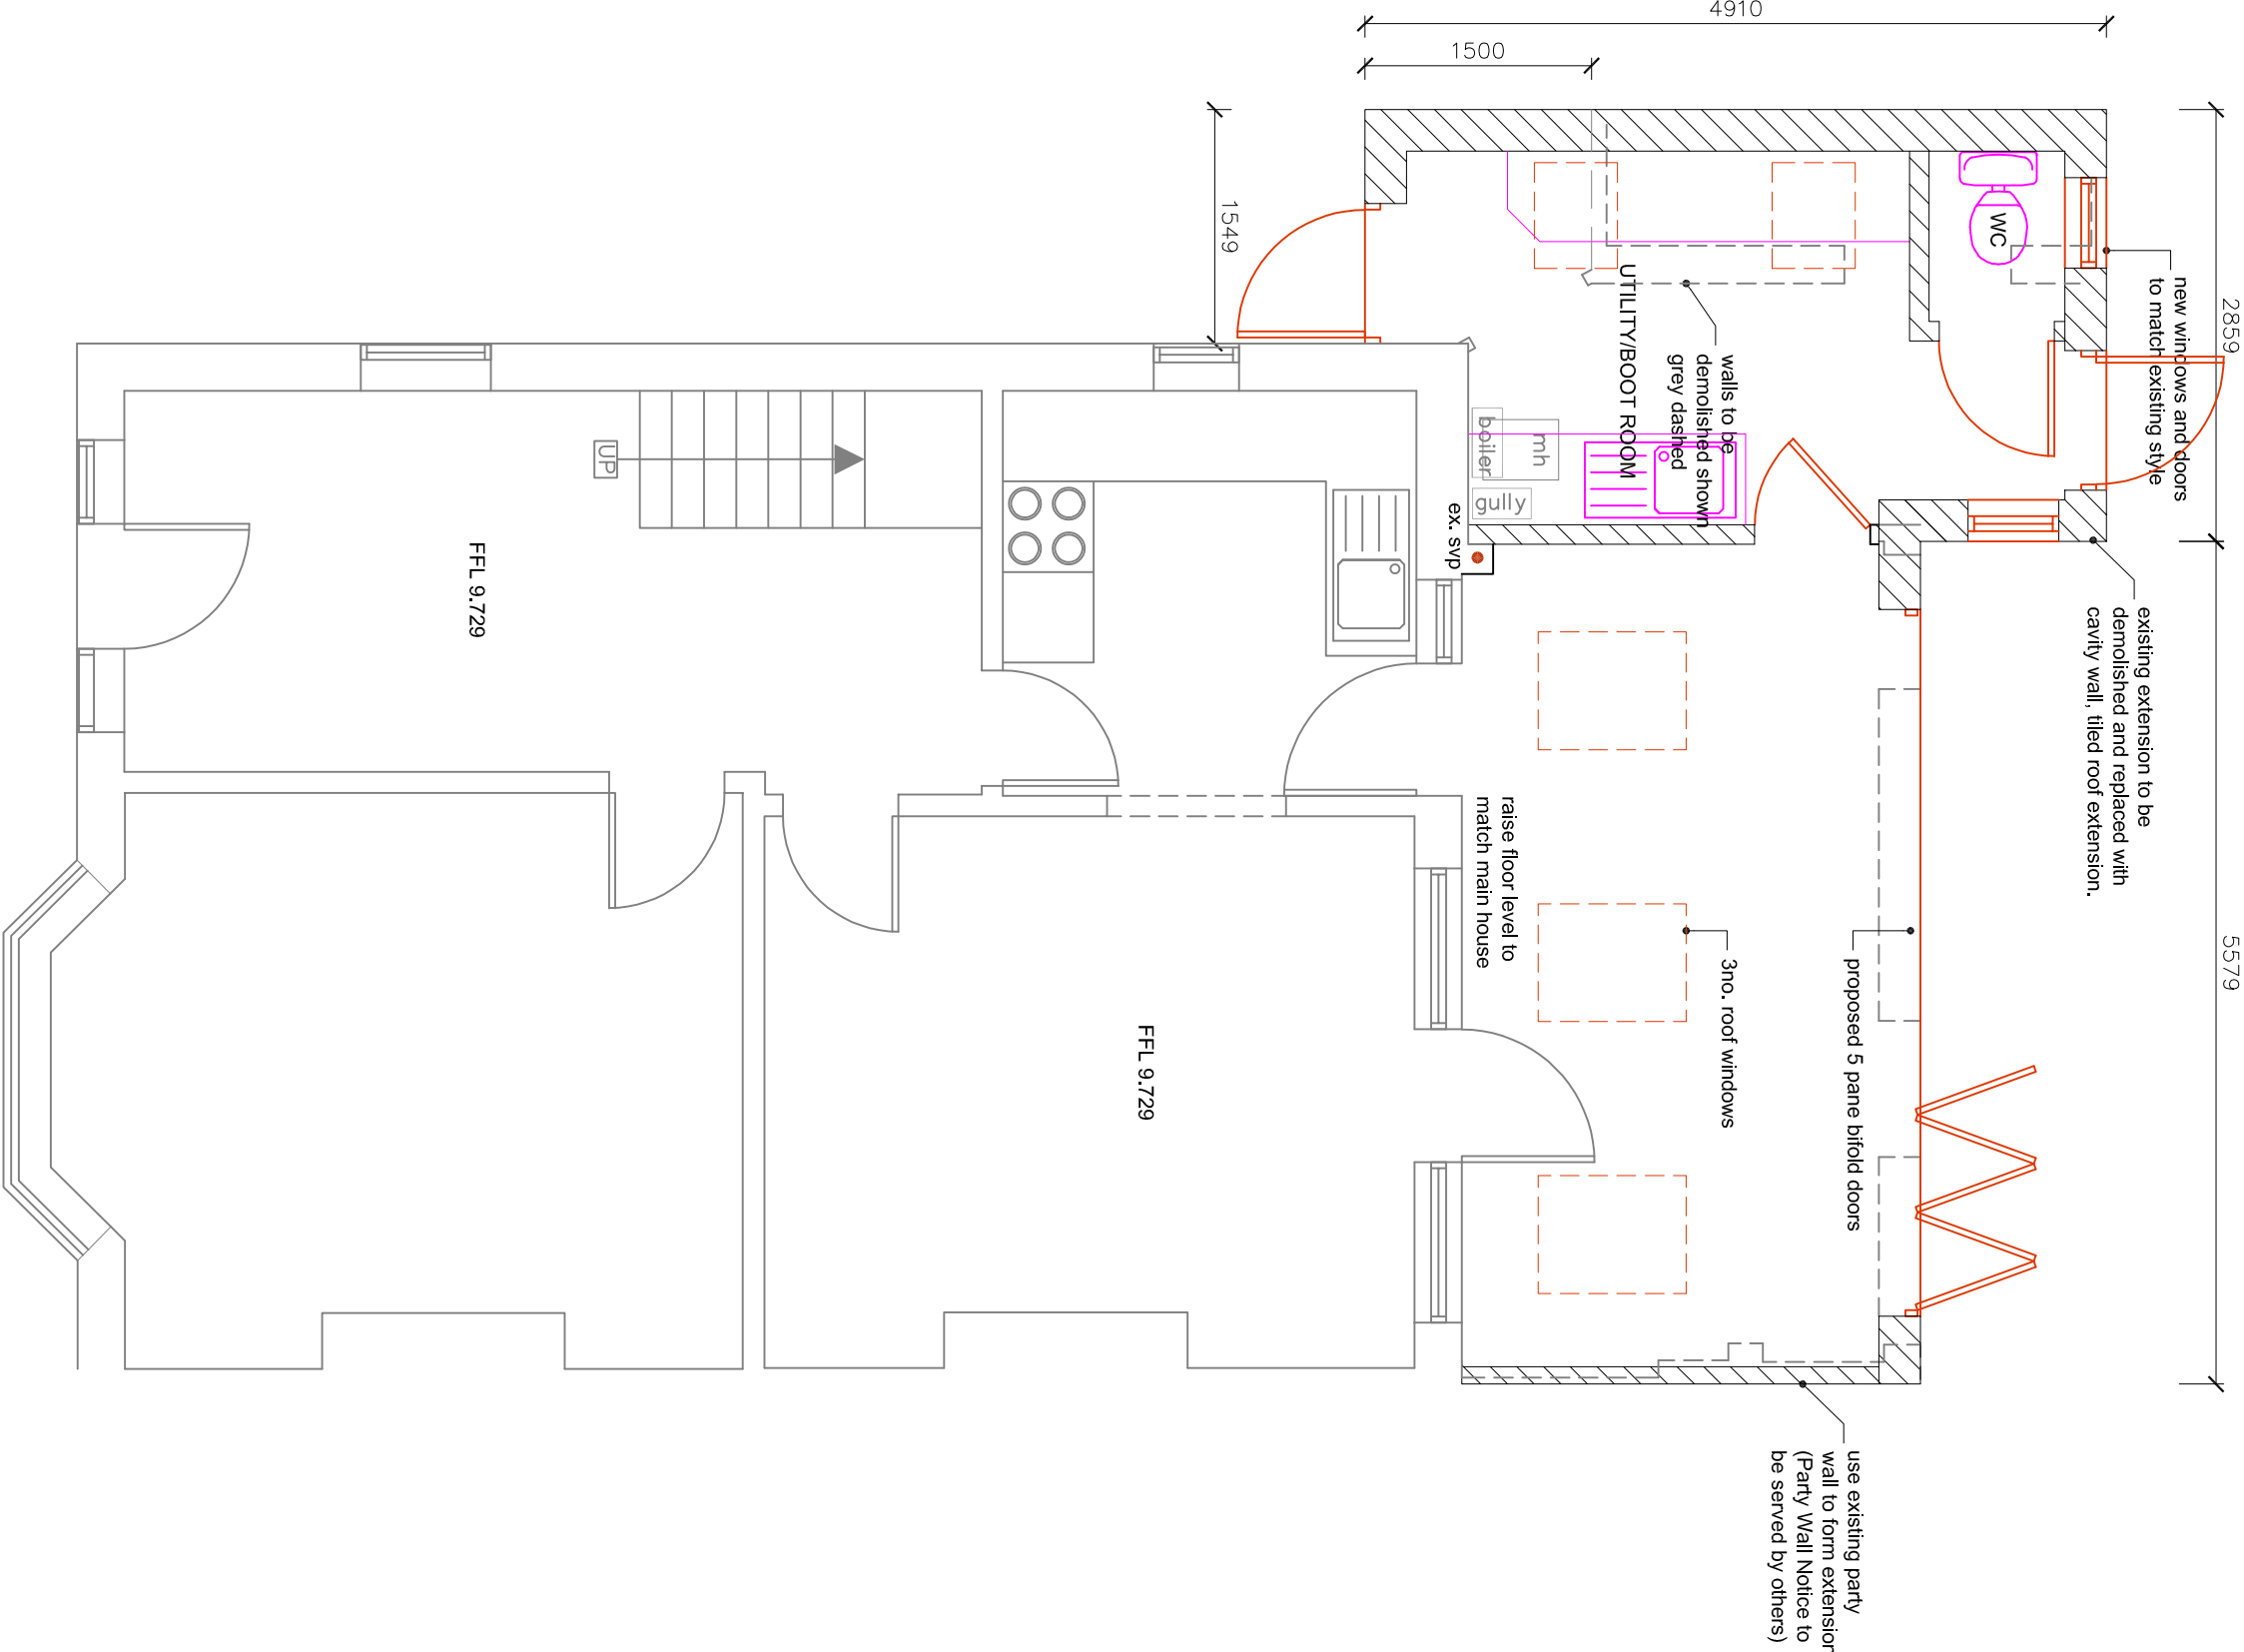

PROPOSED GROUND FLOOR PLAN 1:50

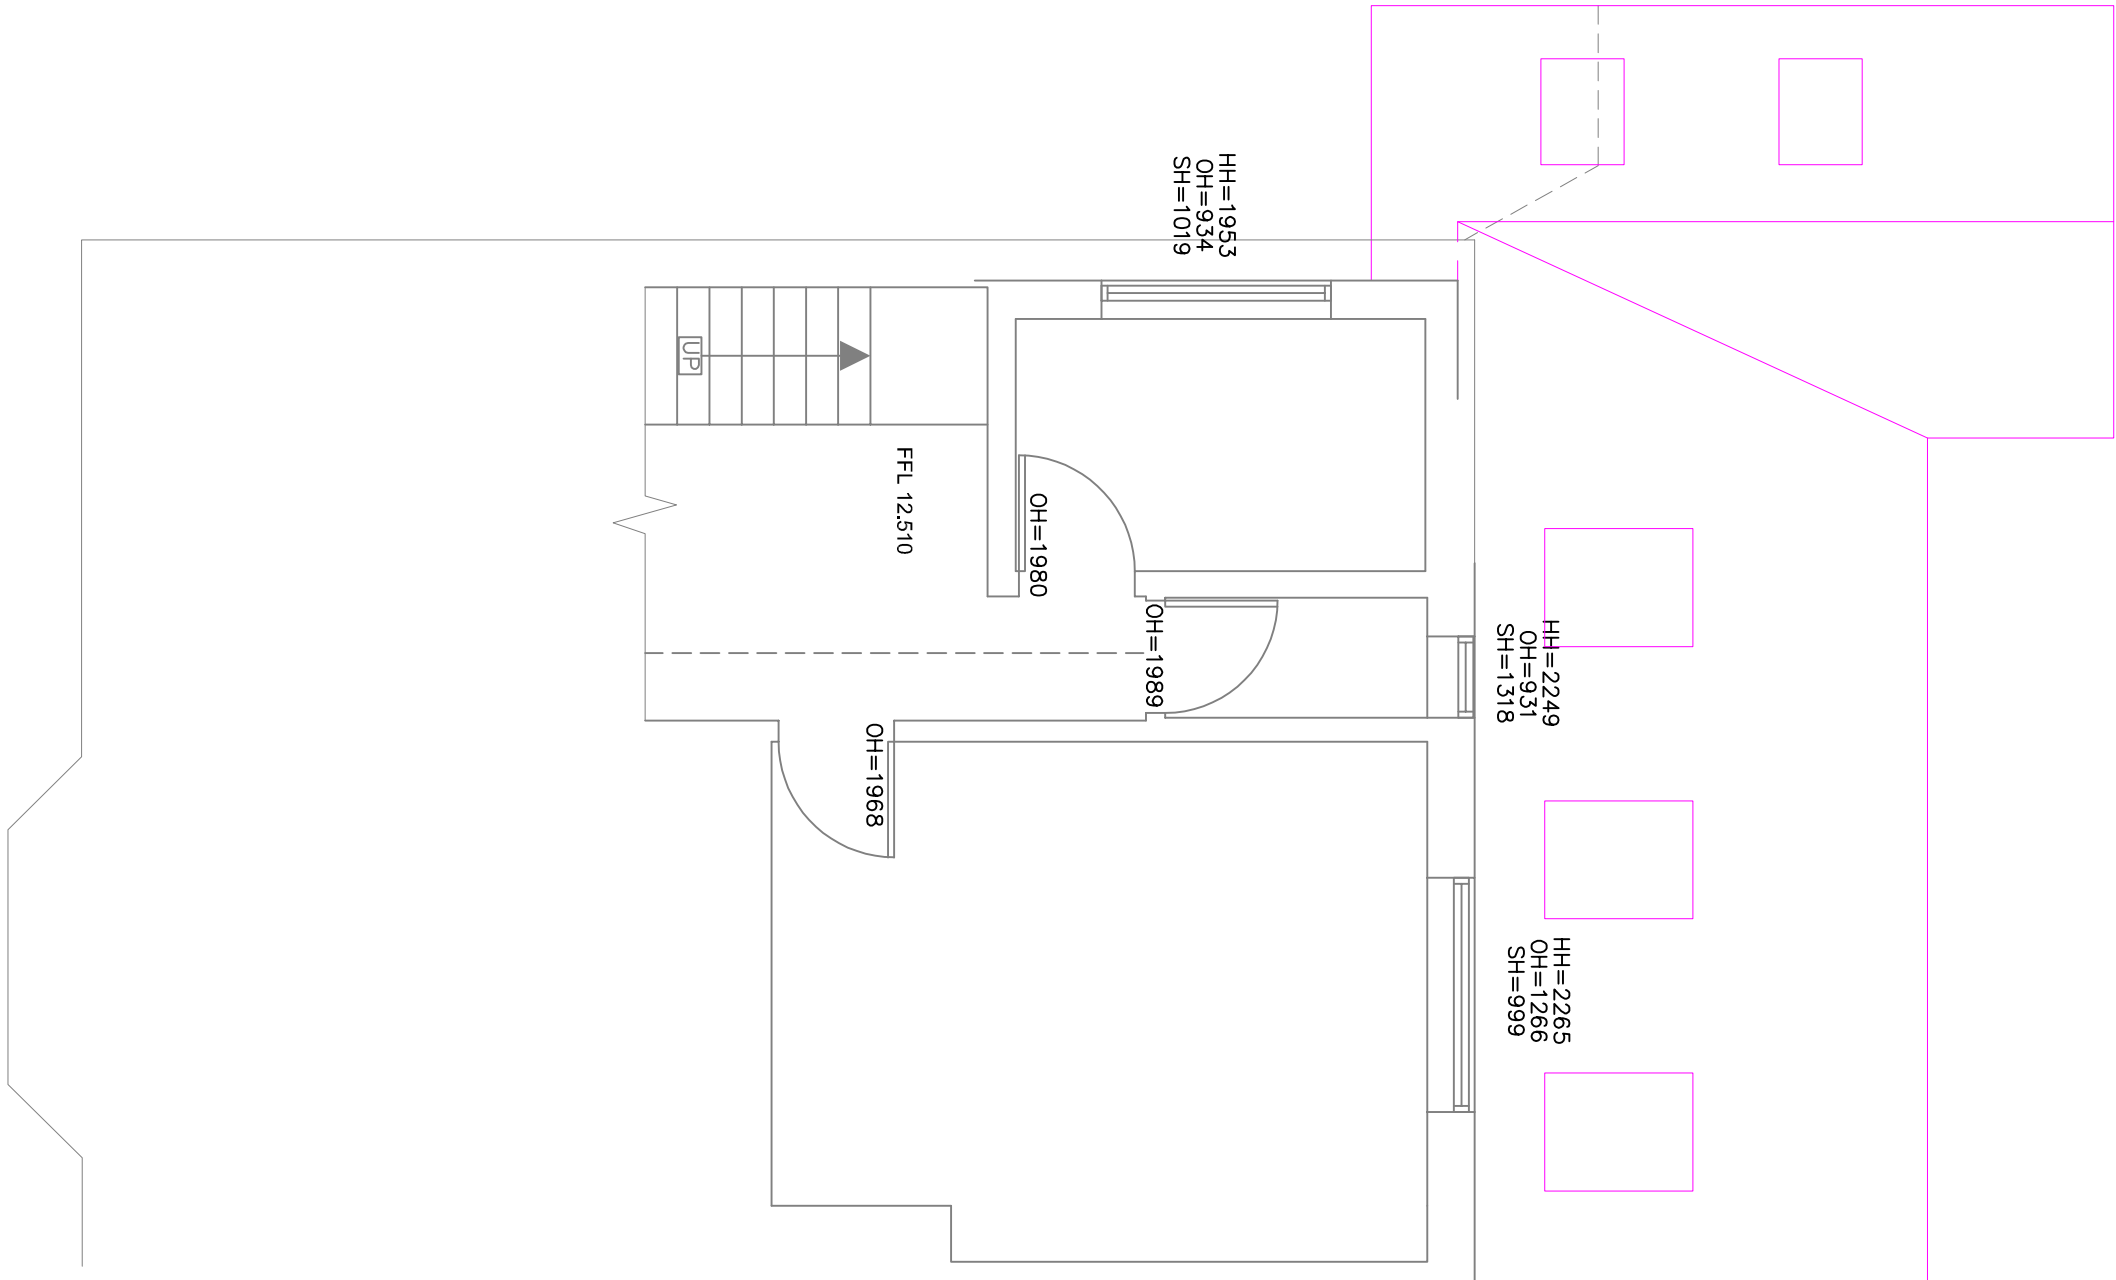

PROPOSED FIRST FLOOR PLAN 1:50