NOTES:

Dimensions to be checked on site before commencing work. Any discrepancies shall be reported to the architect immediately.

Do not scale from these drawings except for planning purposes.

Use figured dimensions only.

Where applicable this drawing is to be read in conjunction with other consultants' drawings.

All drawings to be read in conjunction with specification and all other drawings including structural engineer and mechanical and electrical drawings / specification

Fig.1
English/Cherry Laurel on lane Boundary Hedging

Fig.2
Portuguese Laurel to be used along boundary between existing and proposed dwellings adjacent to wire mesh fence of 1.2m in height

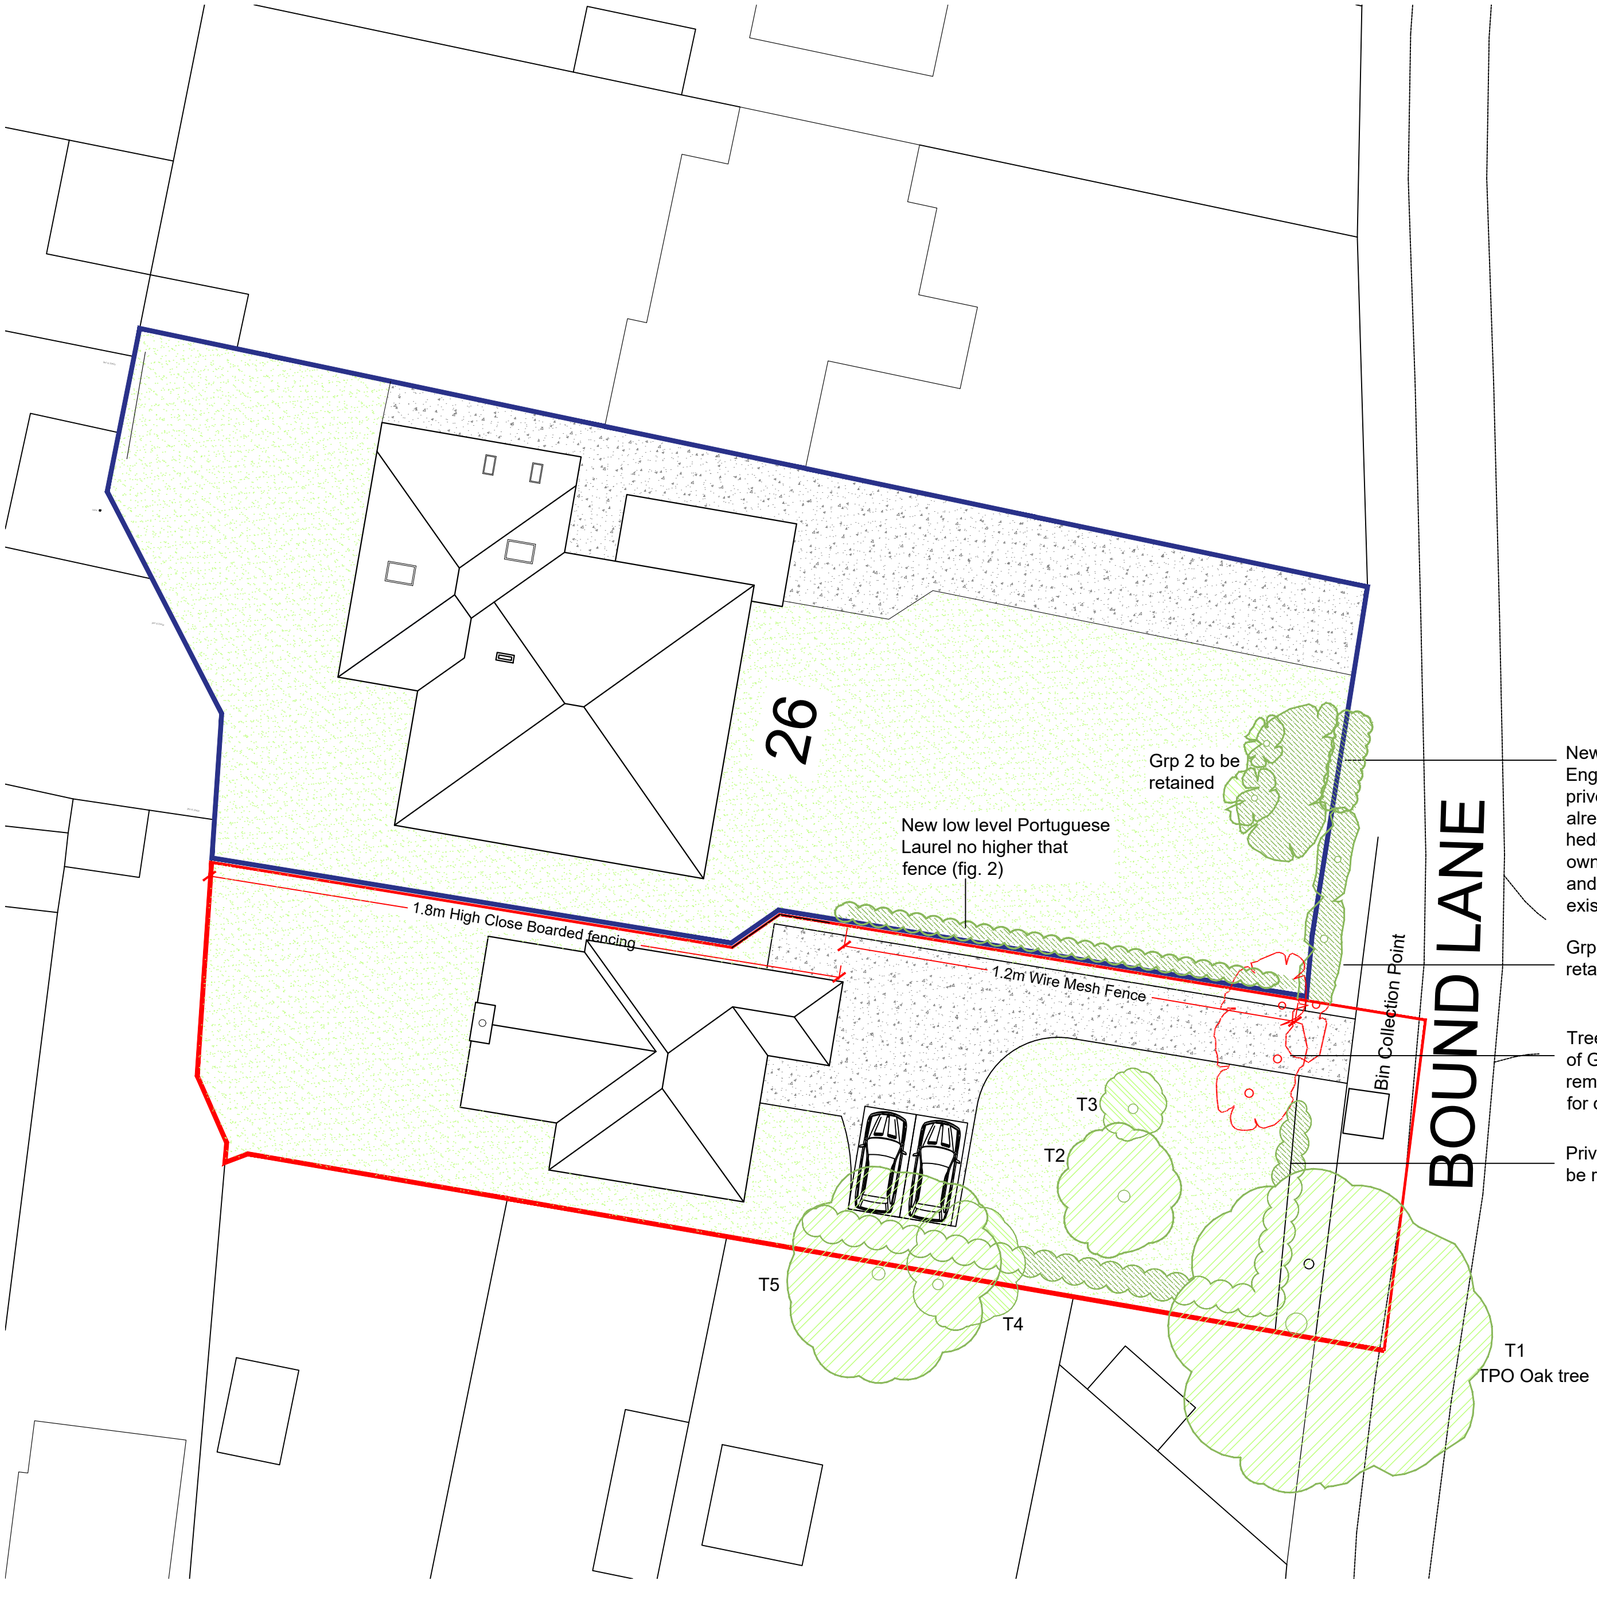


Soft Landscaping Plan
*1:200*

| REV | DATE | AMENDMENT | DRAWN |
|---|---|---|---|
| E | 14/06 | Additional information for proposed new hedging added | JF |
| D | 11/06 | Added additional hedges to front boundary and addded proposals for boundary treatment between application site and 26 bound lane | JF |


hd architects
Heiyer Davies Architects Ltd
1 The Old Flour Mill,
Emsworth, PO10 7BT
01243 370 715
www.hdarchitects.co.uk mail@hdarchitects.co.uk


PROJECT
26 Bound Lane
Hayling Island
Hampshire
PO11 9HU

DRAWING
Soft Landscaping Plan

SCALE
1:200 at A2

DATE April 2018

DRAWN JF

DRAWING NUMBER
17001-157

REVISION
E