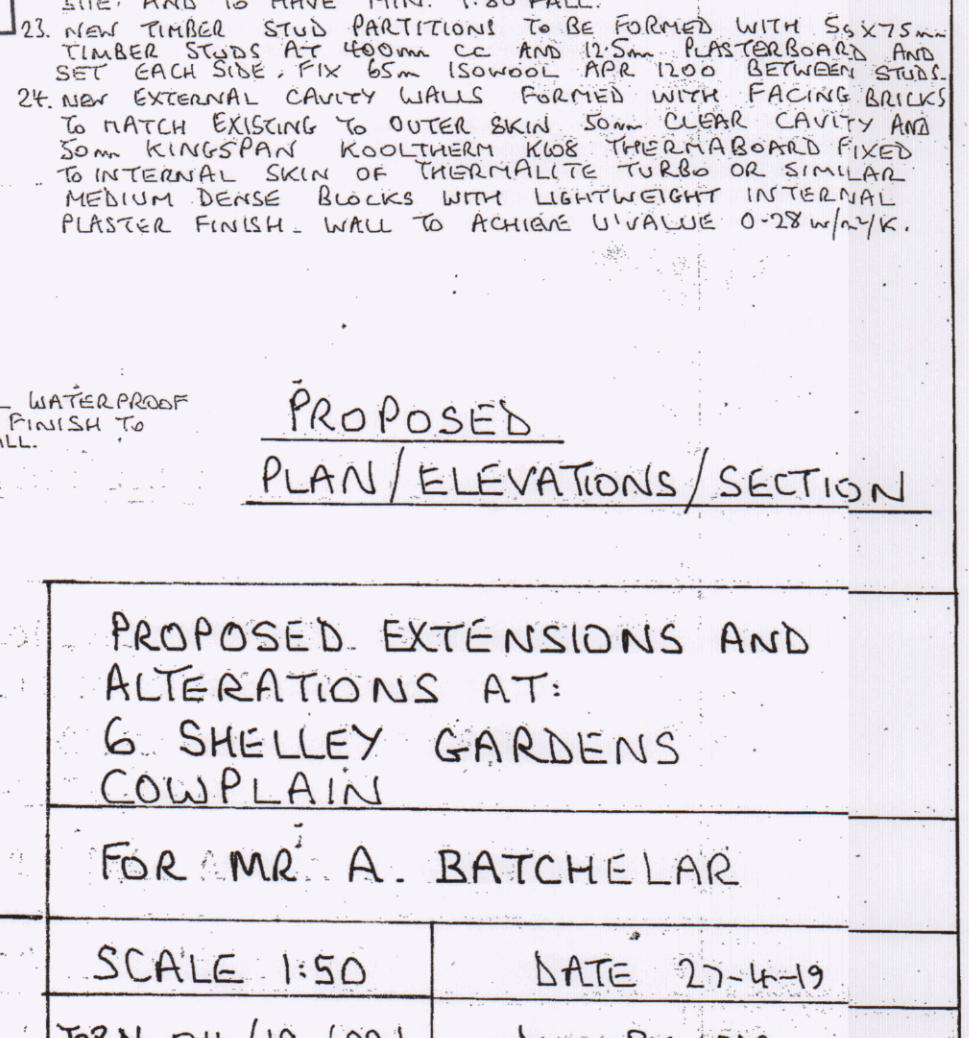
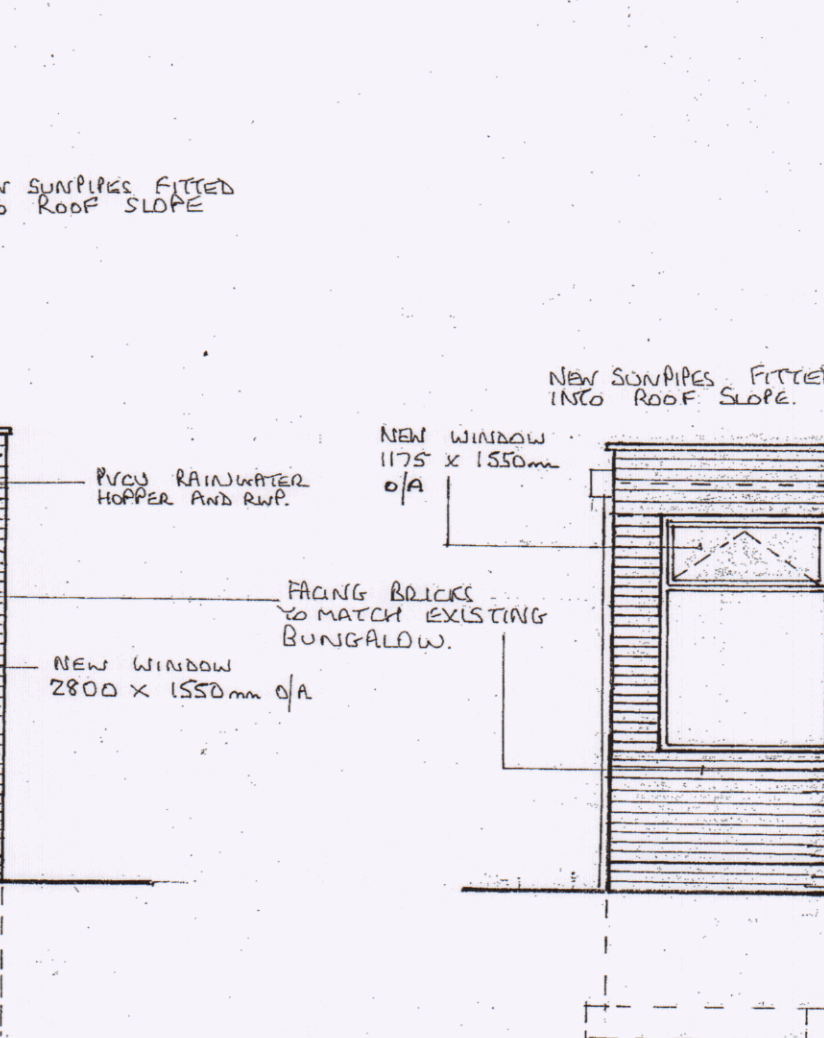
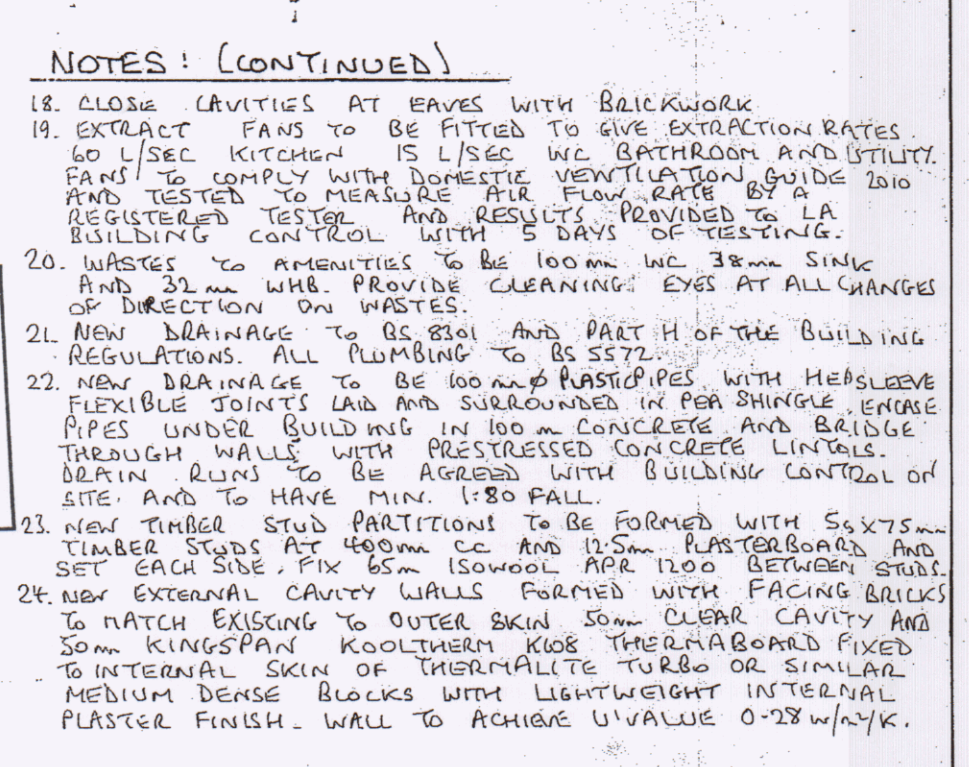
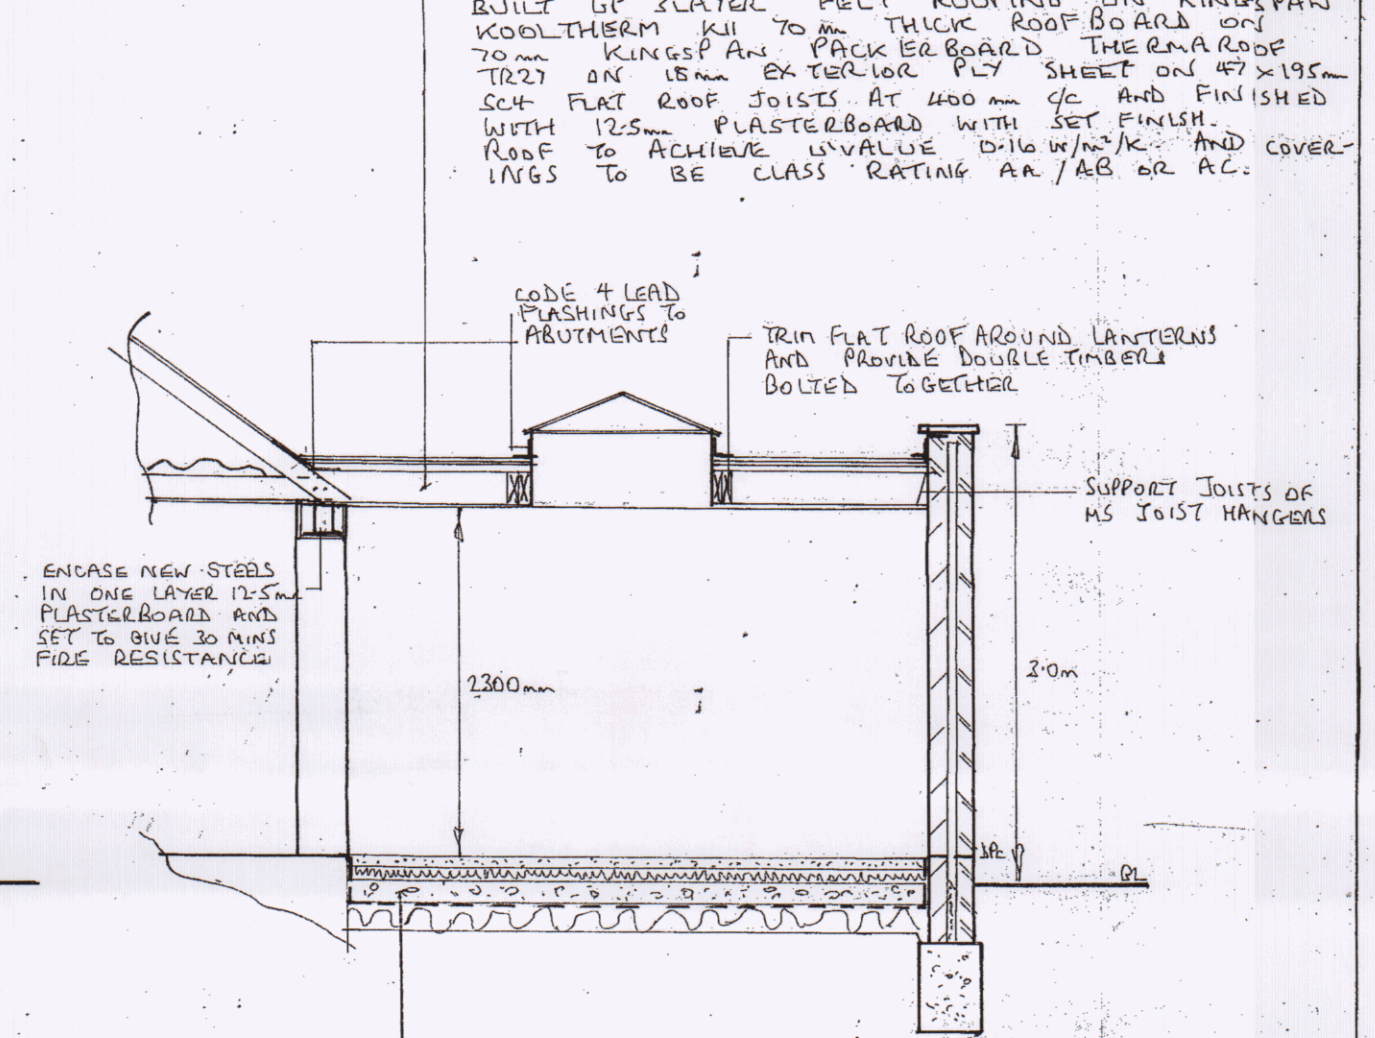
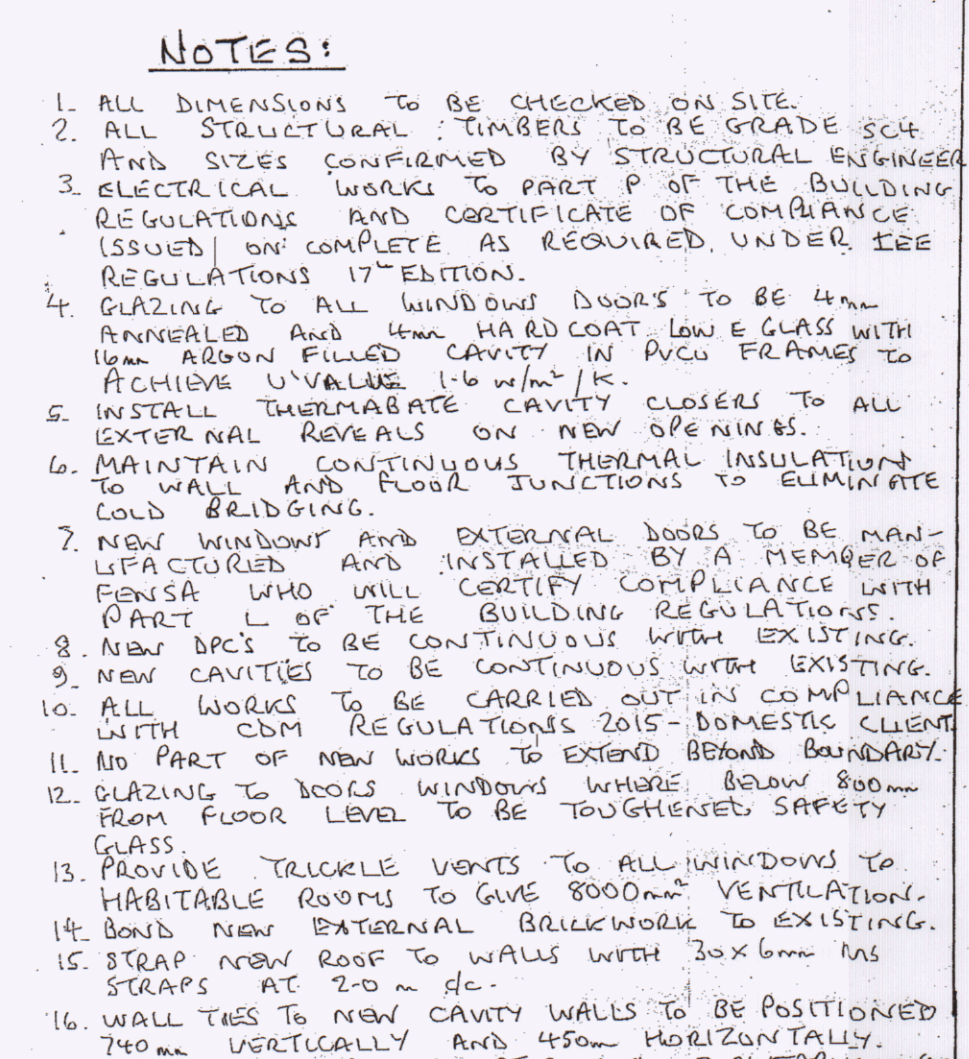
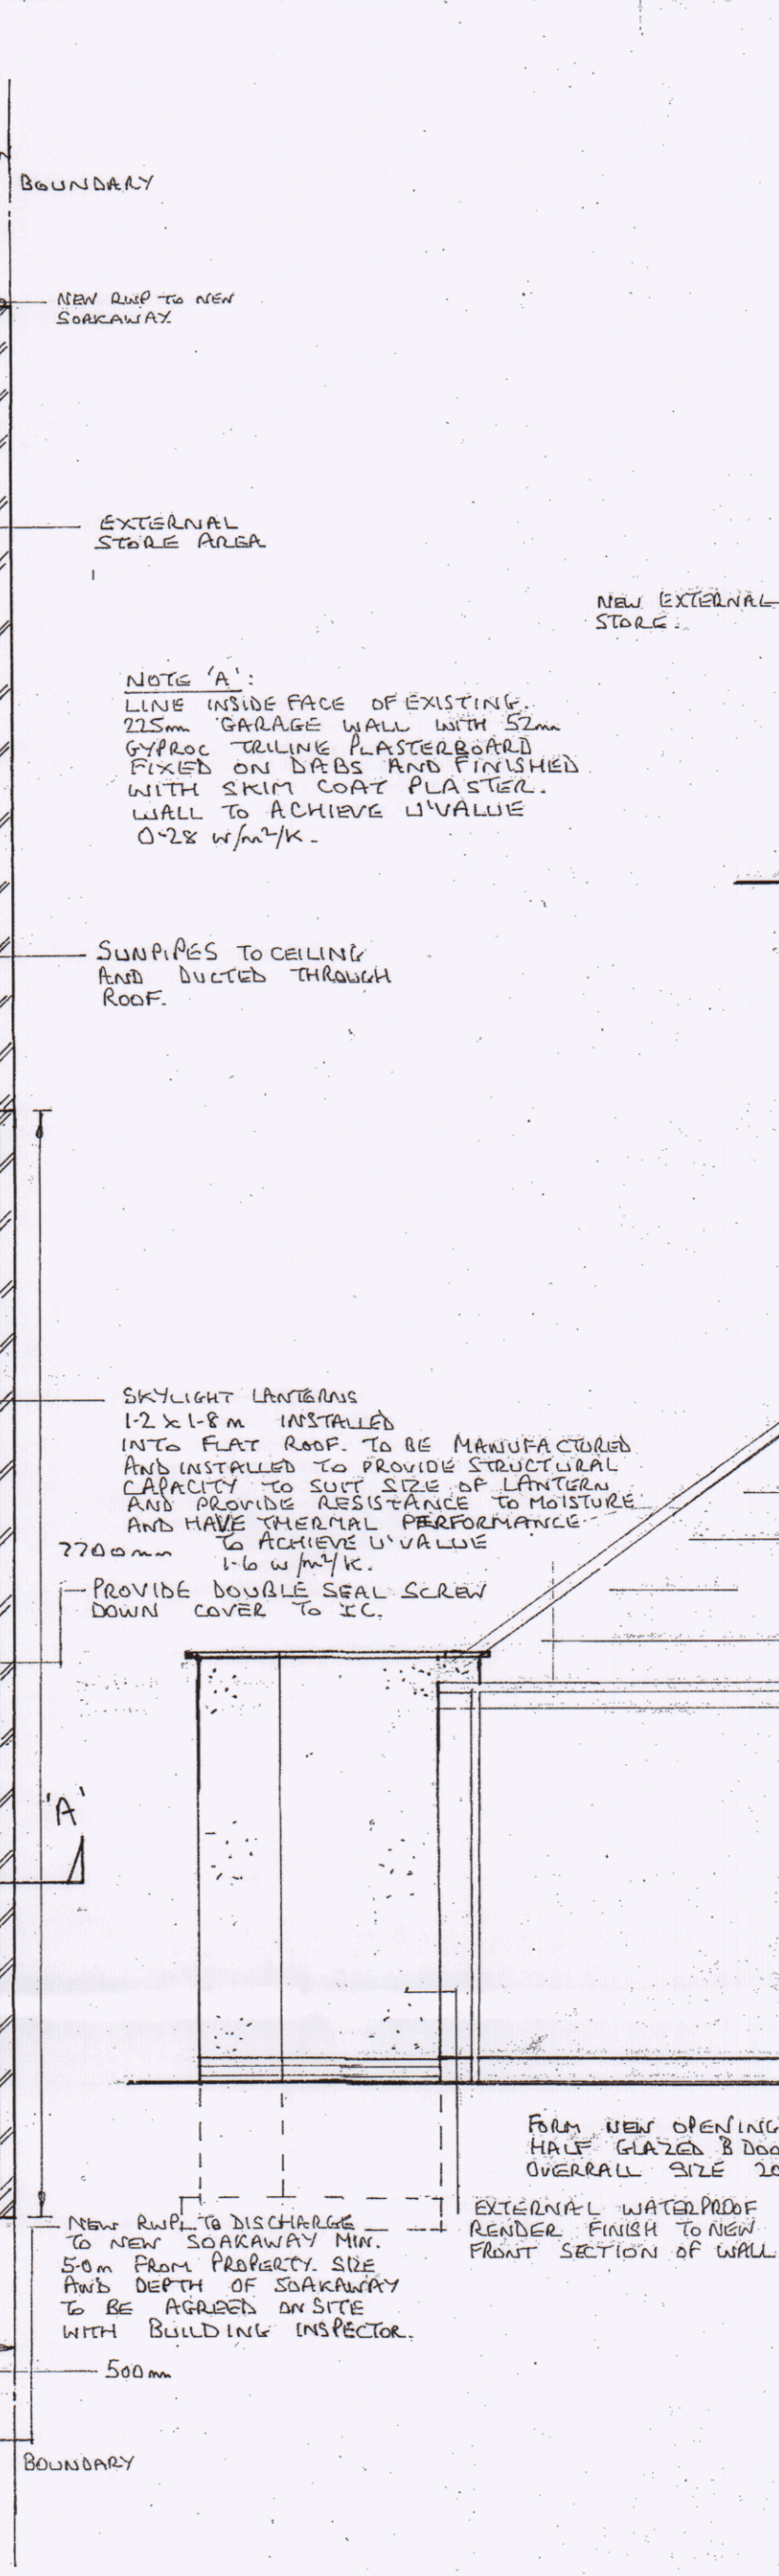


PROPOSED. EXTENSIONS AND ALTERATIONS AT: G. SHELLEY GARDENS COWPLAIN	
FOR MR. A. BATCHELAR	
SCALE 1:50	DATE 27-4-19
JOB No. 04/19 (02)	DWN BY MS
<u>REVISIONS:</u>	