


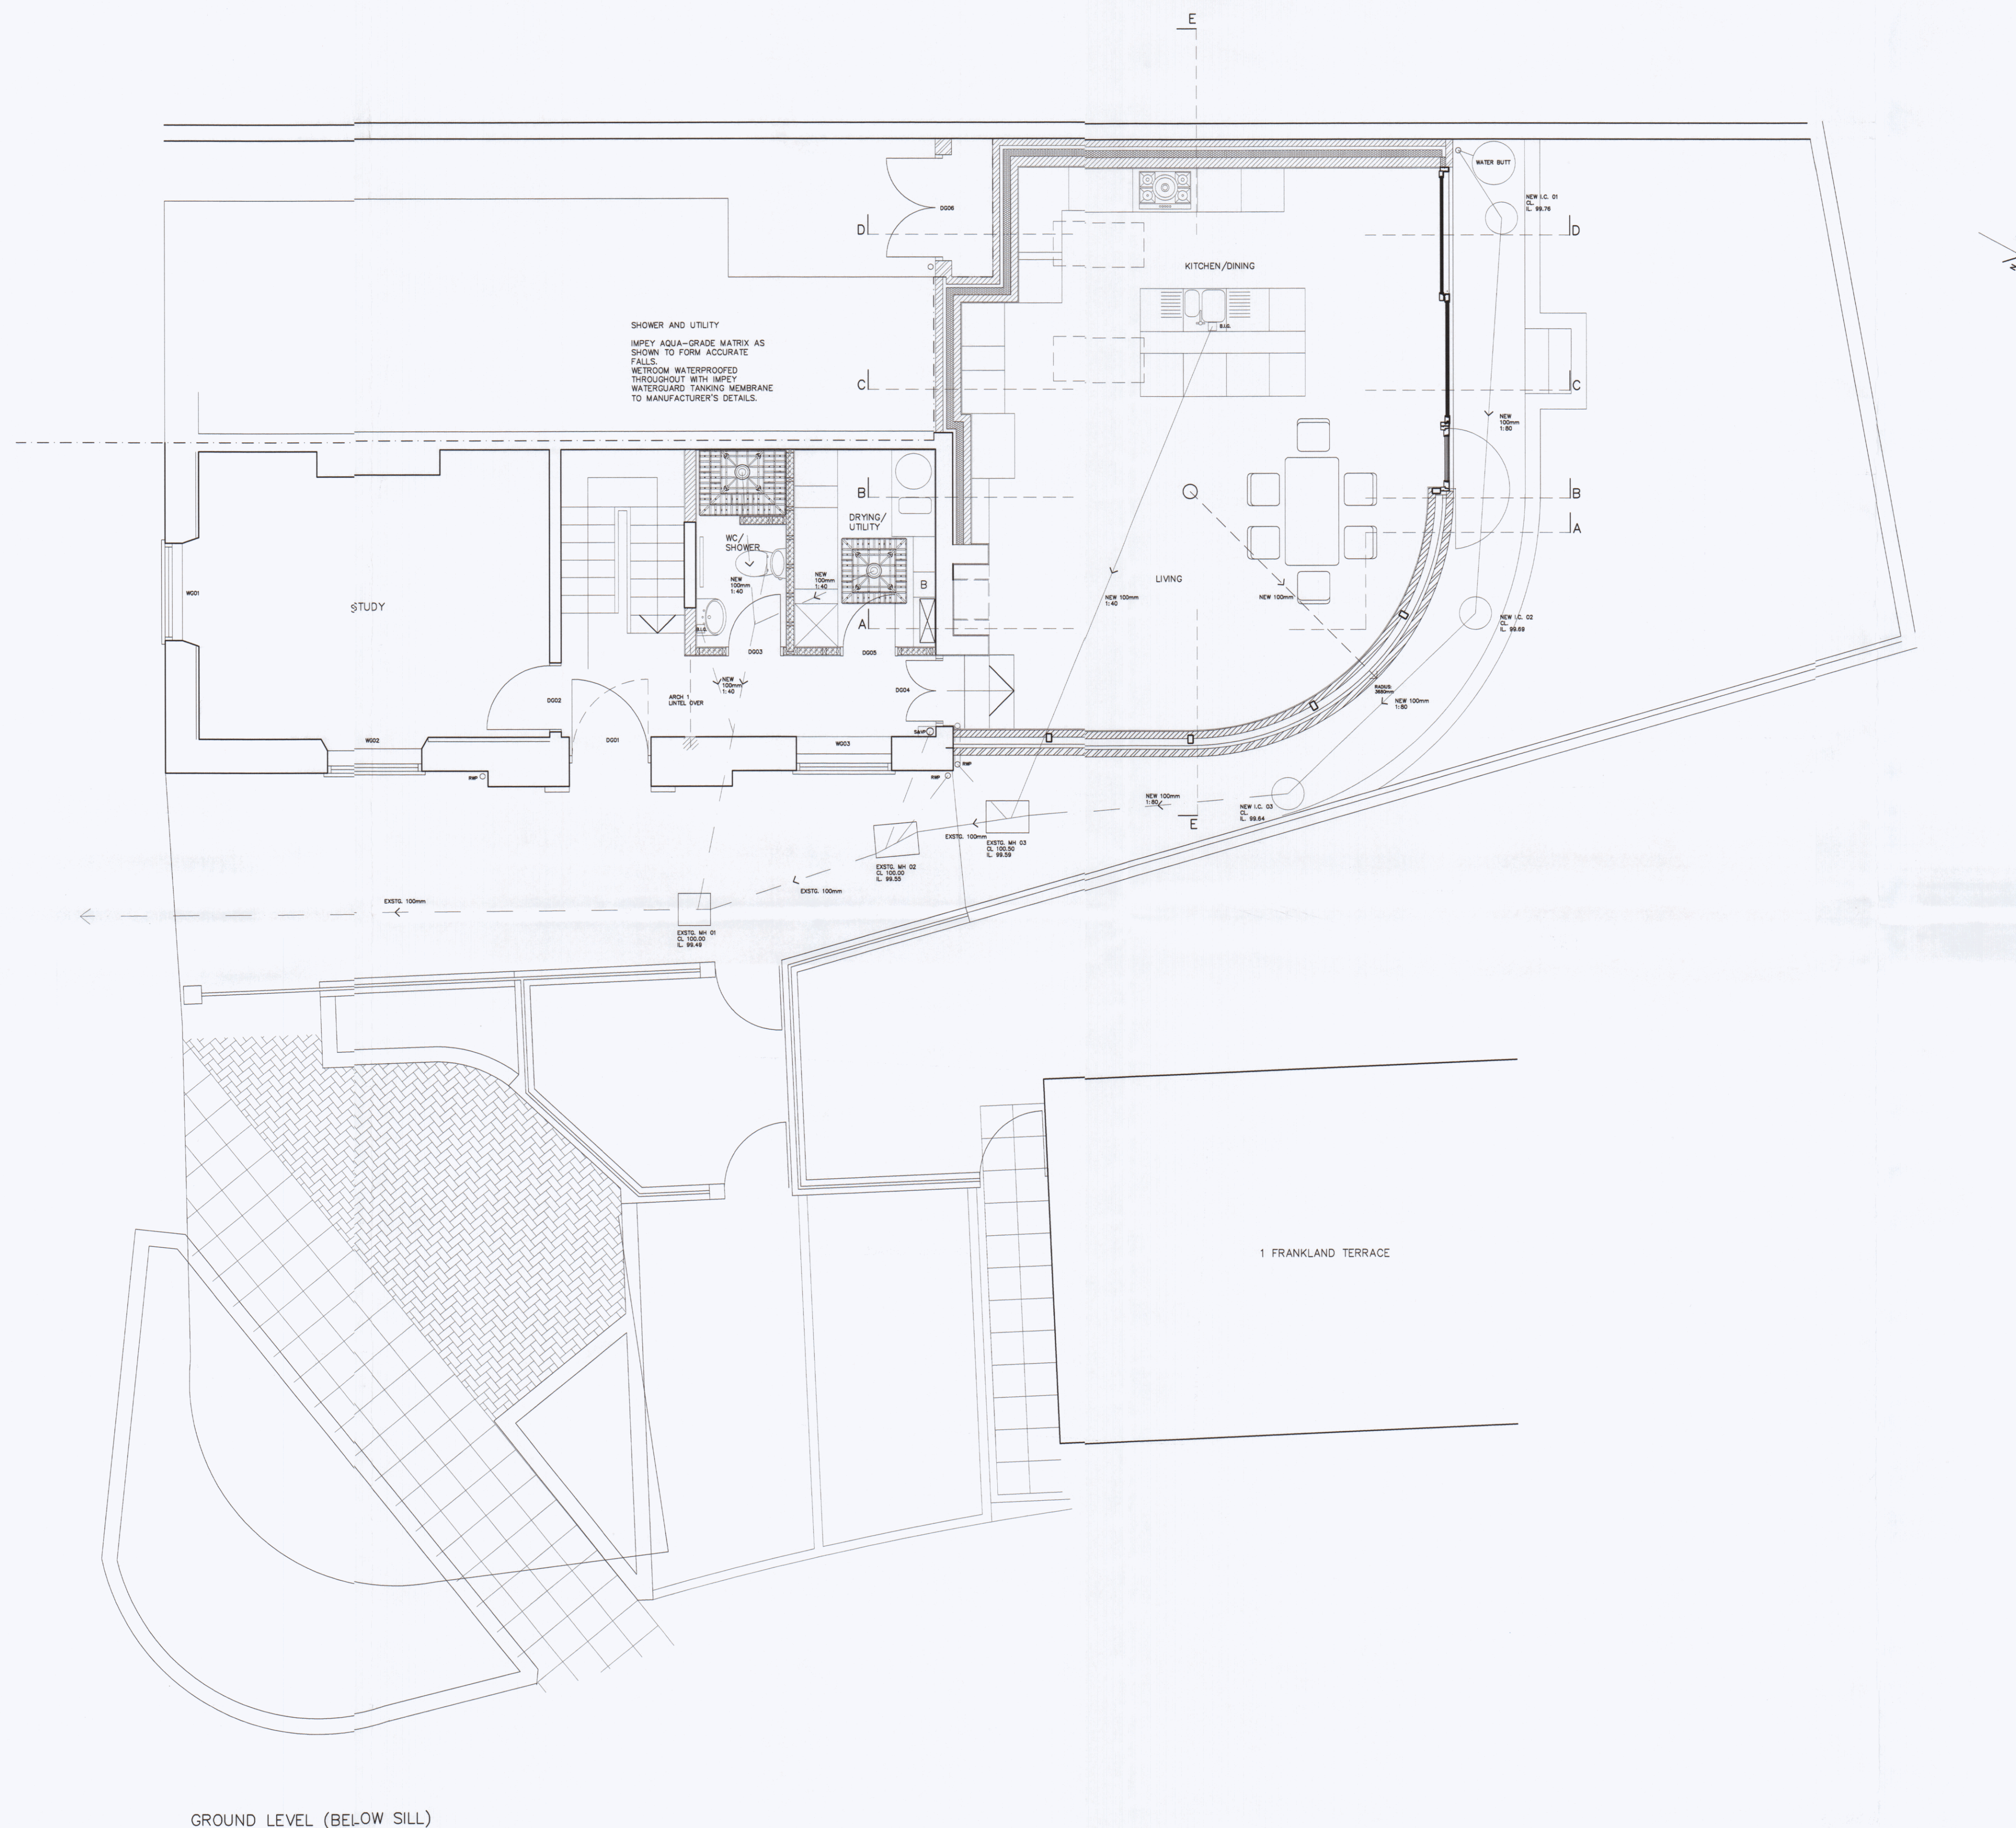

HAVANT BOROUGH
COUNCIL
- 4 JAN 2019
RECEIVED

A 22 11 18 Updated layout.

Client
DR C OTTY
20 QUEEN STREET
EMSWORTH

Project
CONSERVATION AND EXTENSION
20 QUEEN STREET
EMSWORTH

Title
SINGLE STOREY EXTENSION
GROUND - BRICK PLINTH LEVEL

PROJECT	DRAWING	by
2306	BR.006	A
scale	date	drawn
150 @ A1	07 18	TJS

**TIM SAGE
CHARTERED
ARCHITECT
LIMITED**

12 Sussex Place
Southsea PO5 3EZ
t: 023 9262 7386
m: 07773 187 010
e: timsage@tiscali.co.uk

