


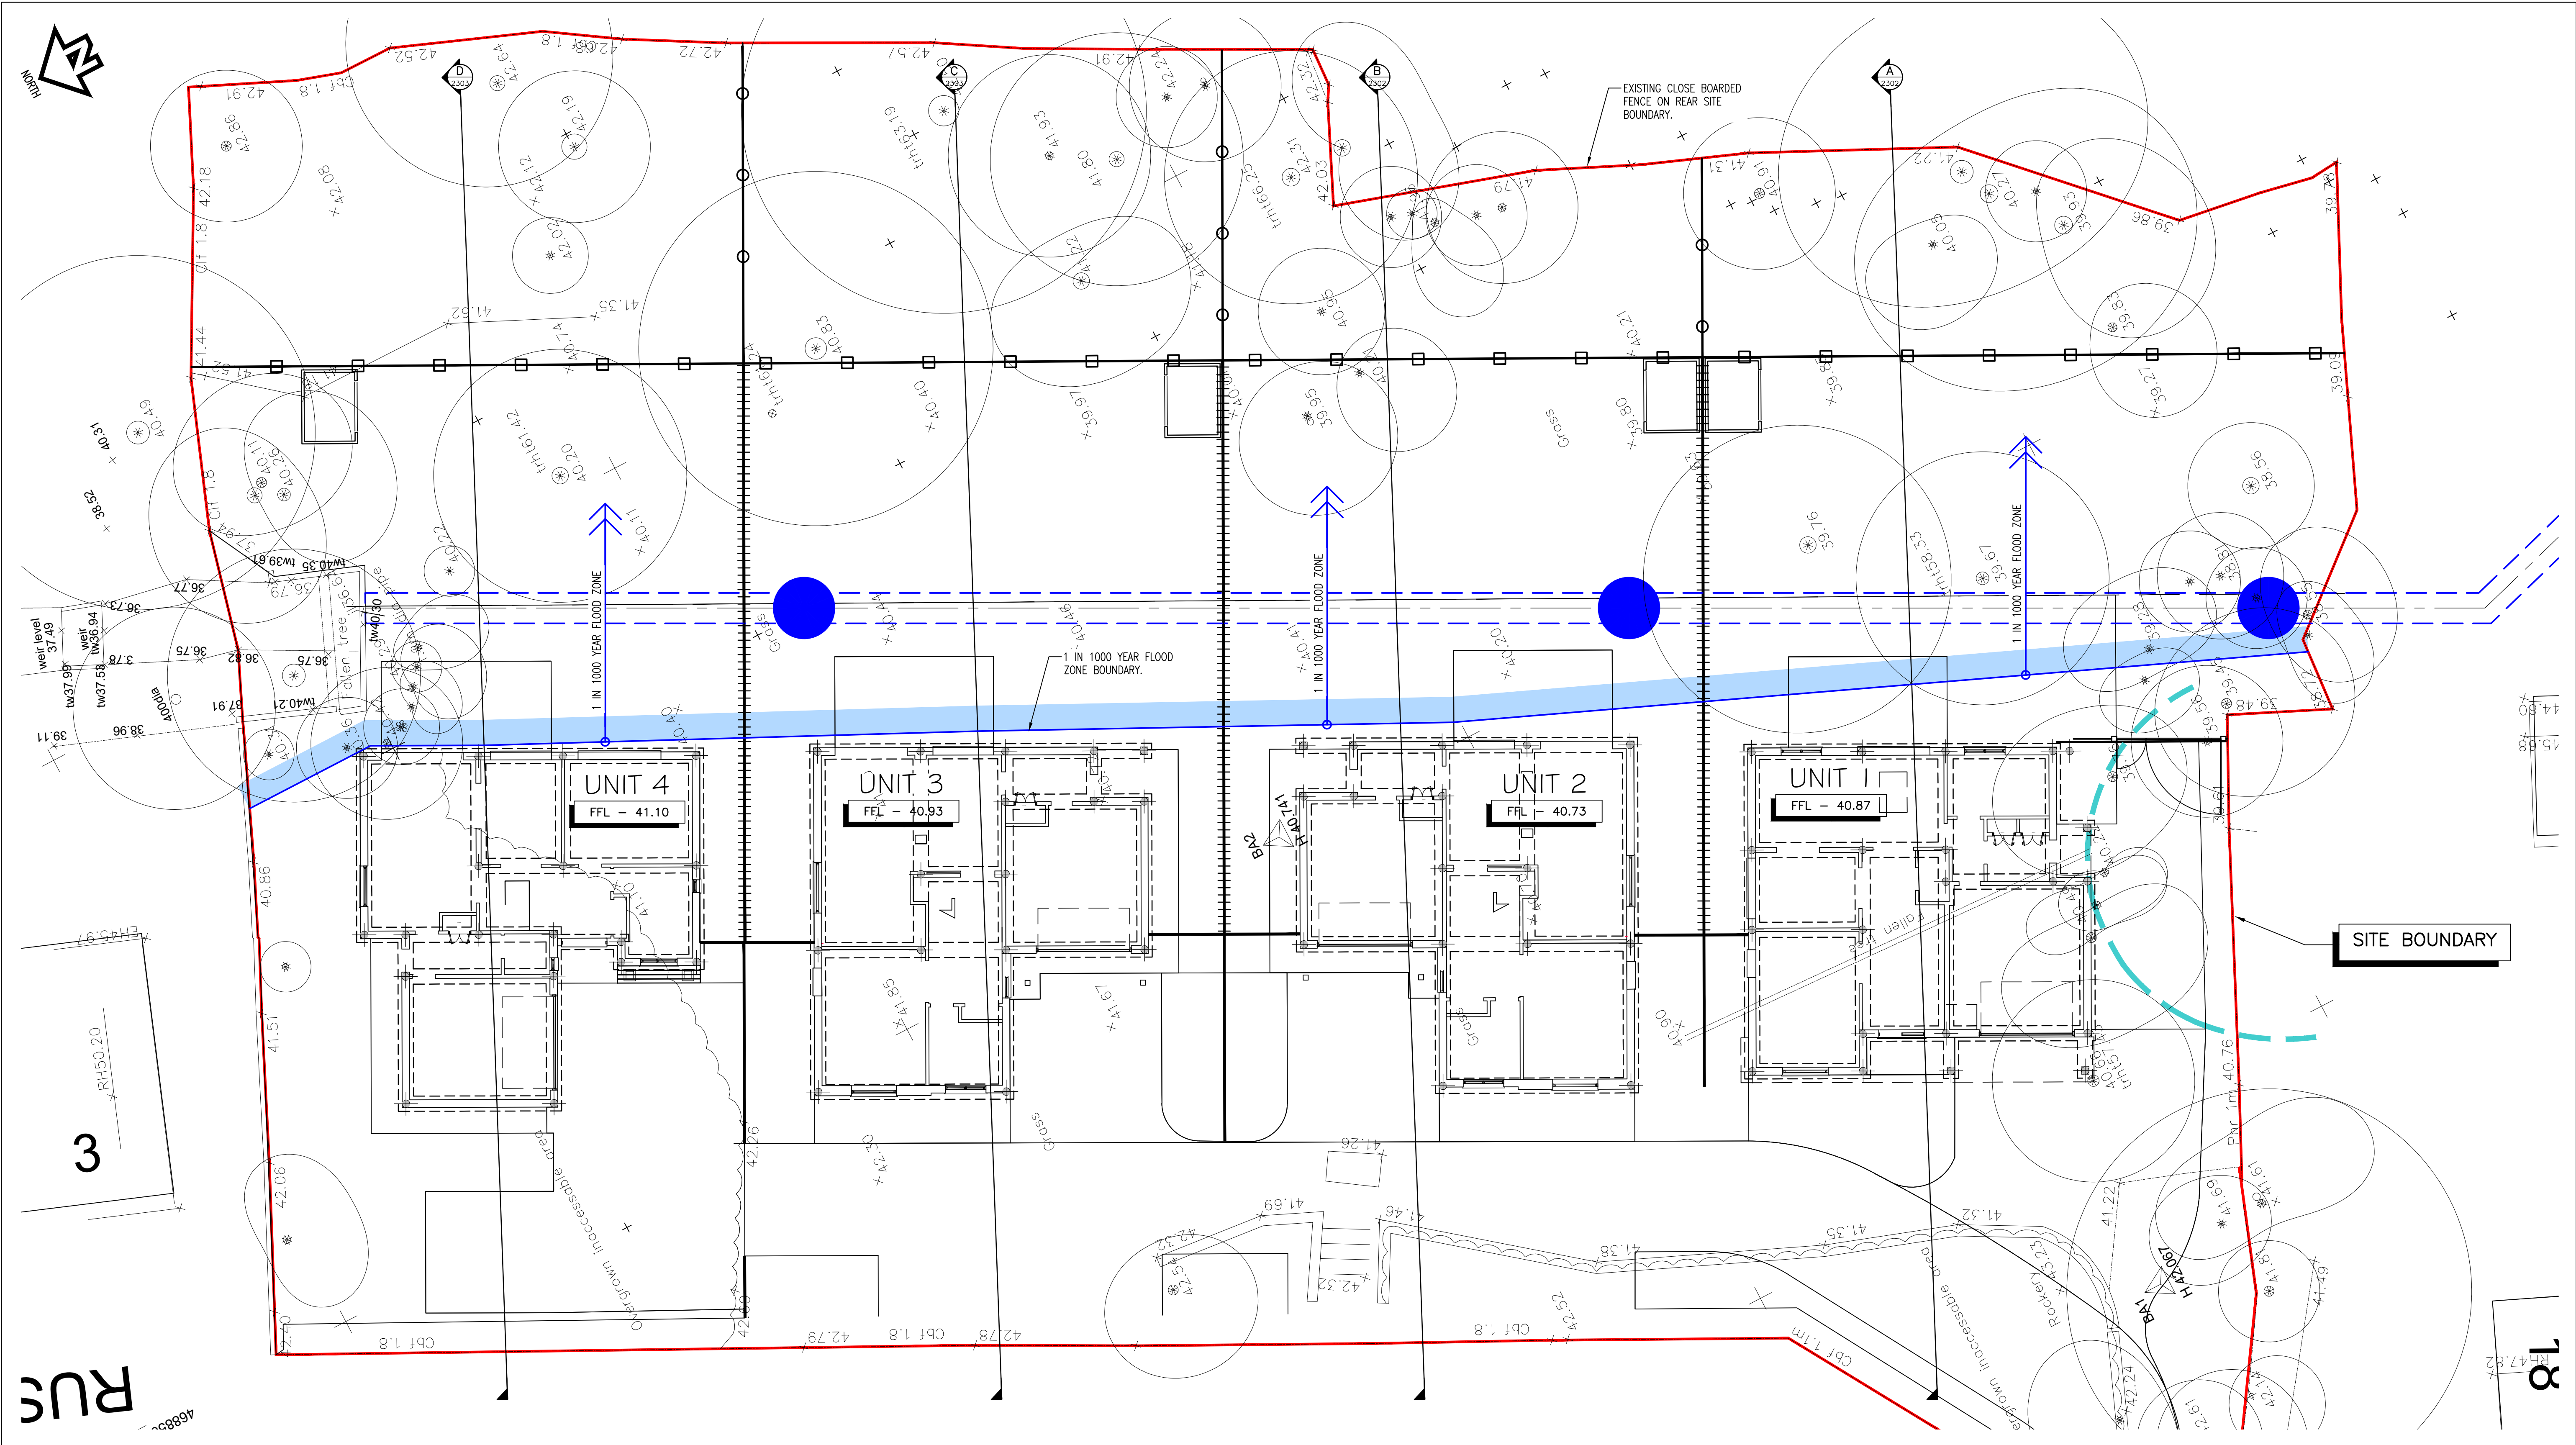

NOTES:

1. THIS DRAWING IS COPYRIGHT AND SHOULD NOT BE REPRODUCED WITHOUT APPROVAL.
2. THIS DRAWING TO BE READ IN CONJUNCTION WITH THE ARCHITECTS DRAWINGS. ANY DISCREPANCIES ARE TO BE BROUGHT TO THE ATTENTION OF BOTH PARTIES IMMEDIATELY.
3. ANY DIMENSIONS/LEVELS INDICATED 'ref.' REFER TO ASSUMED/EXISTING DIMENSIONS WHICH ARE TO BE SITE CHECKED PRIOR TO THE COMMENCEMENT OF ANY WORK.

ALL WORKS IN ACCORDANCE WITH SEWERS FOR ADOPTION 7TH EDITION.

NO RAISING OF EXISTING GROUND LEVELS INSIDE 1 IN 1000 YEAR FLOOD ZONE.

P2	PRELIMINARY	HDL/09.18	HDL/09.18	HDL/09.18
P1	PRELIMINARY	HDL/03.18	HDL/03.18	HDL/03.18
Version	Amendment	Revised by and date	Checked by and date	Approved by and date
ORIGINAL DRAWING SIZE - A1		X-REFS:		
CAD REF.				

Client		PETER ERNEST HOMES LTD.		
Project		15 BILLETT AVENUE, WATERLOOVILLE		
Drawing Title		FLOOD LEVELS SITE LAYOUT		
Purpose		Drawn HDL	Scale	
Designed			1:125	⊙ A1
Issuing Office		SWANMORE	Drawing Number	Version
Telephone		01489 893 596	16-2654-2301	P2

PRELIMINARY