

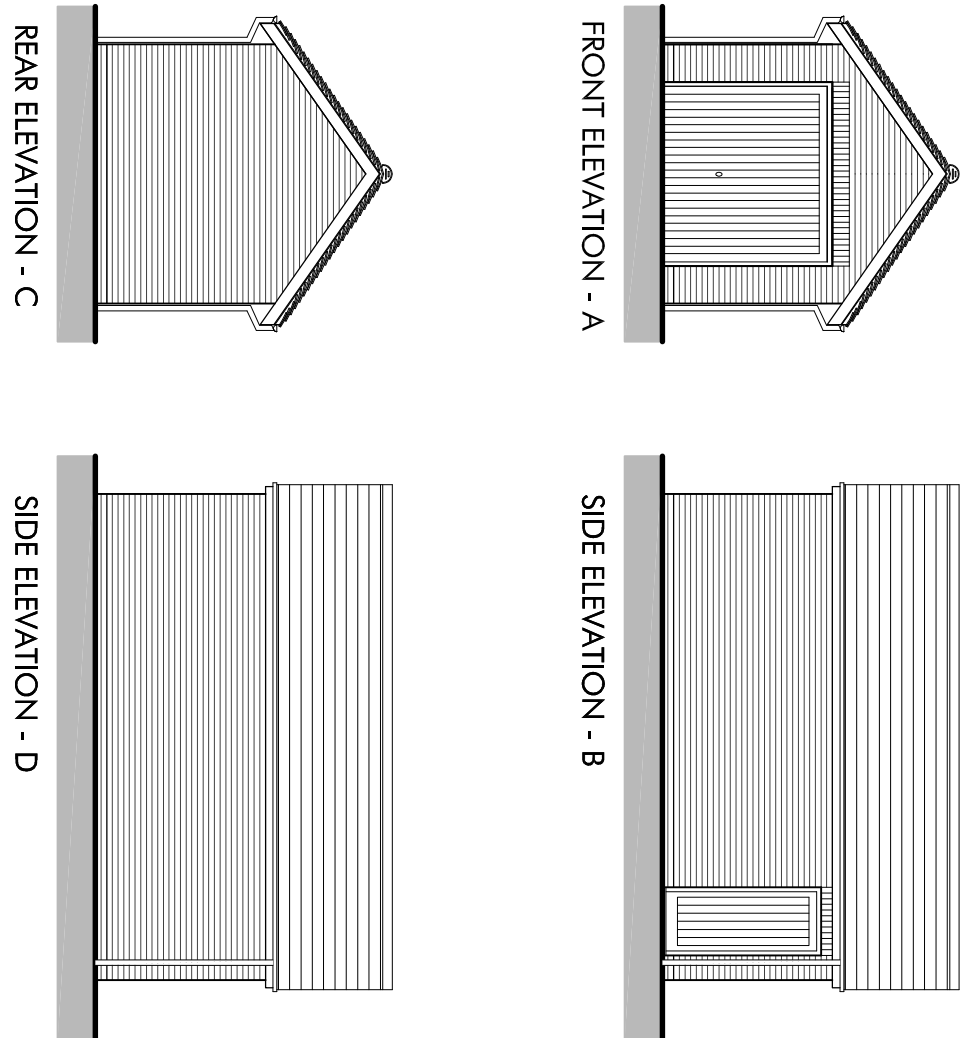
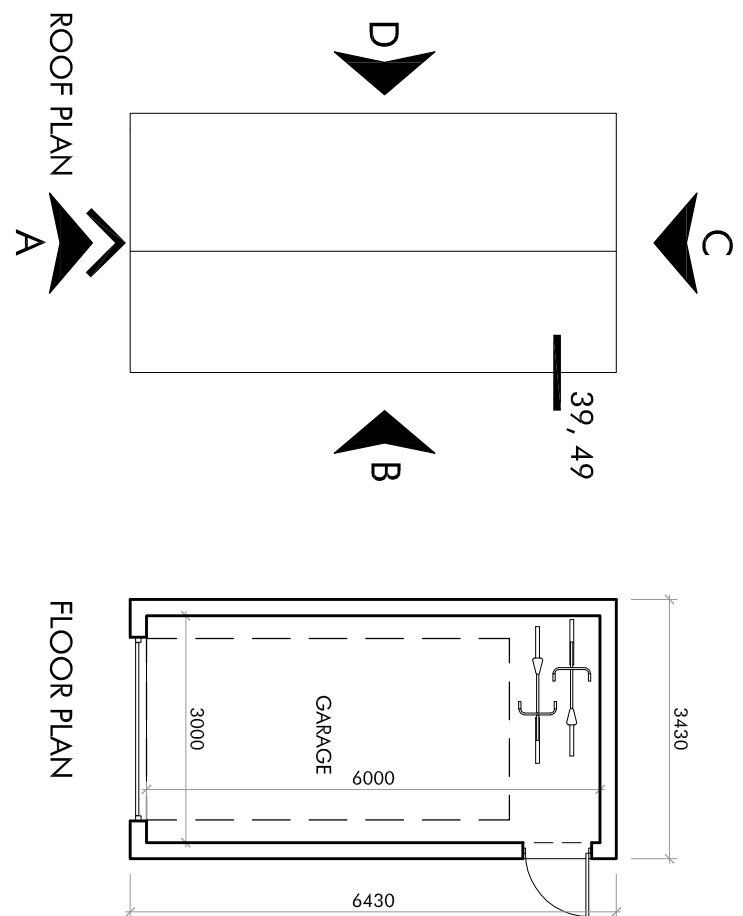




SINGLE GARAGE - PLOTS 39, 49

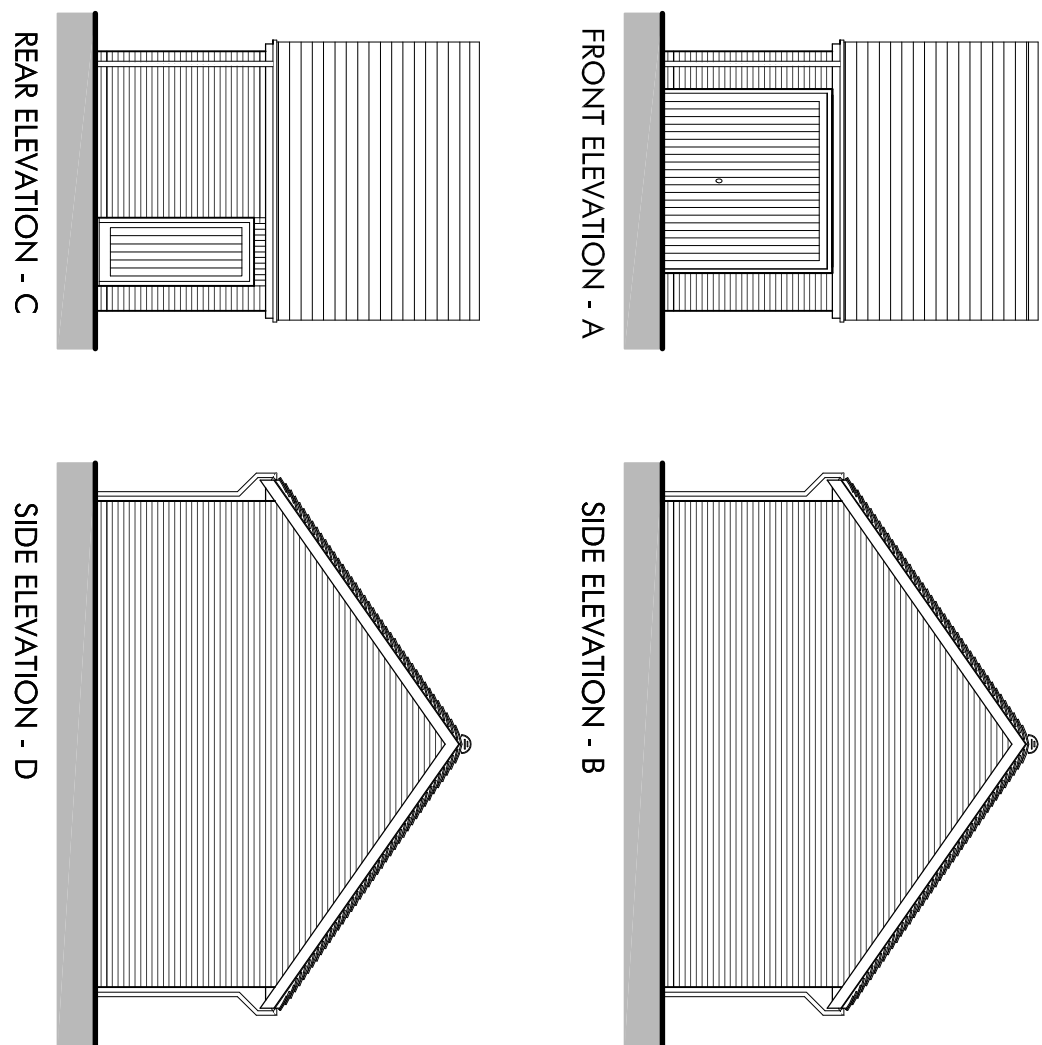



SINGLE GARAGE - PLOTS 10, 48, 52, 53, 94, 236, 241, 242

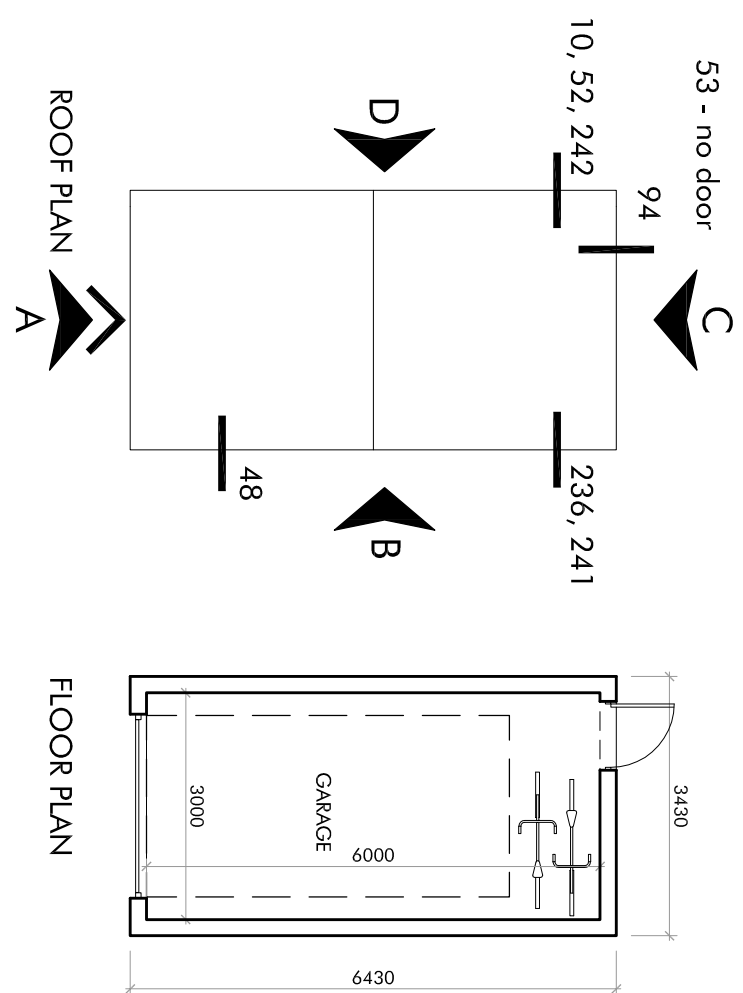



PAIRED GARAGE - PLOTS 2+3, 50+51, 80+289, 89+91, 237+238, 239+240

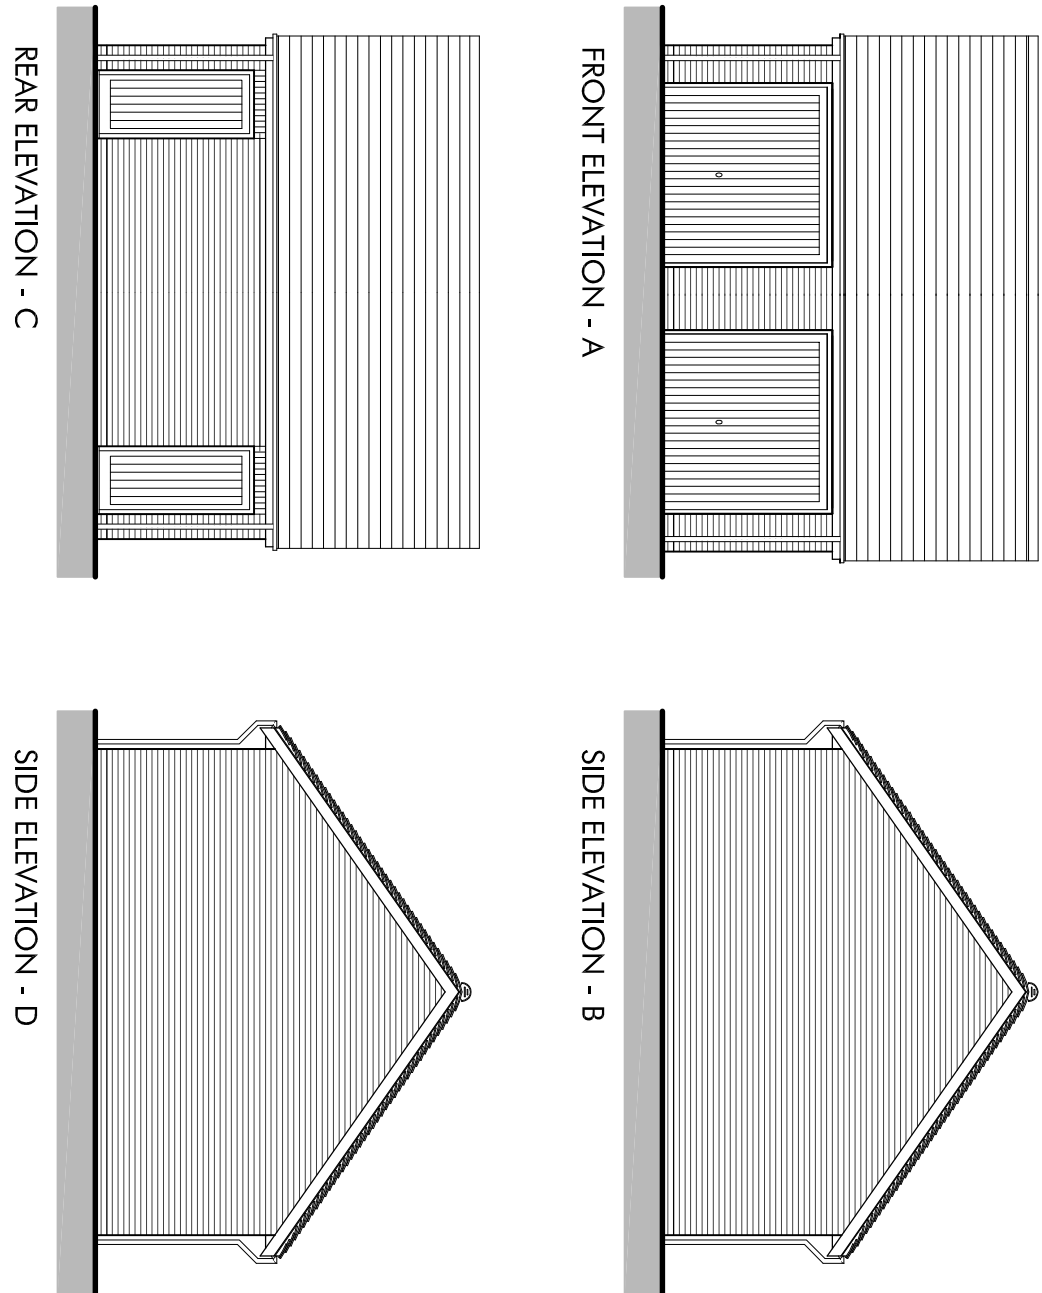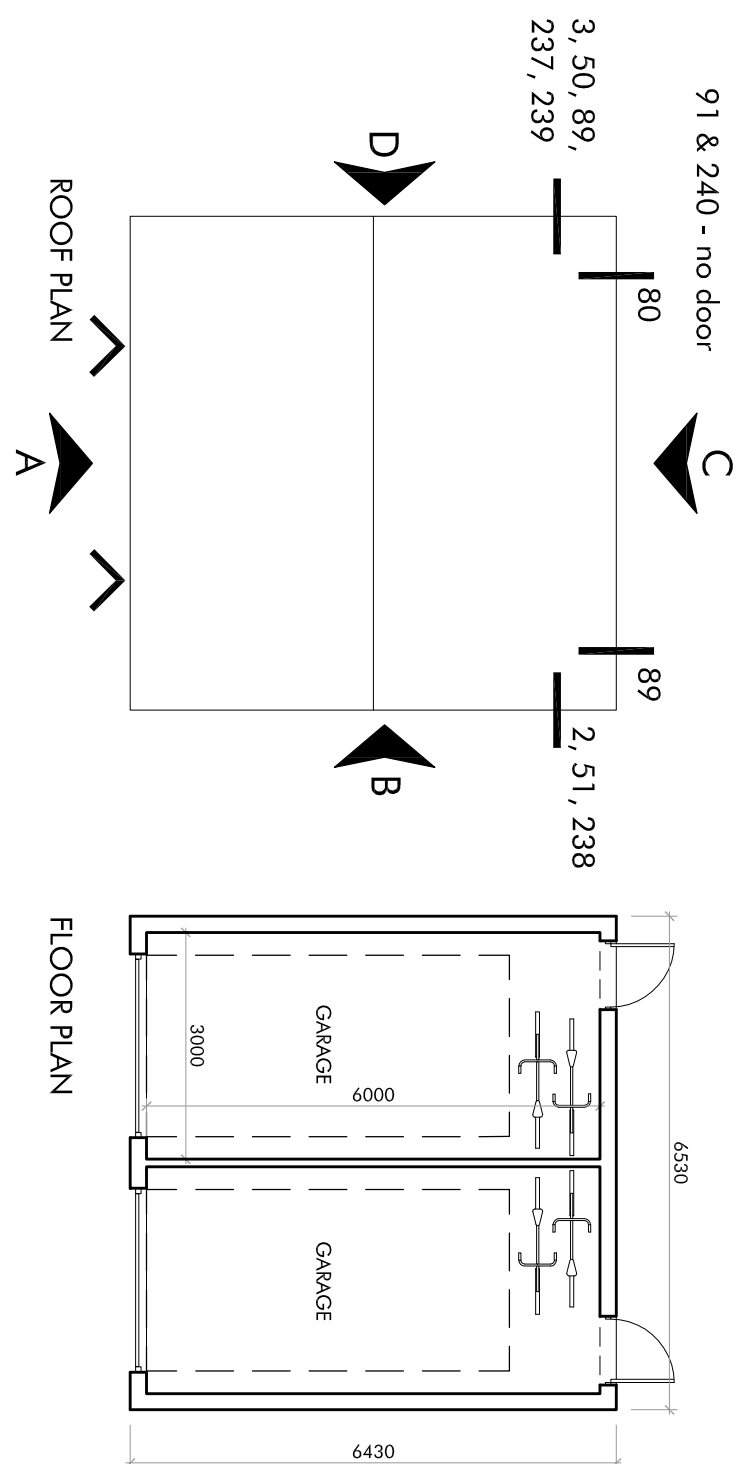

ADJOINING SINGLE GARAGES - PLOTS 1+18

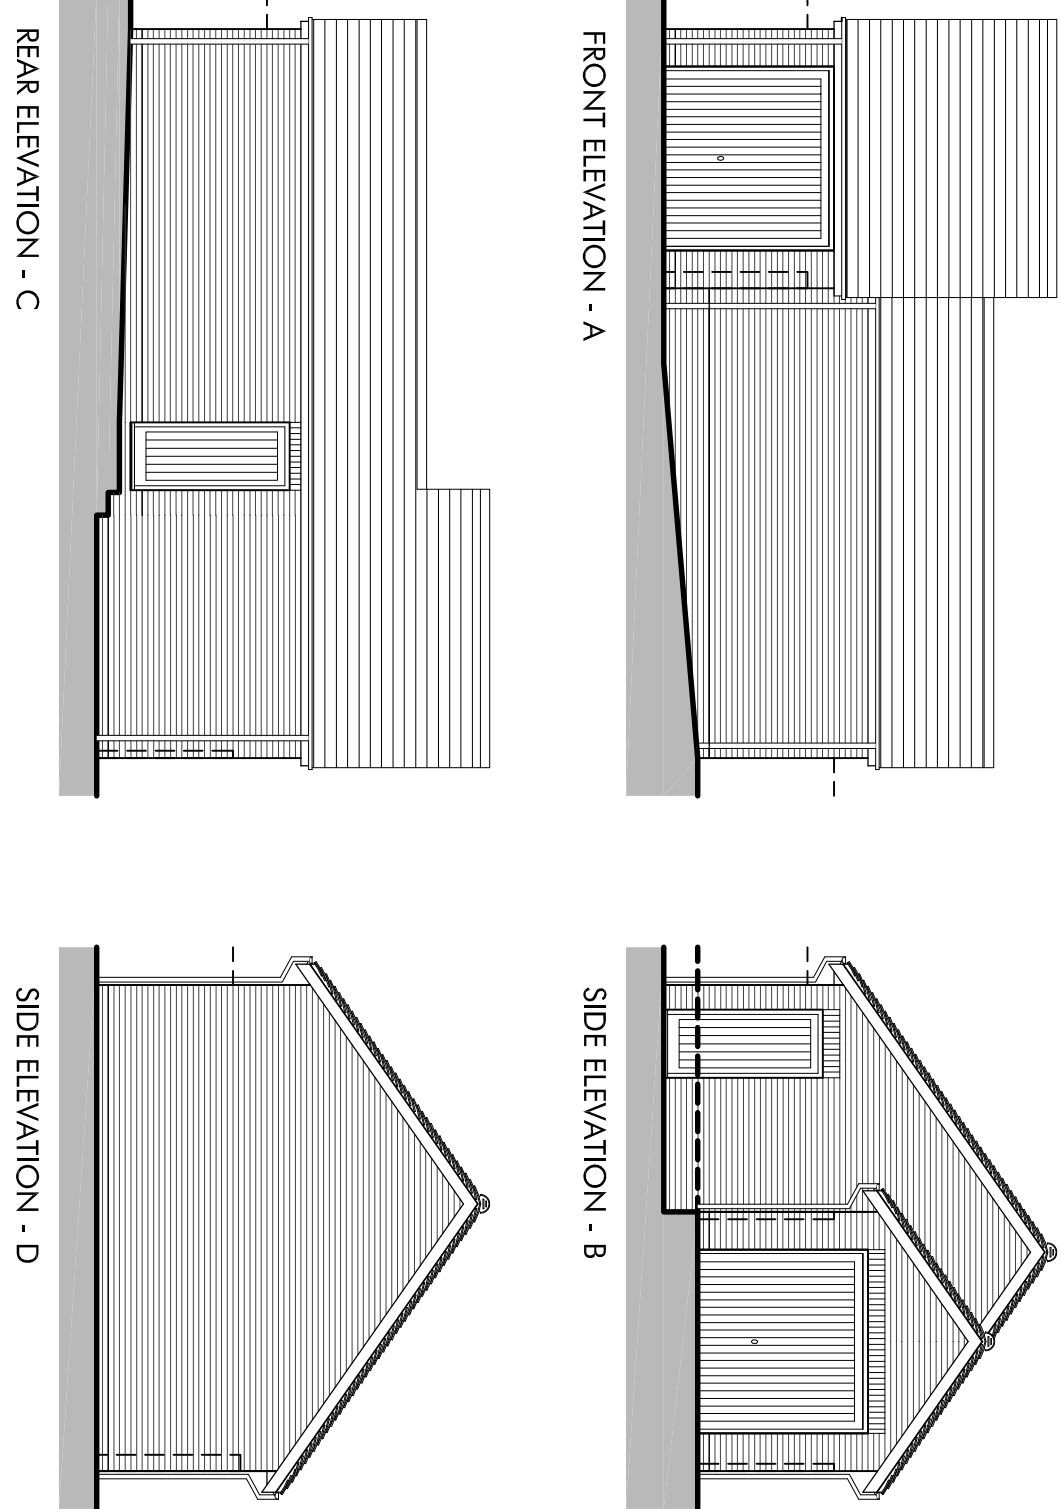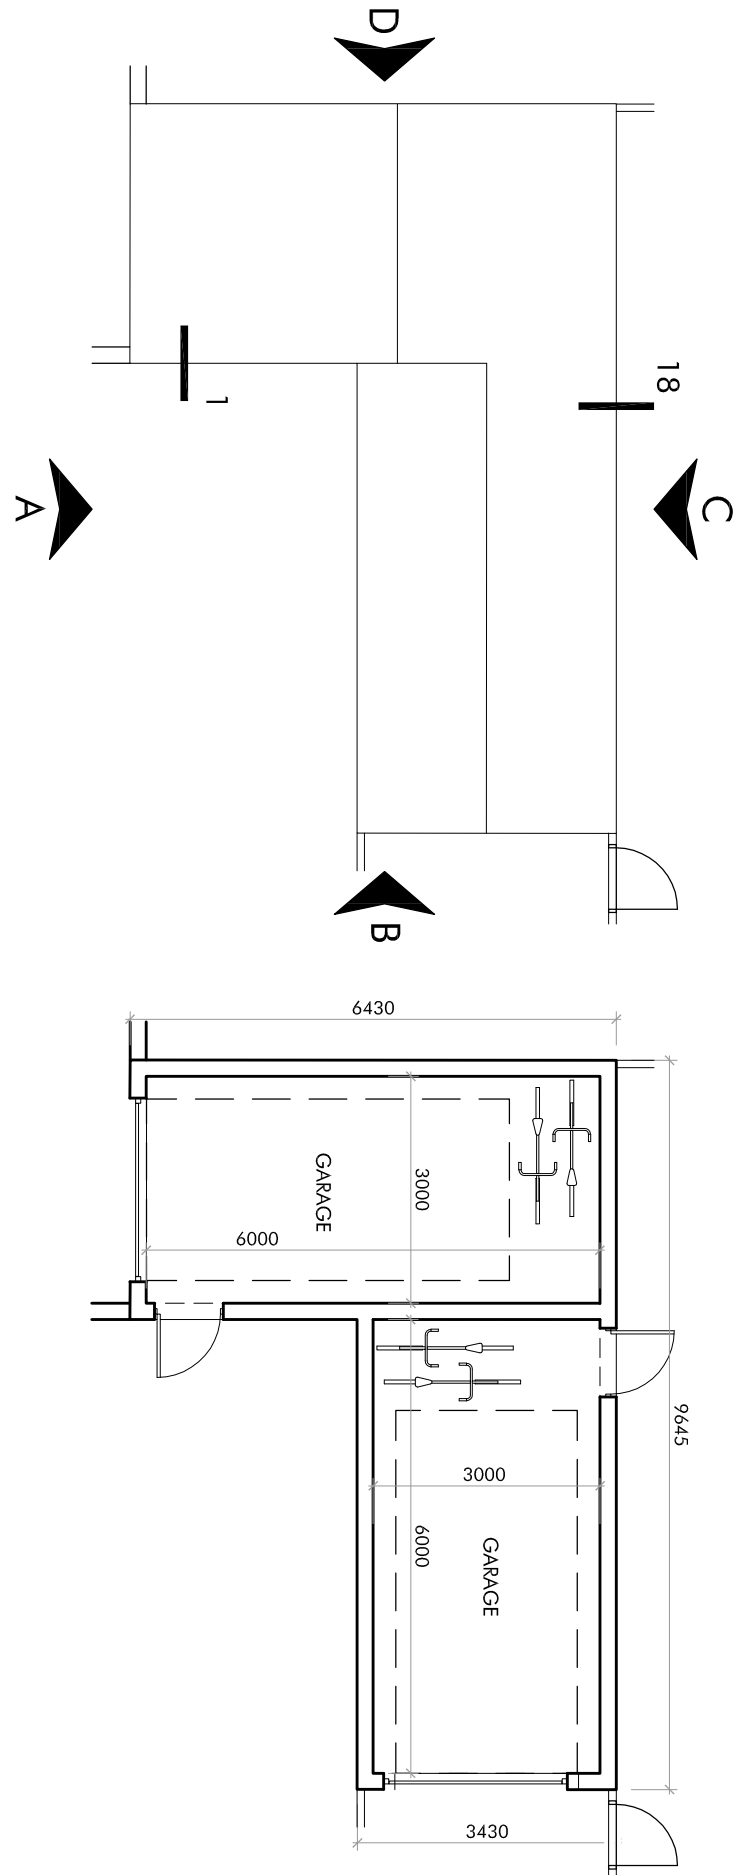

ELECTRICITY SUB-STATION - NEAR PLOT 87

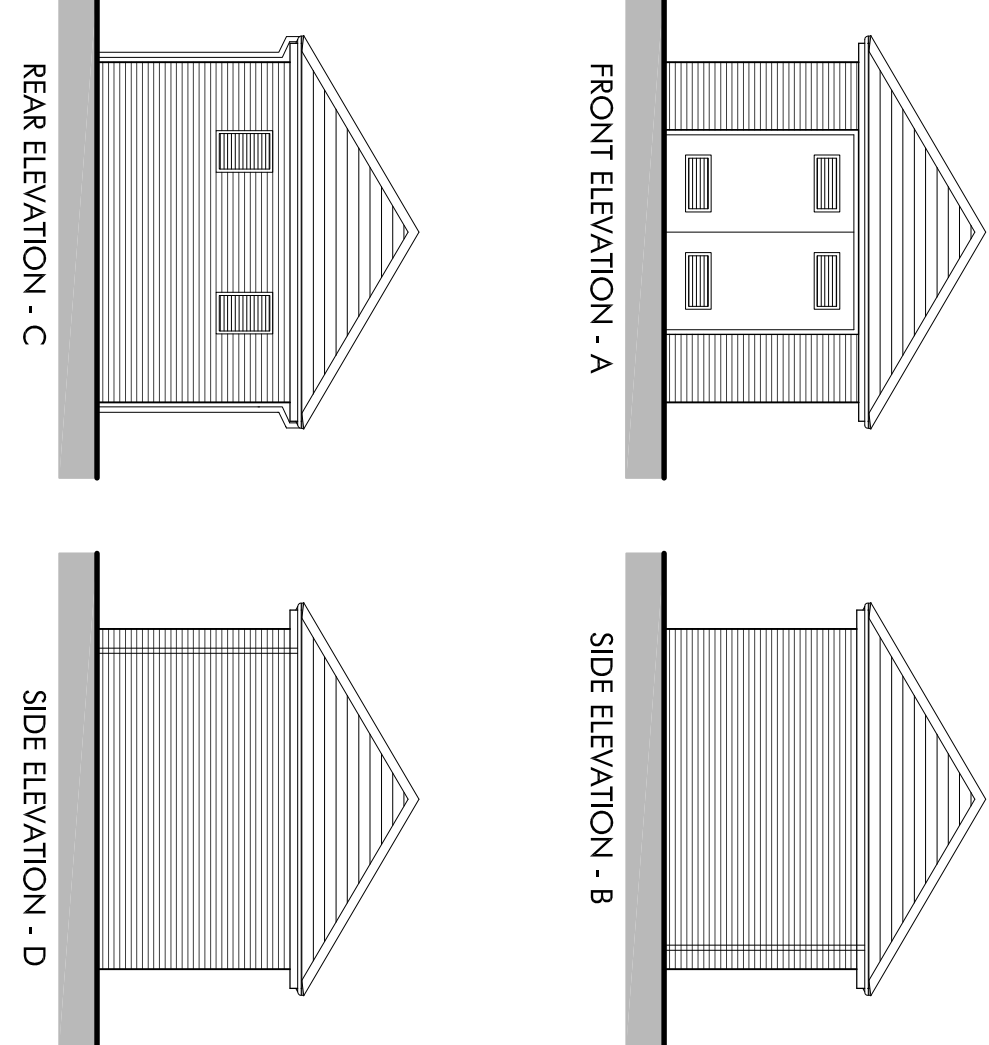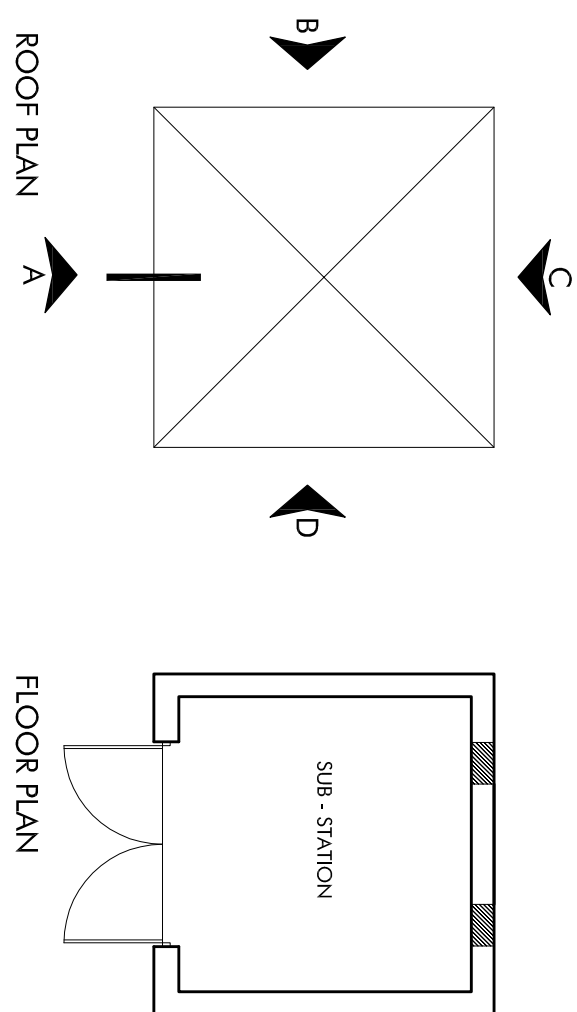

CYCLE, REFUSE & RECYCLE STORE - PLOTS 26-34

