

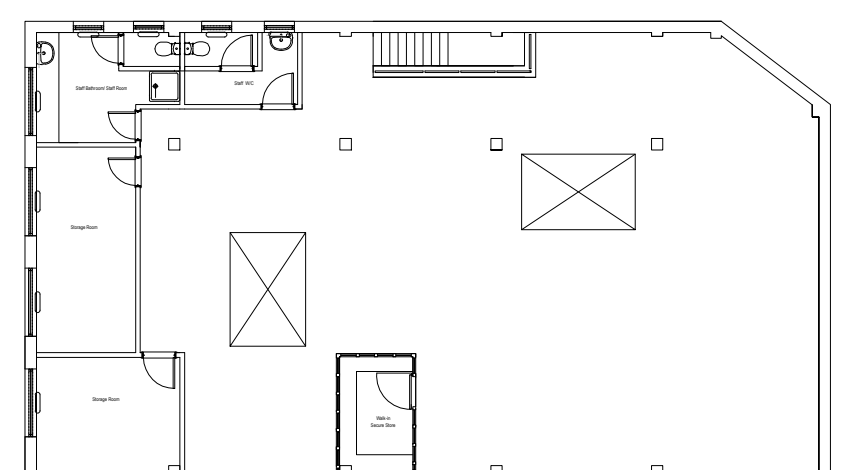
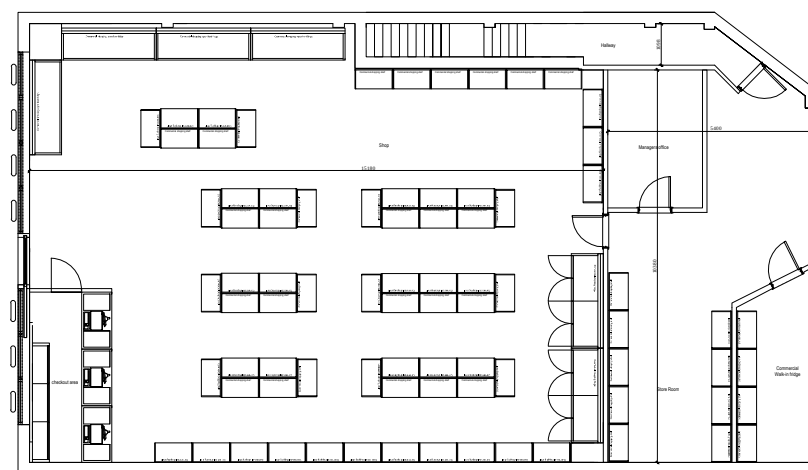
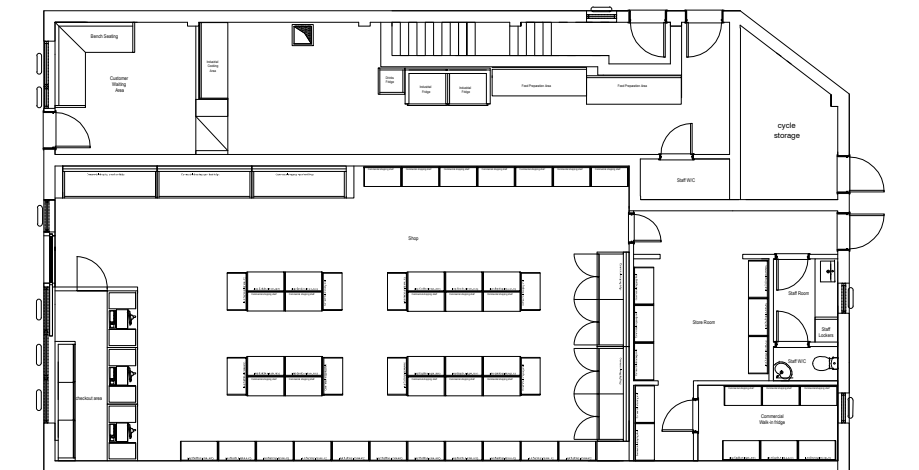
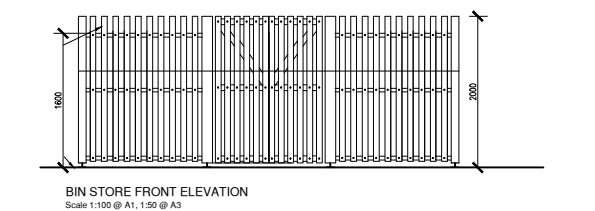
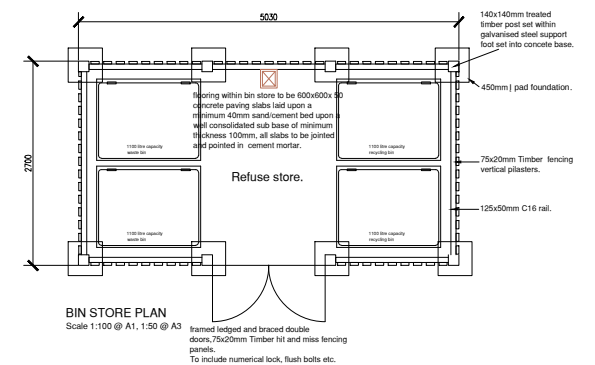
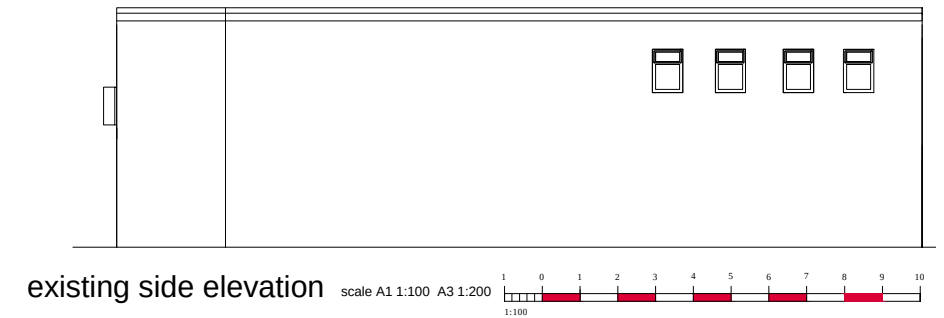


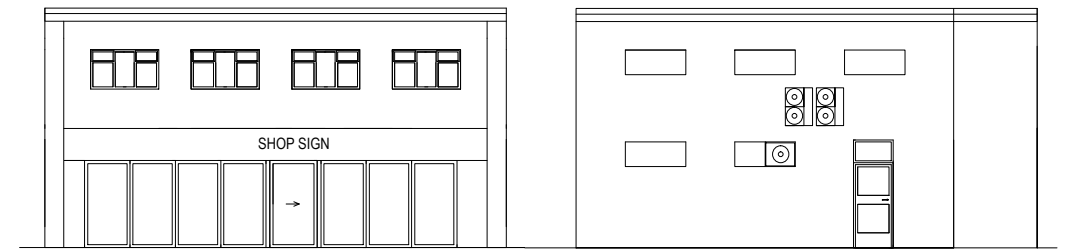

18 Limberline Spur
hilsea, portsmouth,
hampshire, po3 5hj
tel: 07751 700114
e: alana@nowbuildit.co.uk

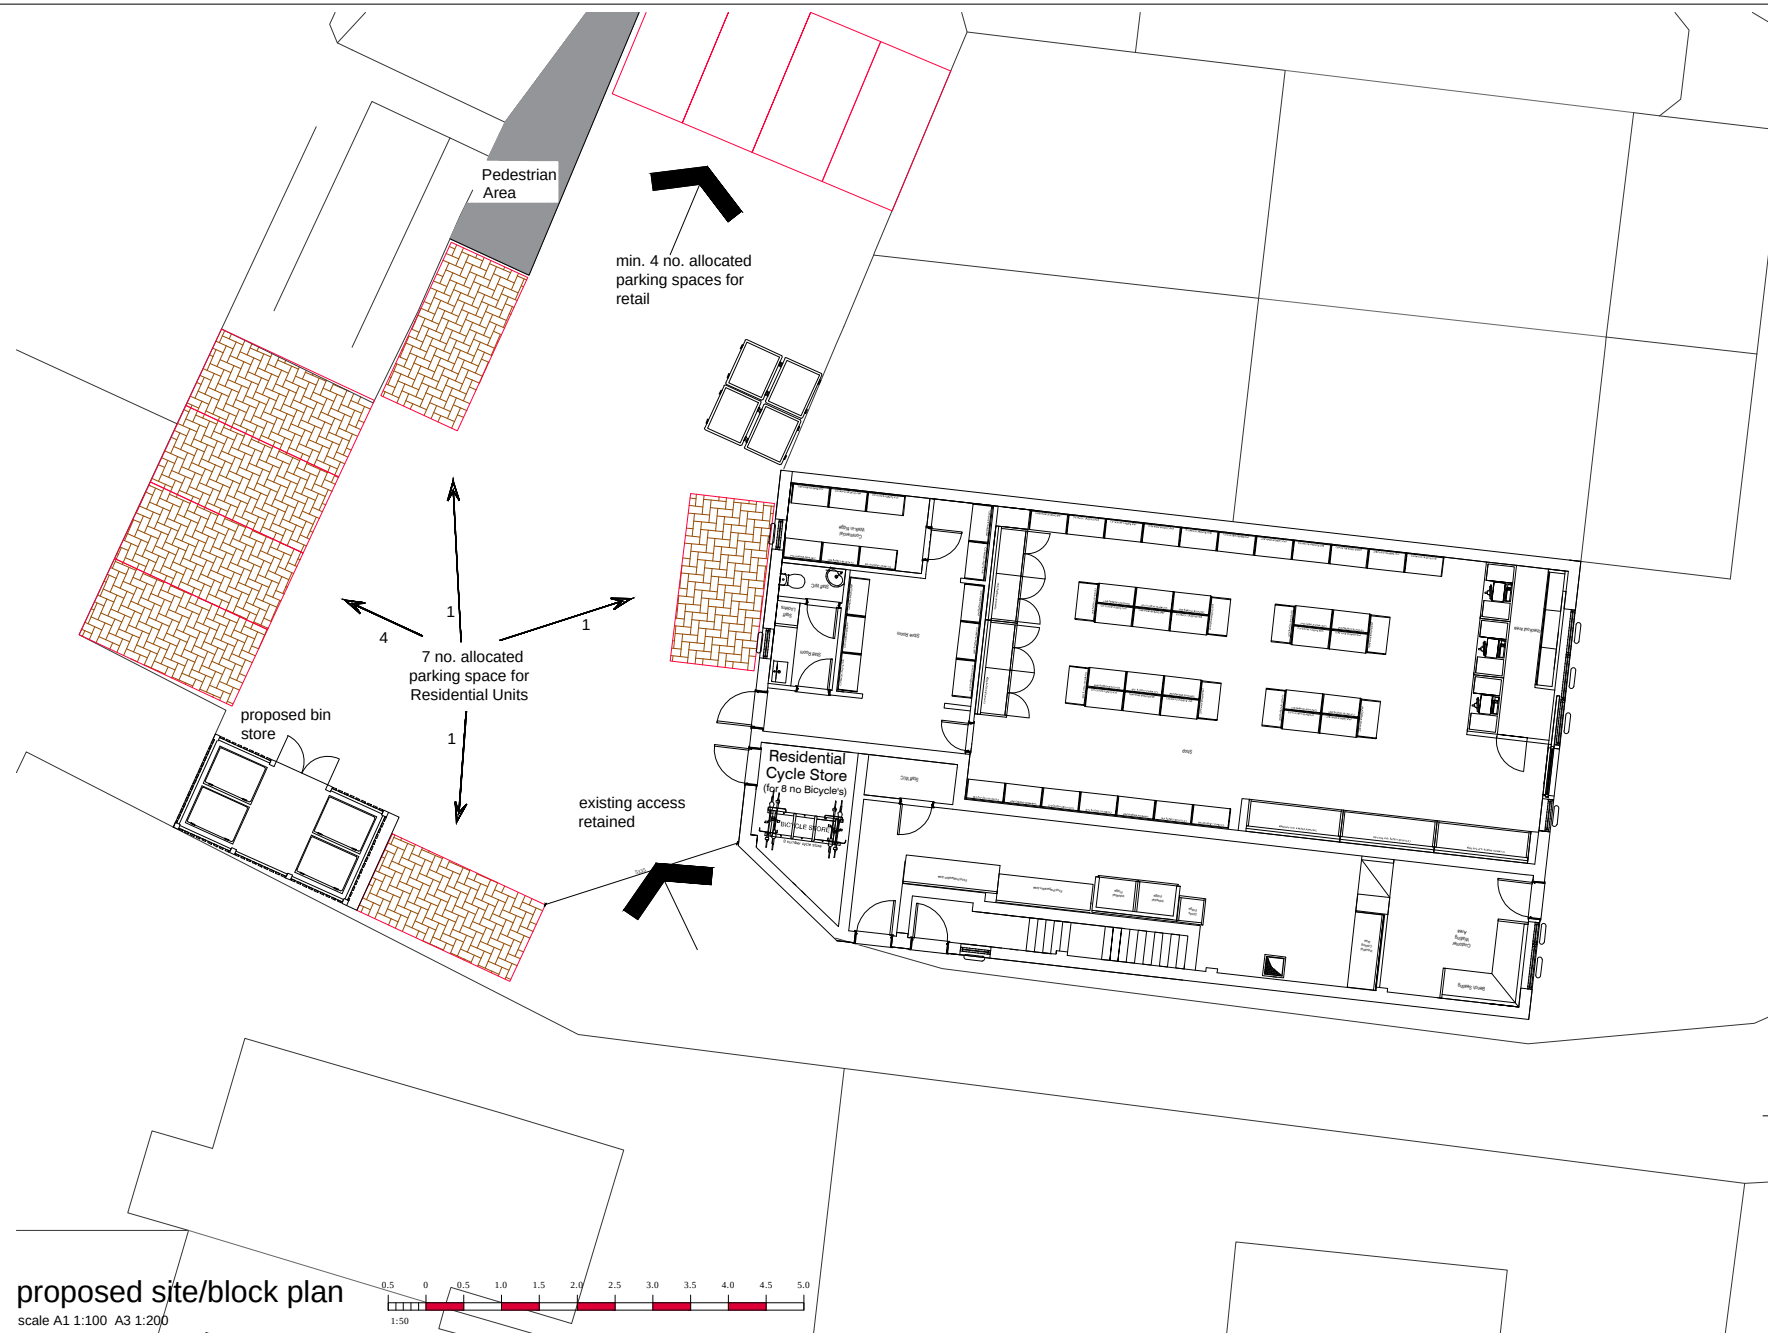

71 Forestside Avenue, Havant PO9 5ST

Existing floor plans & elevations

8811-10 Rev D

June 2019

Rev A : Refuse details added. 30.01.19 Rev B : Amended Drawings 09.04.19 Rev C : Amended Drawings -Added Additional Parking Spaces 25.05.19 & Revised Bicycle Storage 04/06/2019 Rev D : Amended Drawings - Proposed ground/site plan updated 11/07/2019