


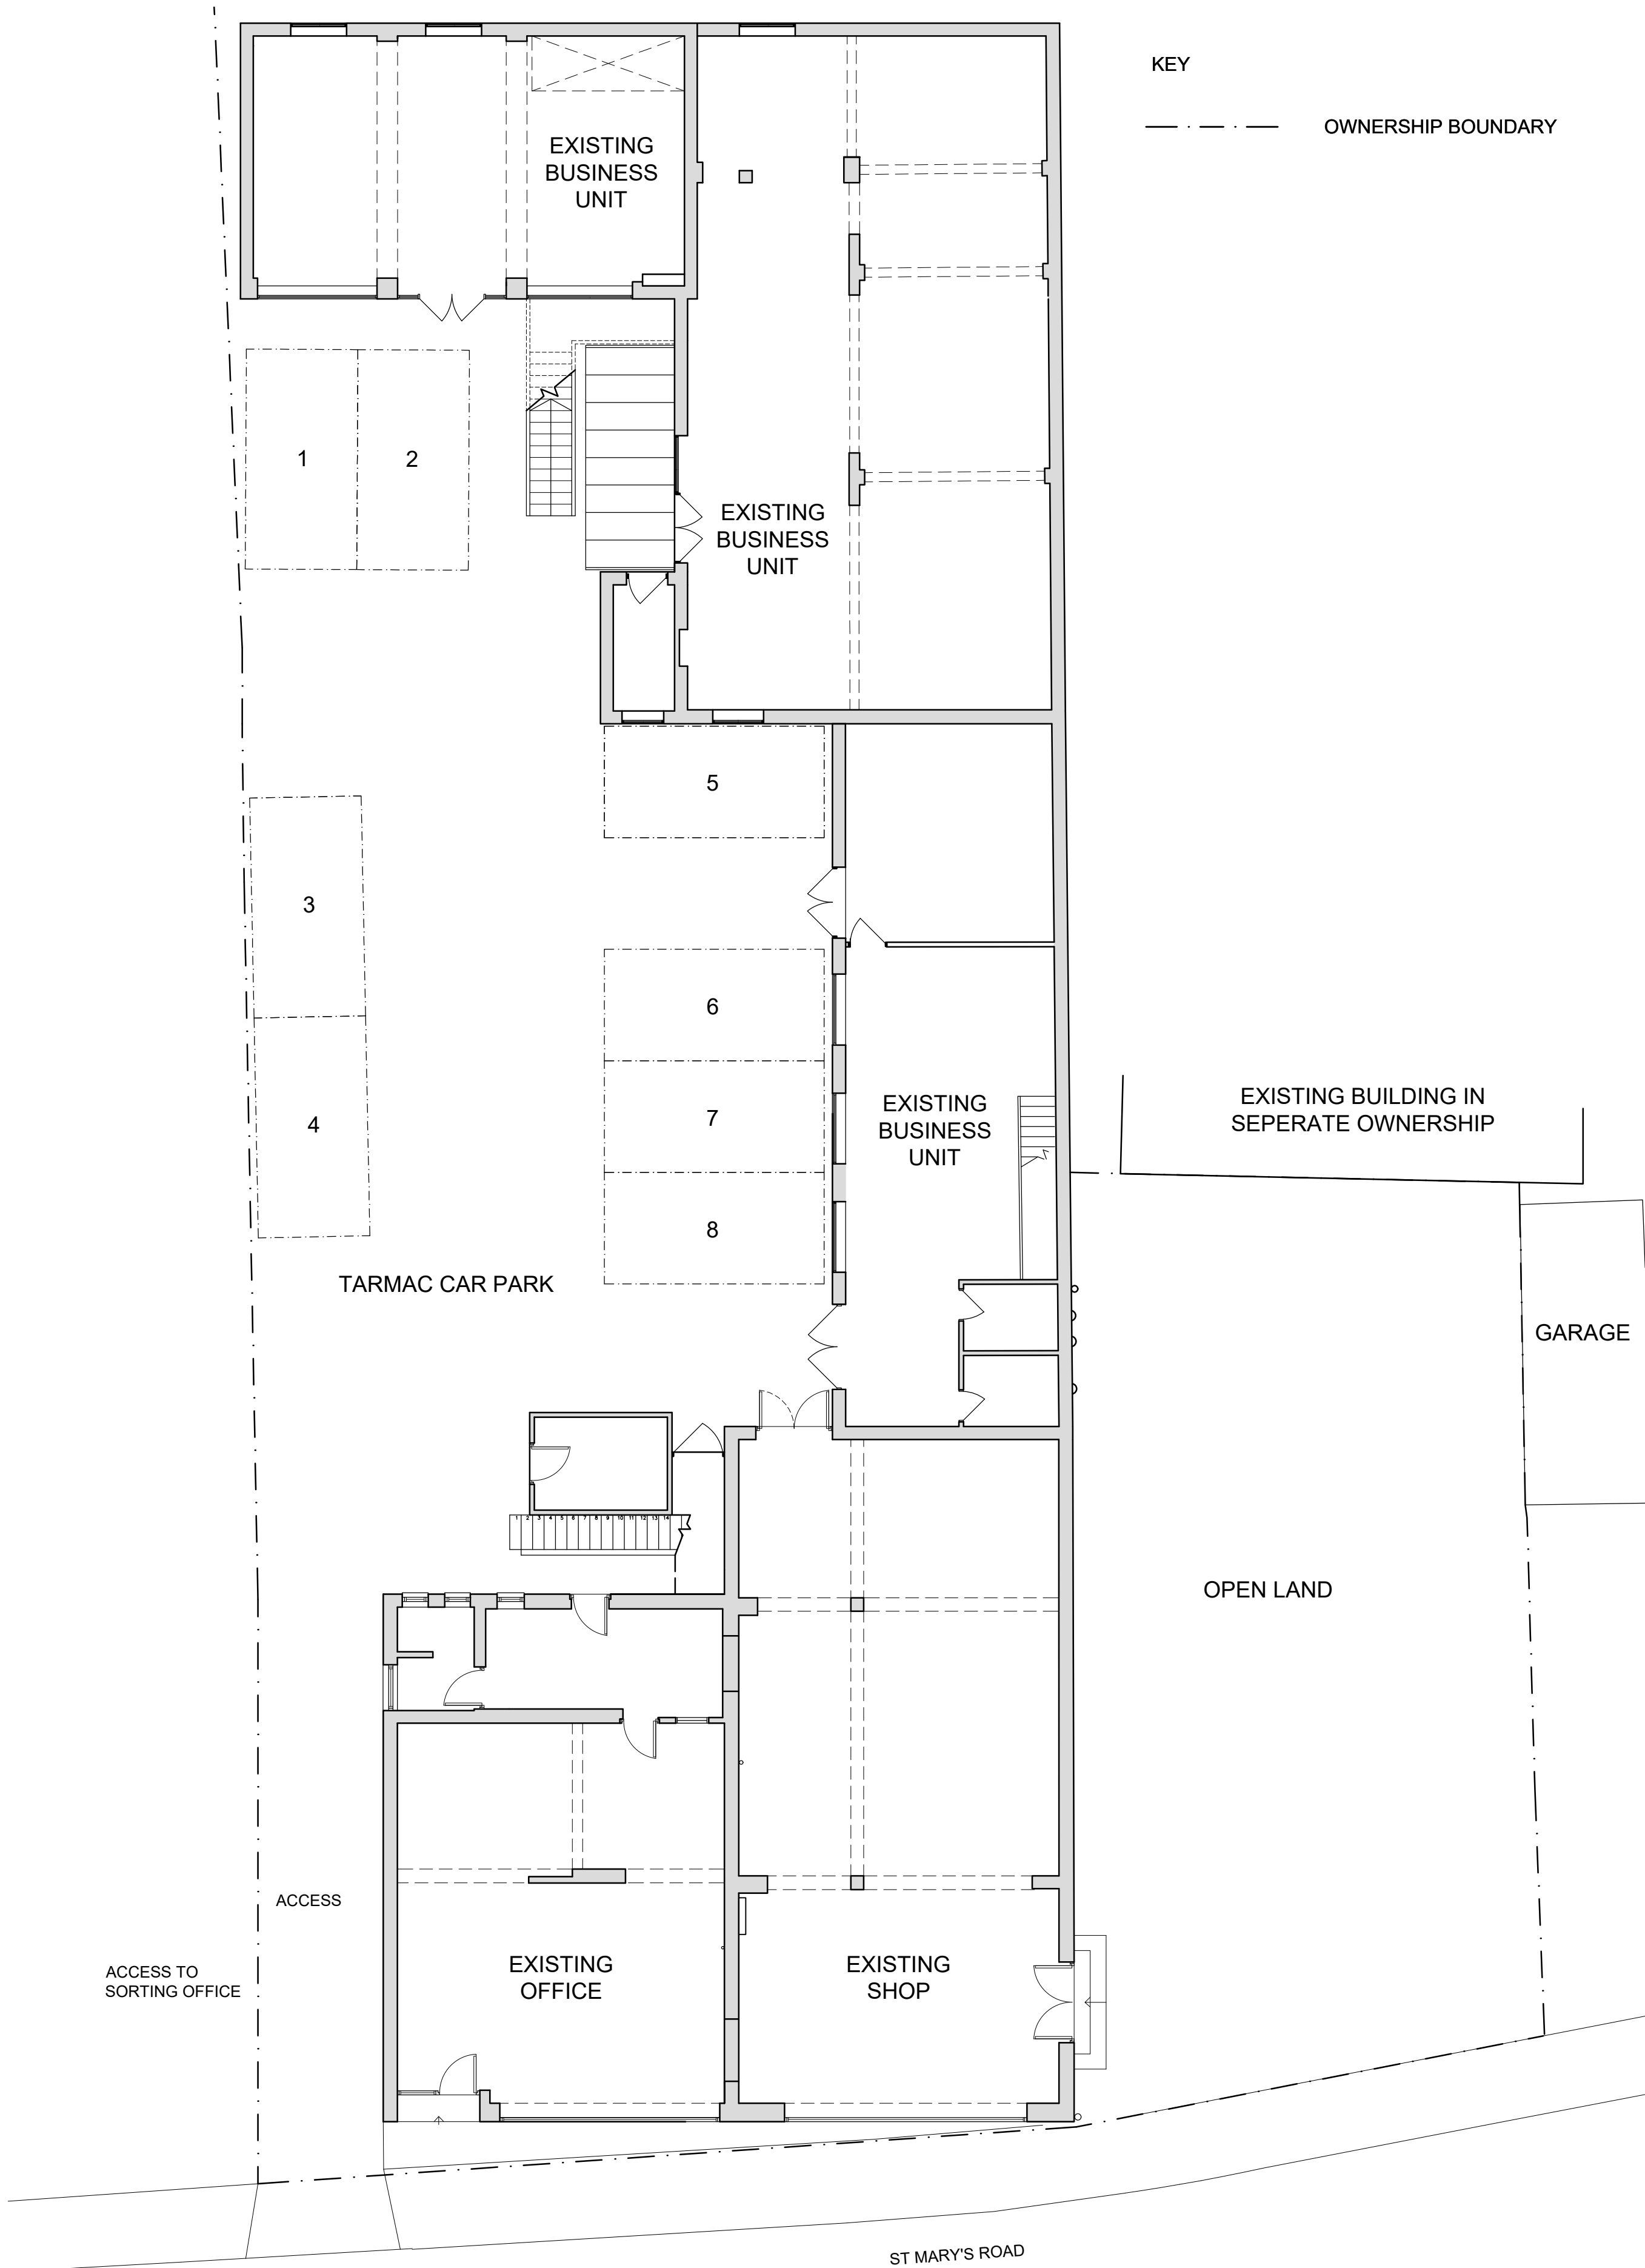

notes:

revisions: A | 24.10.2018 | AT | Planning issue

Tony Howard  
Residential Development  
2 St. Mary's Road, Hayling Island

**pwp**architects


PWP Architects Ltd 61 South Street, Havant, Hampshire PO9 1BZ  
t: 02392 482494 f: 02392 481152

e: design@pwp-architects.com  
w: www.pwp-architects.com

**drawing information**

|         |   |                         |
|---------|---|-------------------------|
| title   | : | Existing Parking Layout |
| status  | : | Planning                |
| date    | : | July 18                 |
| scale   | : | 1:100 @ A2              |
| drawn   | : | AT                      |
| checked | : | JS                      |

job: 5526 dwg: 1111 rev: A

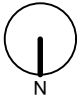

NOTE: The contractor is responsible for checking all site dimensions and levels. These should be checked prior to the ordering of any components and before the commencement of the works. All discrepancies should be brought to the attention of the Contract Administrator.