
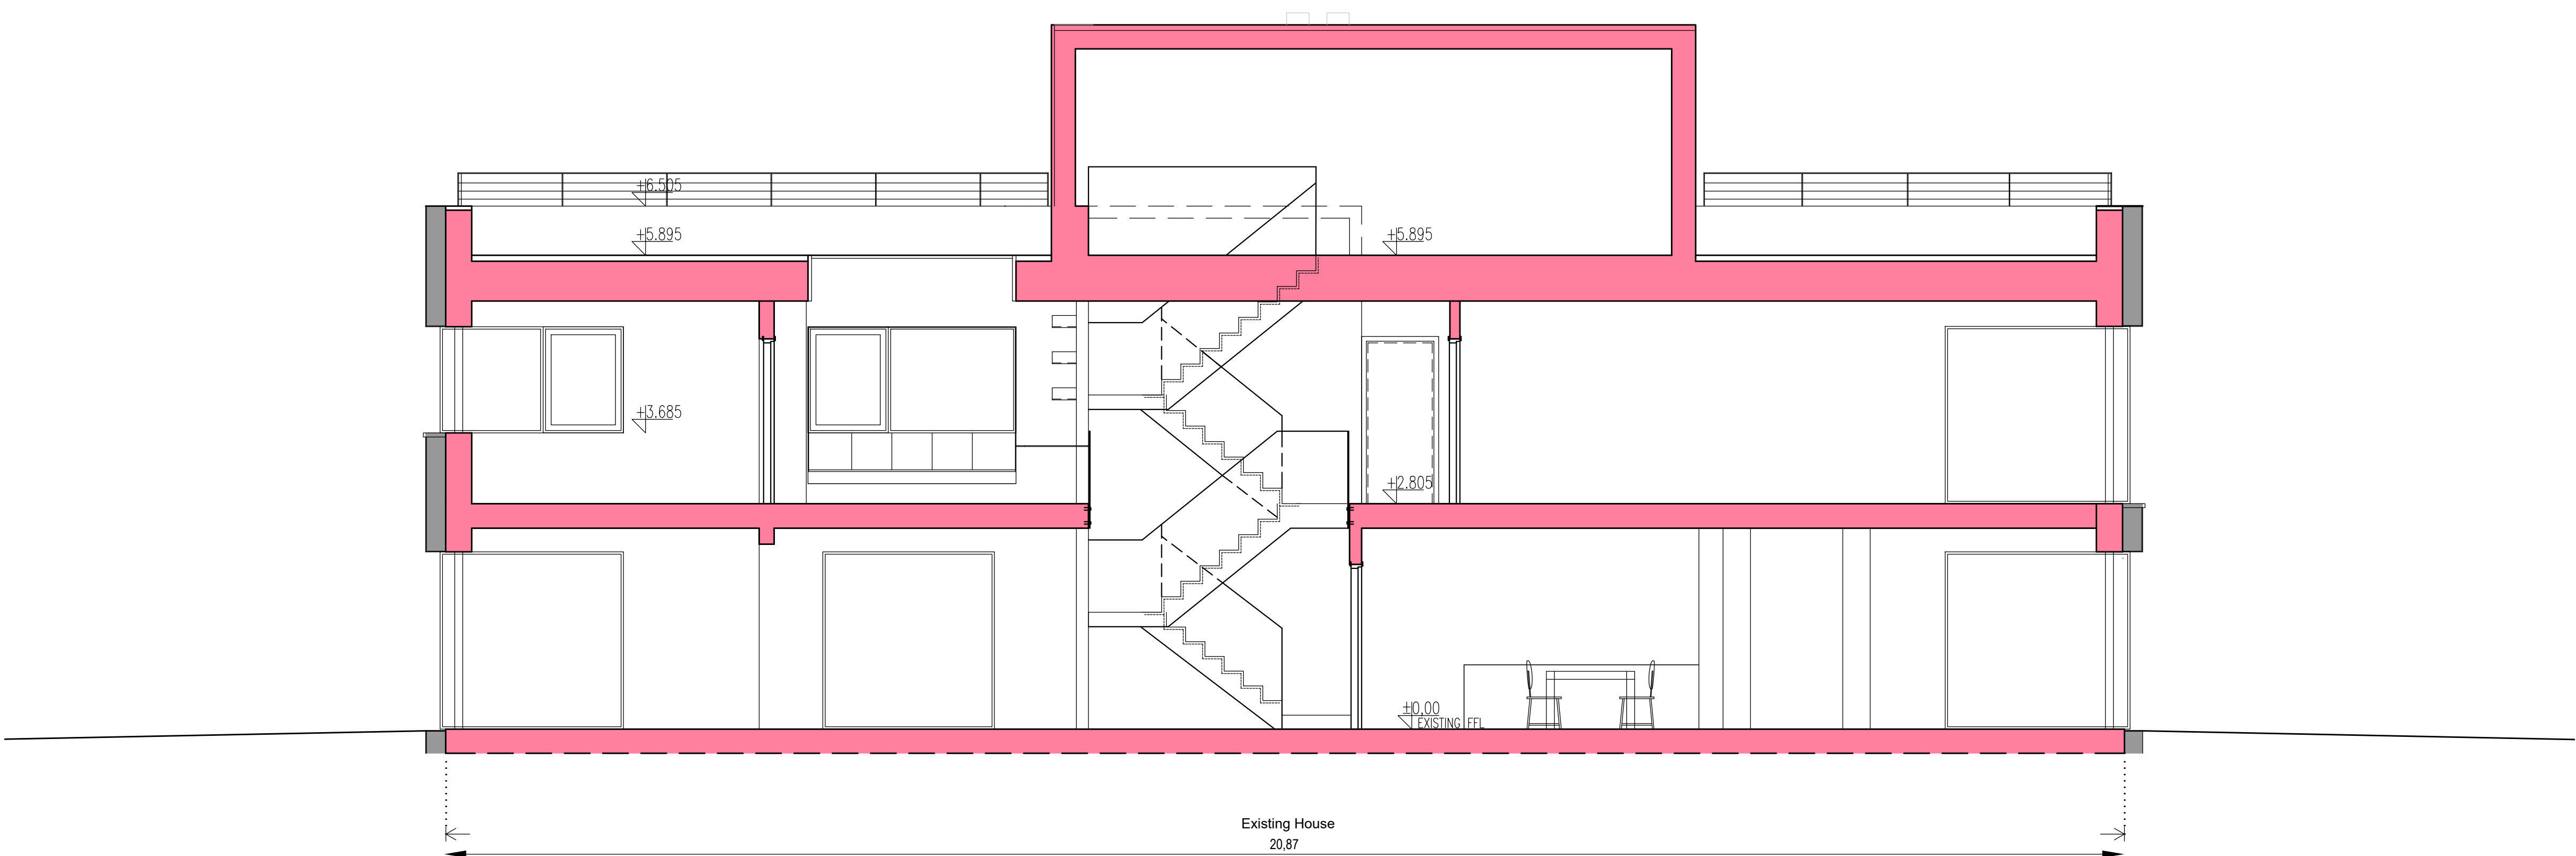


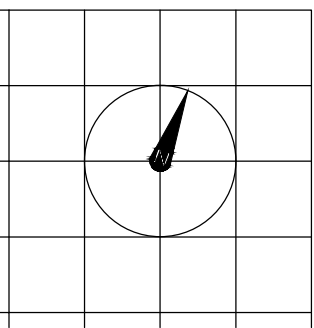

SECTION EE

Rev A 2018.08.05 Rear of garage modified.
2018.06.14 Planning Application

Revision
Project title: Northshore 40 Sinah Lane Hayling Island, PO11 0HH
Drawing title Main House - Section EE
Client Mr and Mrs Nunn
Date 01.02.2018
Scale 1:50 @ A1 or 1:100 @ A3
Status Planning
Drg. no. 1032-00-009 Rev A

Notes
Do not scale this drawing
All dimensions must be
checked and rak architects
are to be informed of any
discrepancies prior to
construction, this drawing
and any of the details
therein remain the copyright
of rak architecture ltd.