


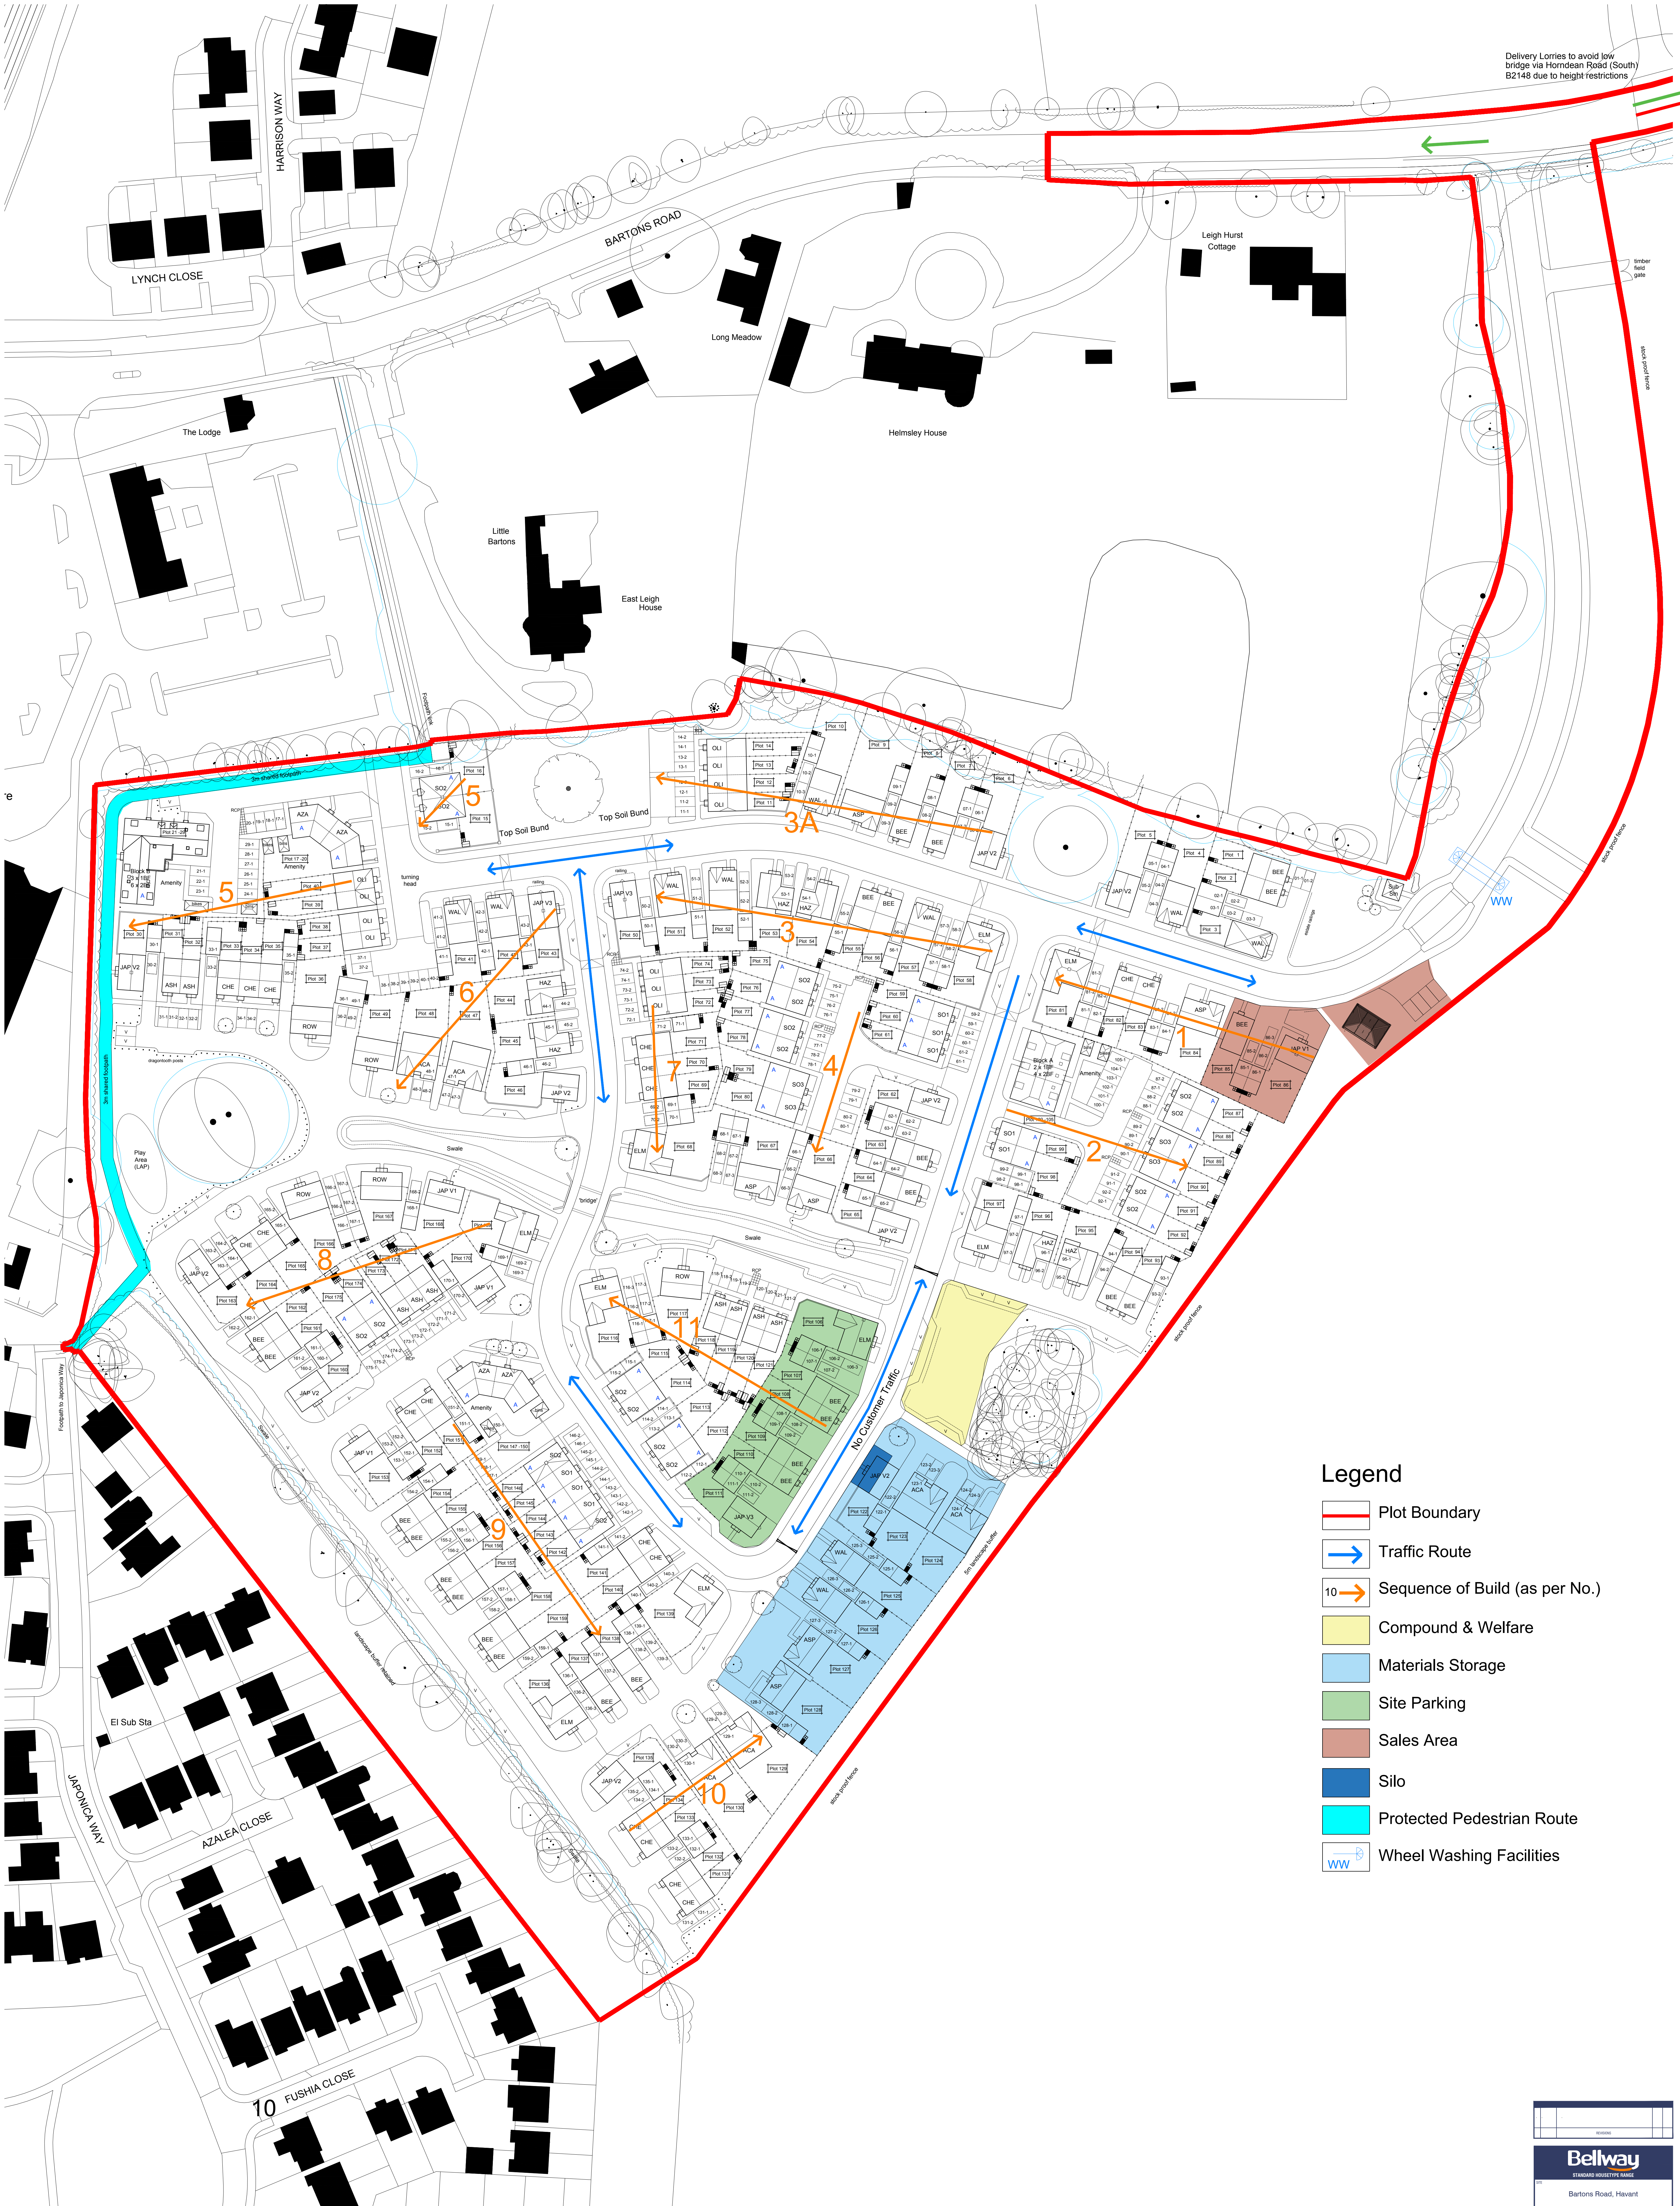

Legend

- Plot Boundary
- Traffic Route
- Sequence of Build (as per No.)
- Compound & Welfare
- Materials Storage
- Site Parking
- Sales Area
- Silo
- Protected Pedestrian Route
- Wheel Washing Facilities