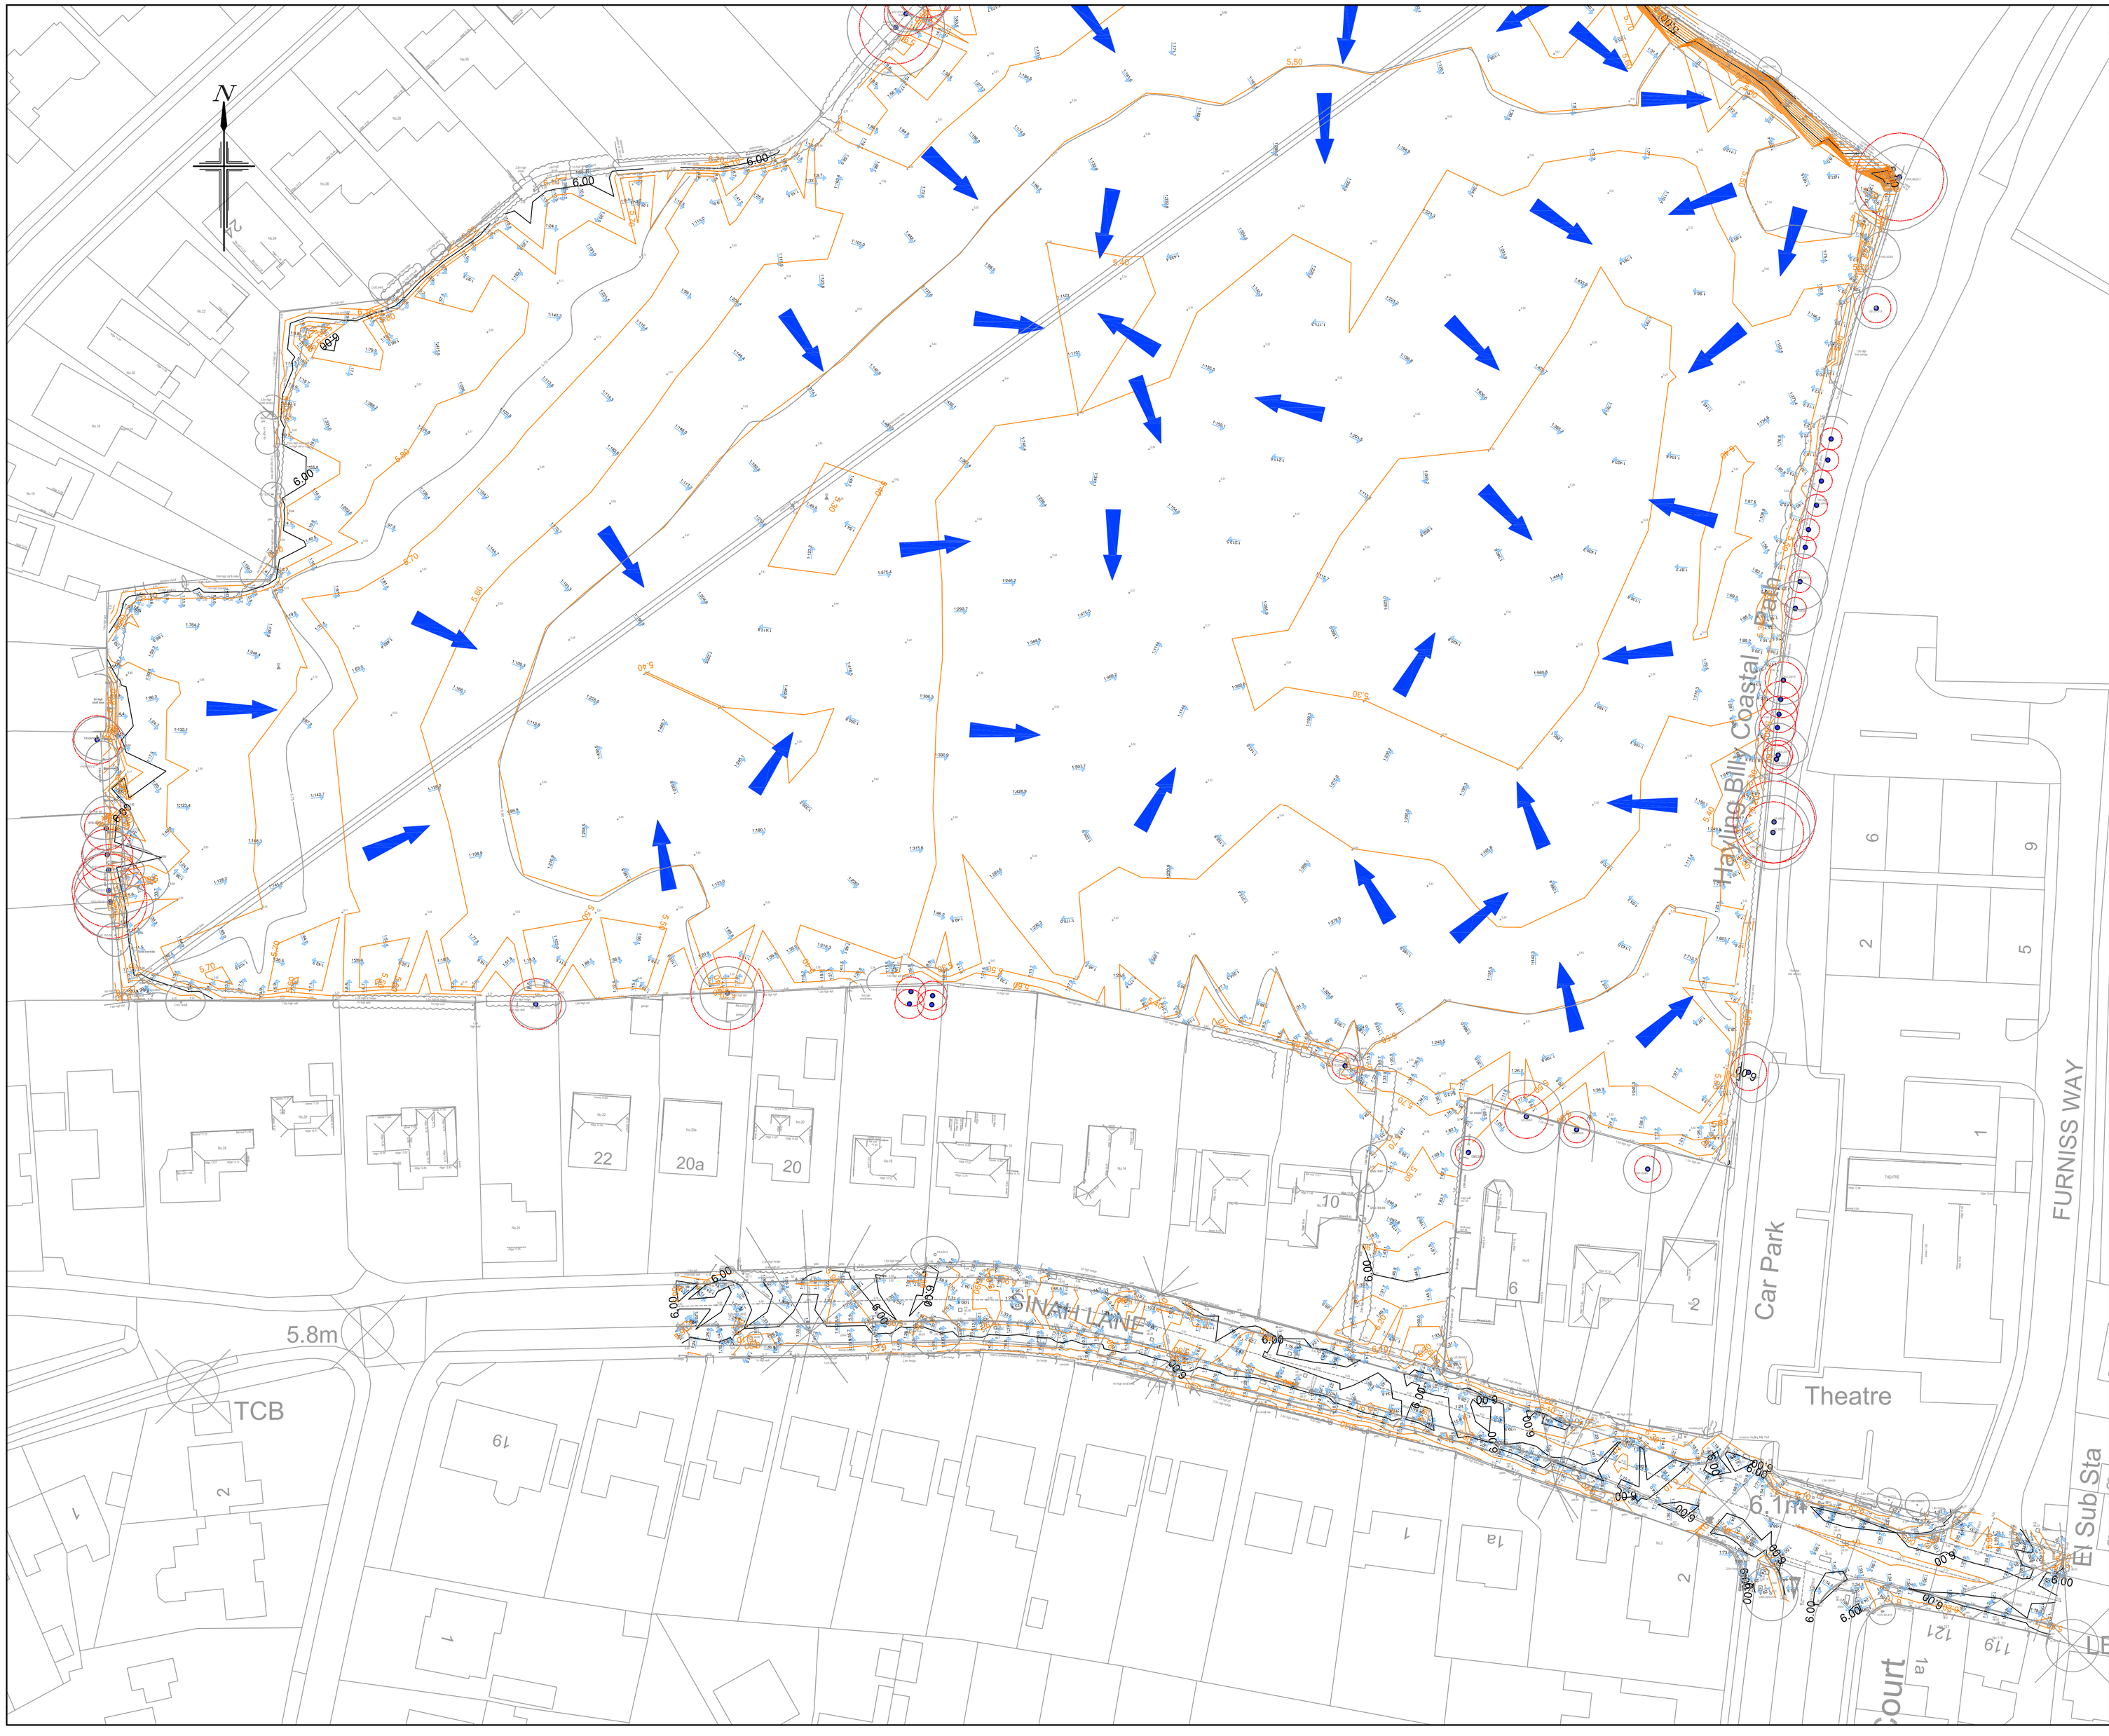


NOTES

1. All dimensions are in metres unless stated otherwise.
2. Do not scale from this drawing. Only written dimensions are to be used.
3. Site layout based on ID Partnership Proposed Site Layout, project number N81:2517, drawing number PL-02 Rev.D17 dated dated 26/06/2019.
4. Topographic Survey as per Siteline Ltd. Site Survey drawing number 36HX001B dated May 2018.
5. Layout review is subject to receipt of finalised layout proposal and the final highway layout design will be subject to the outcome of consultation with Hampshire County Council.
6. Red indicates vehicle moving forward, blue indicates vehicle reversing.

KEY:

Existing flow routes

Existing Ground Level

Existing Ground Fall Arrow and gradient 181.6

Primary Ground Contour 6.000

Secondary Ground Contour 5.850

Root Protection Area (RPA) for Retained Trees
(Refer to ACD Tree Reference Plan drawing number BDWS20660 Revision A dated 25/04/17 for Details)

0m 5m 10m 20m 30m 40m 50m

SCALE BAR 1:500 at A1

Rev.	Date	Details	By	Chkd	Appd
A	28.06.19	Note 2 updated in accordance with rev. D17 of IDP Site Layout.	SRV	TRS	TRS

Client:-

BARRATT HOMES

Site:-
Sinah Lane
Hayling Island

Drawing Title:-
BASELINE HYDROLOGY

SHEET 1 OF 2

Date: June 2018 | Scales: 1:500 at A1

Drawn: SRV | Checked: TRS | Approved: TRS

Drawing No.
BSO/E4513/024 A

FOR INFORMATION ONLY

RCP ARCHITECTURE & CIVIL ENGINEERING
Rogers Cory Partnership
Architectural and Civil Consultants
The Old School Old School Road
Hook Hampshire RG27 9NJ
T: 01256 769269 E: mail@rcpconsultants.co.uk W: rcpconsultants.co.uk