


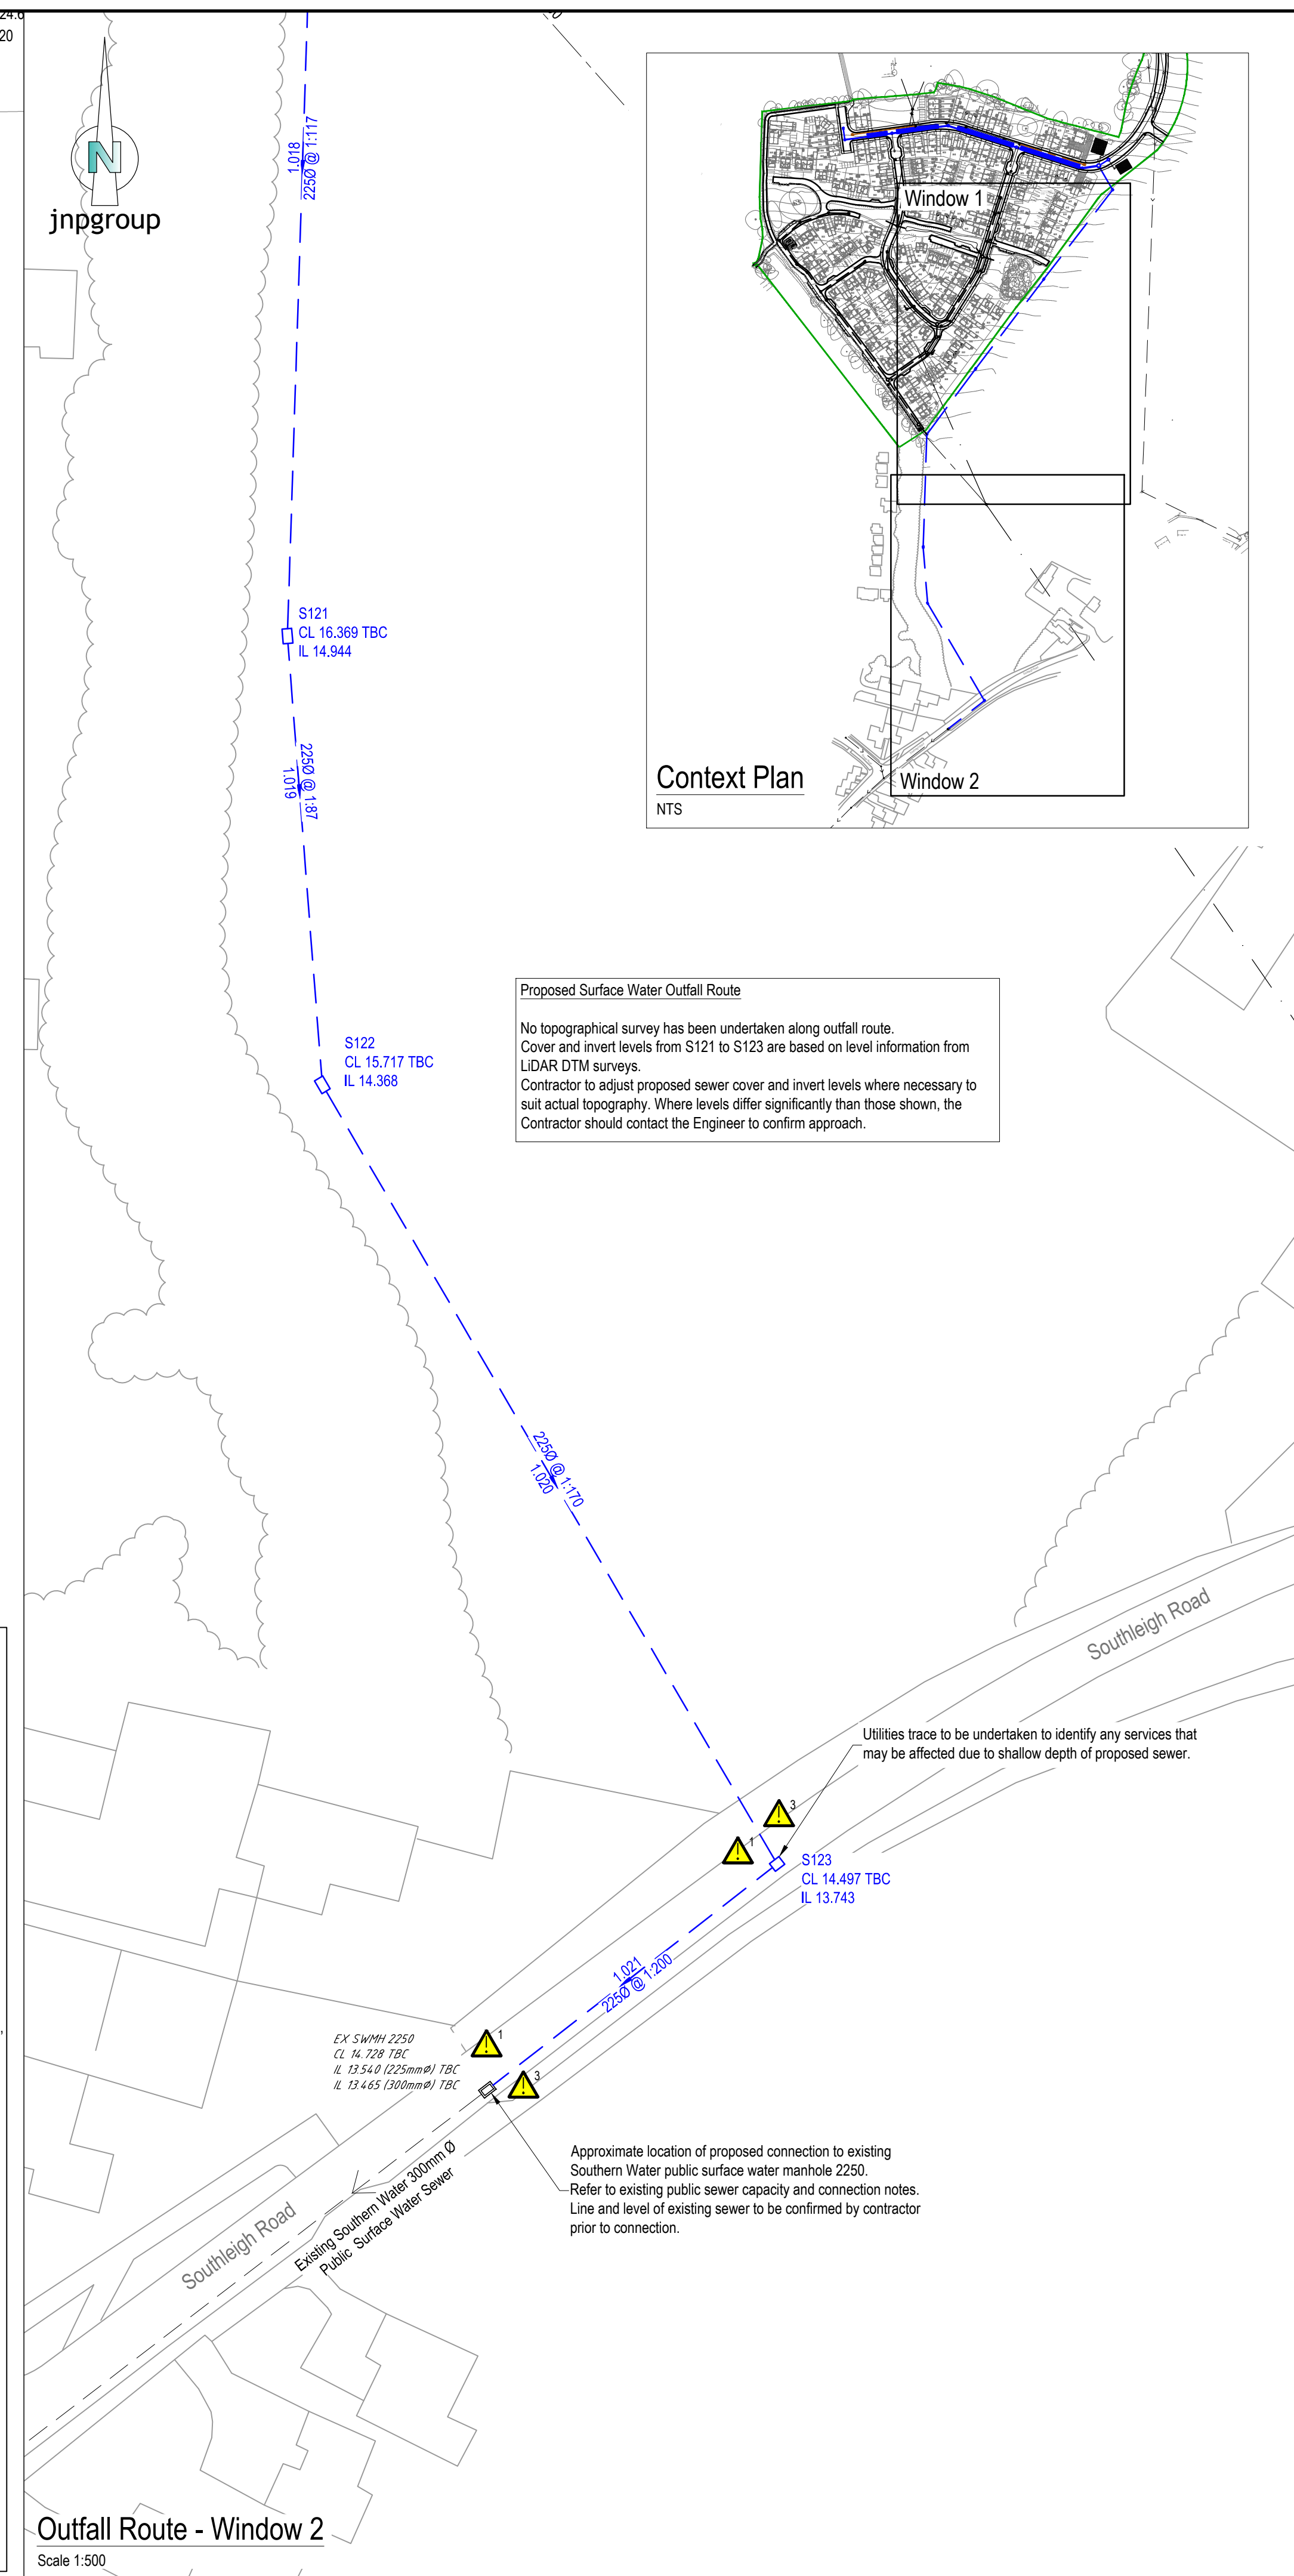

1. Where this drawing has been issued in electronic .dwg format it has been done so in good faith. jngroup do not take any responsibility for any inaccuracies in the electronic data, which should be checked against the paper (or .pdf) drawing issue. Any apparent discrepancies should be immediately reported to jngroup. The electronic .dwg file should not be assumed to be to scale and should not be used for 'overlying', setting out or checking of any third party information. All dimensions should be taken from the paper (or .pdf) version of the drawing. Electronic drawings may contain third party information, jngroup take no responsibility for this information, which should be checked against the originators paper drawing(s).
2. All working dimensions to be checked on site.
3. Do not scale.
4. Any discrepancies between drawings of different scales, and between drawings and specification where appropriate to be notified to The Engineer for decision.
5. Copyright reserved. This drawing may not be used for The Client and location specified in the title block. It may not be copied or disclosed to any third party without the prior written consent of jngroup.
6. This drawing should only be used for construction if the drawing status is "Construction", jngroup take no responsibility for construction works undertaken to drawings which are not marked with this status.

Health and Safety Note:
The details on this drawing have been prepared on the assumption that a competent contractor will be carrying out the works. If the contractor(s) considers that there is insufficient Health and Safety information on this drawing, this should immediately be brought to the attention of the designer.

Hazard Identification

	1	Contact with traffic
	2	Deep excavations
	3	Existing services
	4	Contact with raw sewage

Rev.	Date	Amendment	By	Chk.
Status				

Status	Construction
Completed	Completed
In Progress	In Progress
On Hold	On Hold
Cancelled	Cancelled



Client	Bellway Homes
Job	Bartons Road Havant, Hampshire
Title	S104 Surface Water Outfall Route Plan Layout



Drawing No.	Rev.
C85850-D124	-