


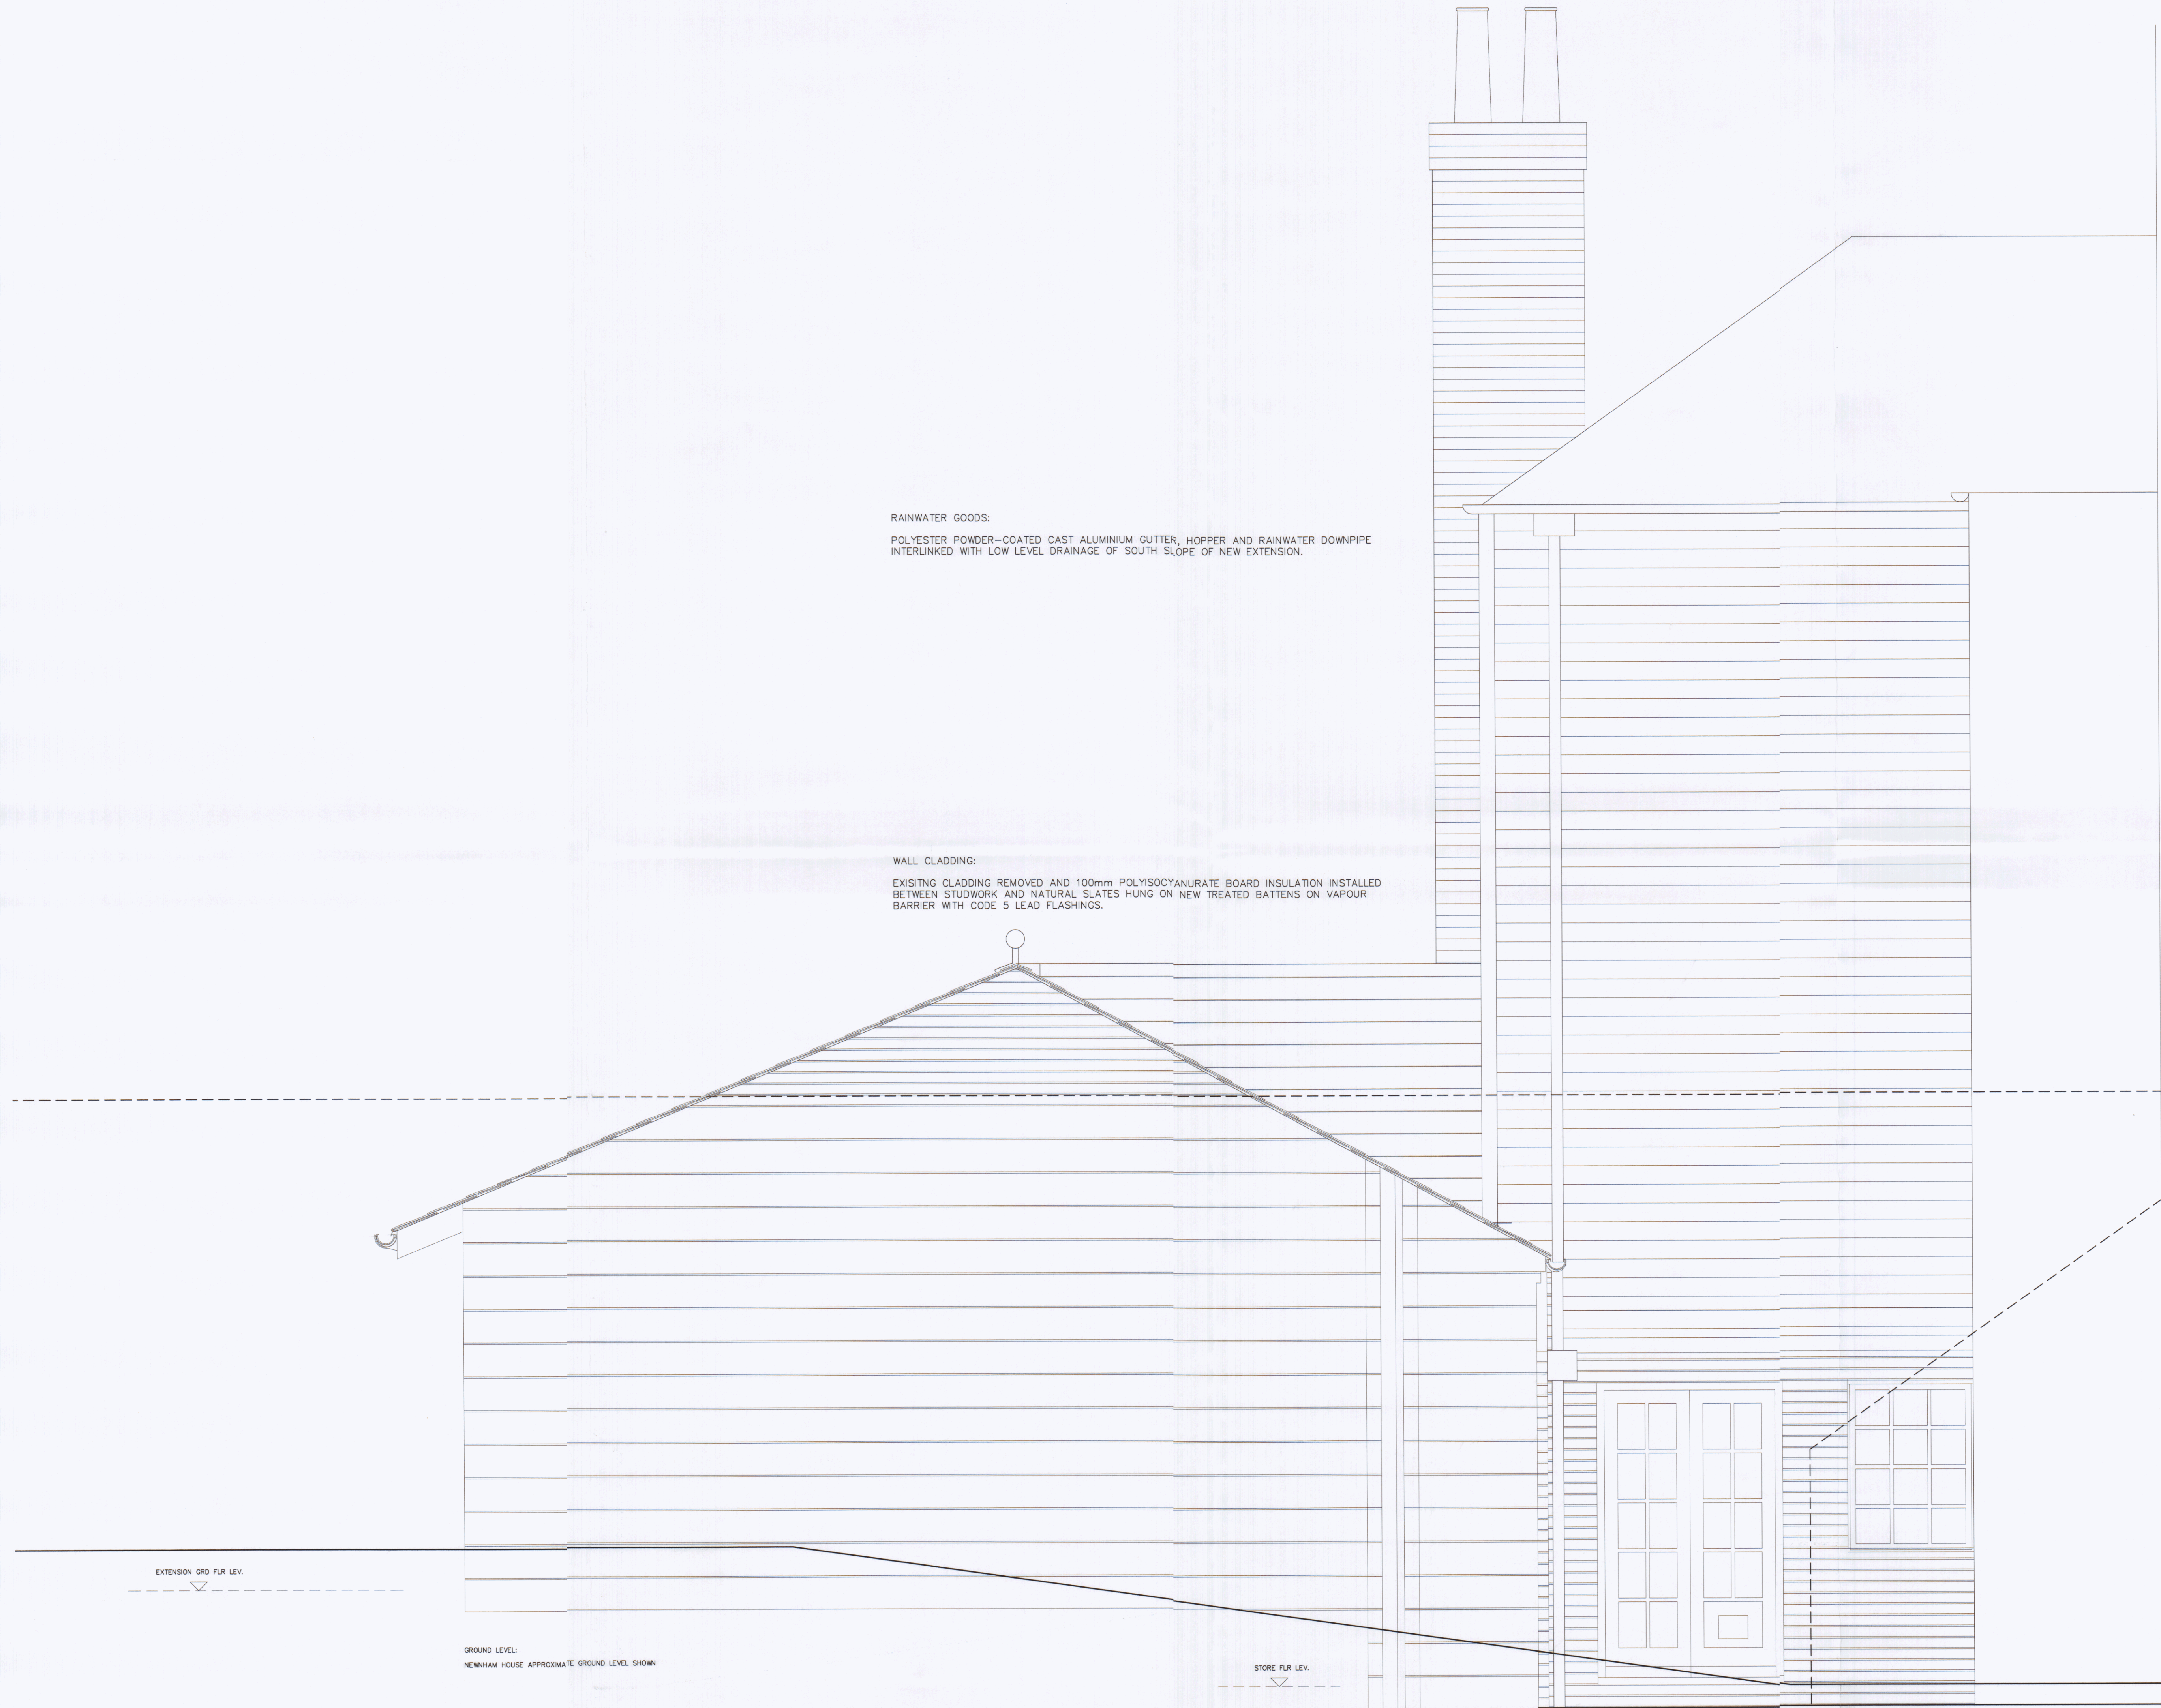

RAINWATER GOODS:
POLYESTER POWDER-COATED CAST ALUMINIUM GUTTER, HOPPER AND RAINWATER DOWNPIPE
INTERLINKED WITH LOW LEVEL DRAINAGE OF SOUTH SLOPE OF NEW EXTENSION.

WALL CLADDING:
EXISTING CLADDING REMOVED AND 100mm POLYISOCYANURATE BOARD INSULATION INSTALLED
BETWEEN STUDWORK AND NATURAL SLATES HUNG ON NEW TREATED BATTENS ON VAPOUR
BARRIER WITH CODE 5 LEAD FLASHINGS.

HAVANT BOROUGH
COUNCIL
- 4 JAN 2019
RECEIVED

A 22 11 18 Cladding material.

Client
DR C OTTY
20 QUEEN STREET
EMSWORTH

Project
CONSERVATION AND EXTENSION
20 QUEEN STREET
EMSWORTH

Title
SINGLE STOREY EXTENSION
WEST ELEVATION

PROJECT	DRAWING	band
2306	BR.017	A
scale	date	drgn
1:20 @ A1	07 18	TJS

**TIM SAGE
CHARTERED
ARCHITECT
LIMITED**

12 Sussex Place
Southsea PO5 3EZ
t: 023 9282 7386
m: 07773 187 010
e: timsage@tiscali.co.uk

