


## MOBILE HOME

Scale 1:50 @ A3

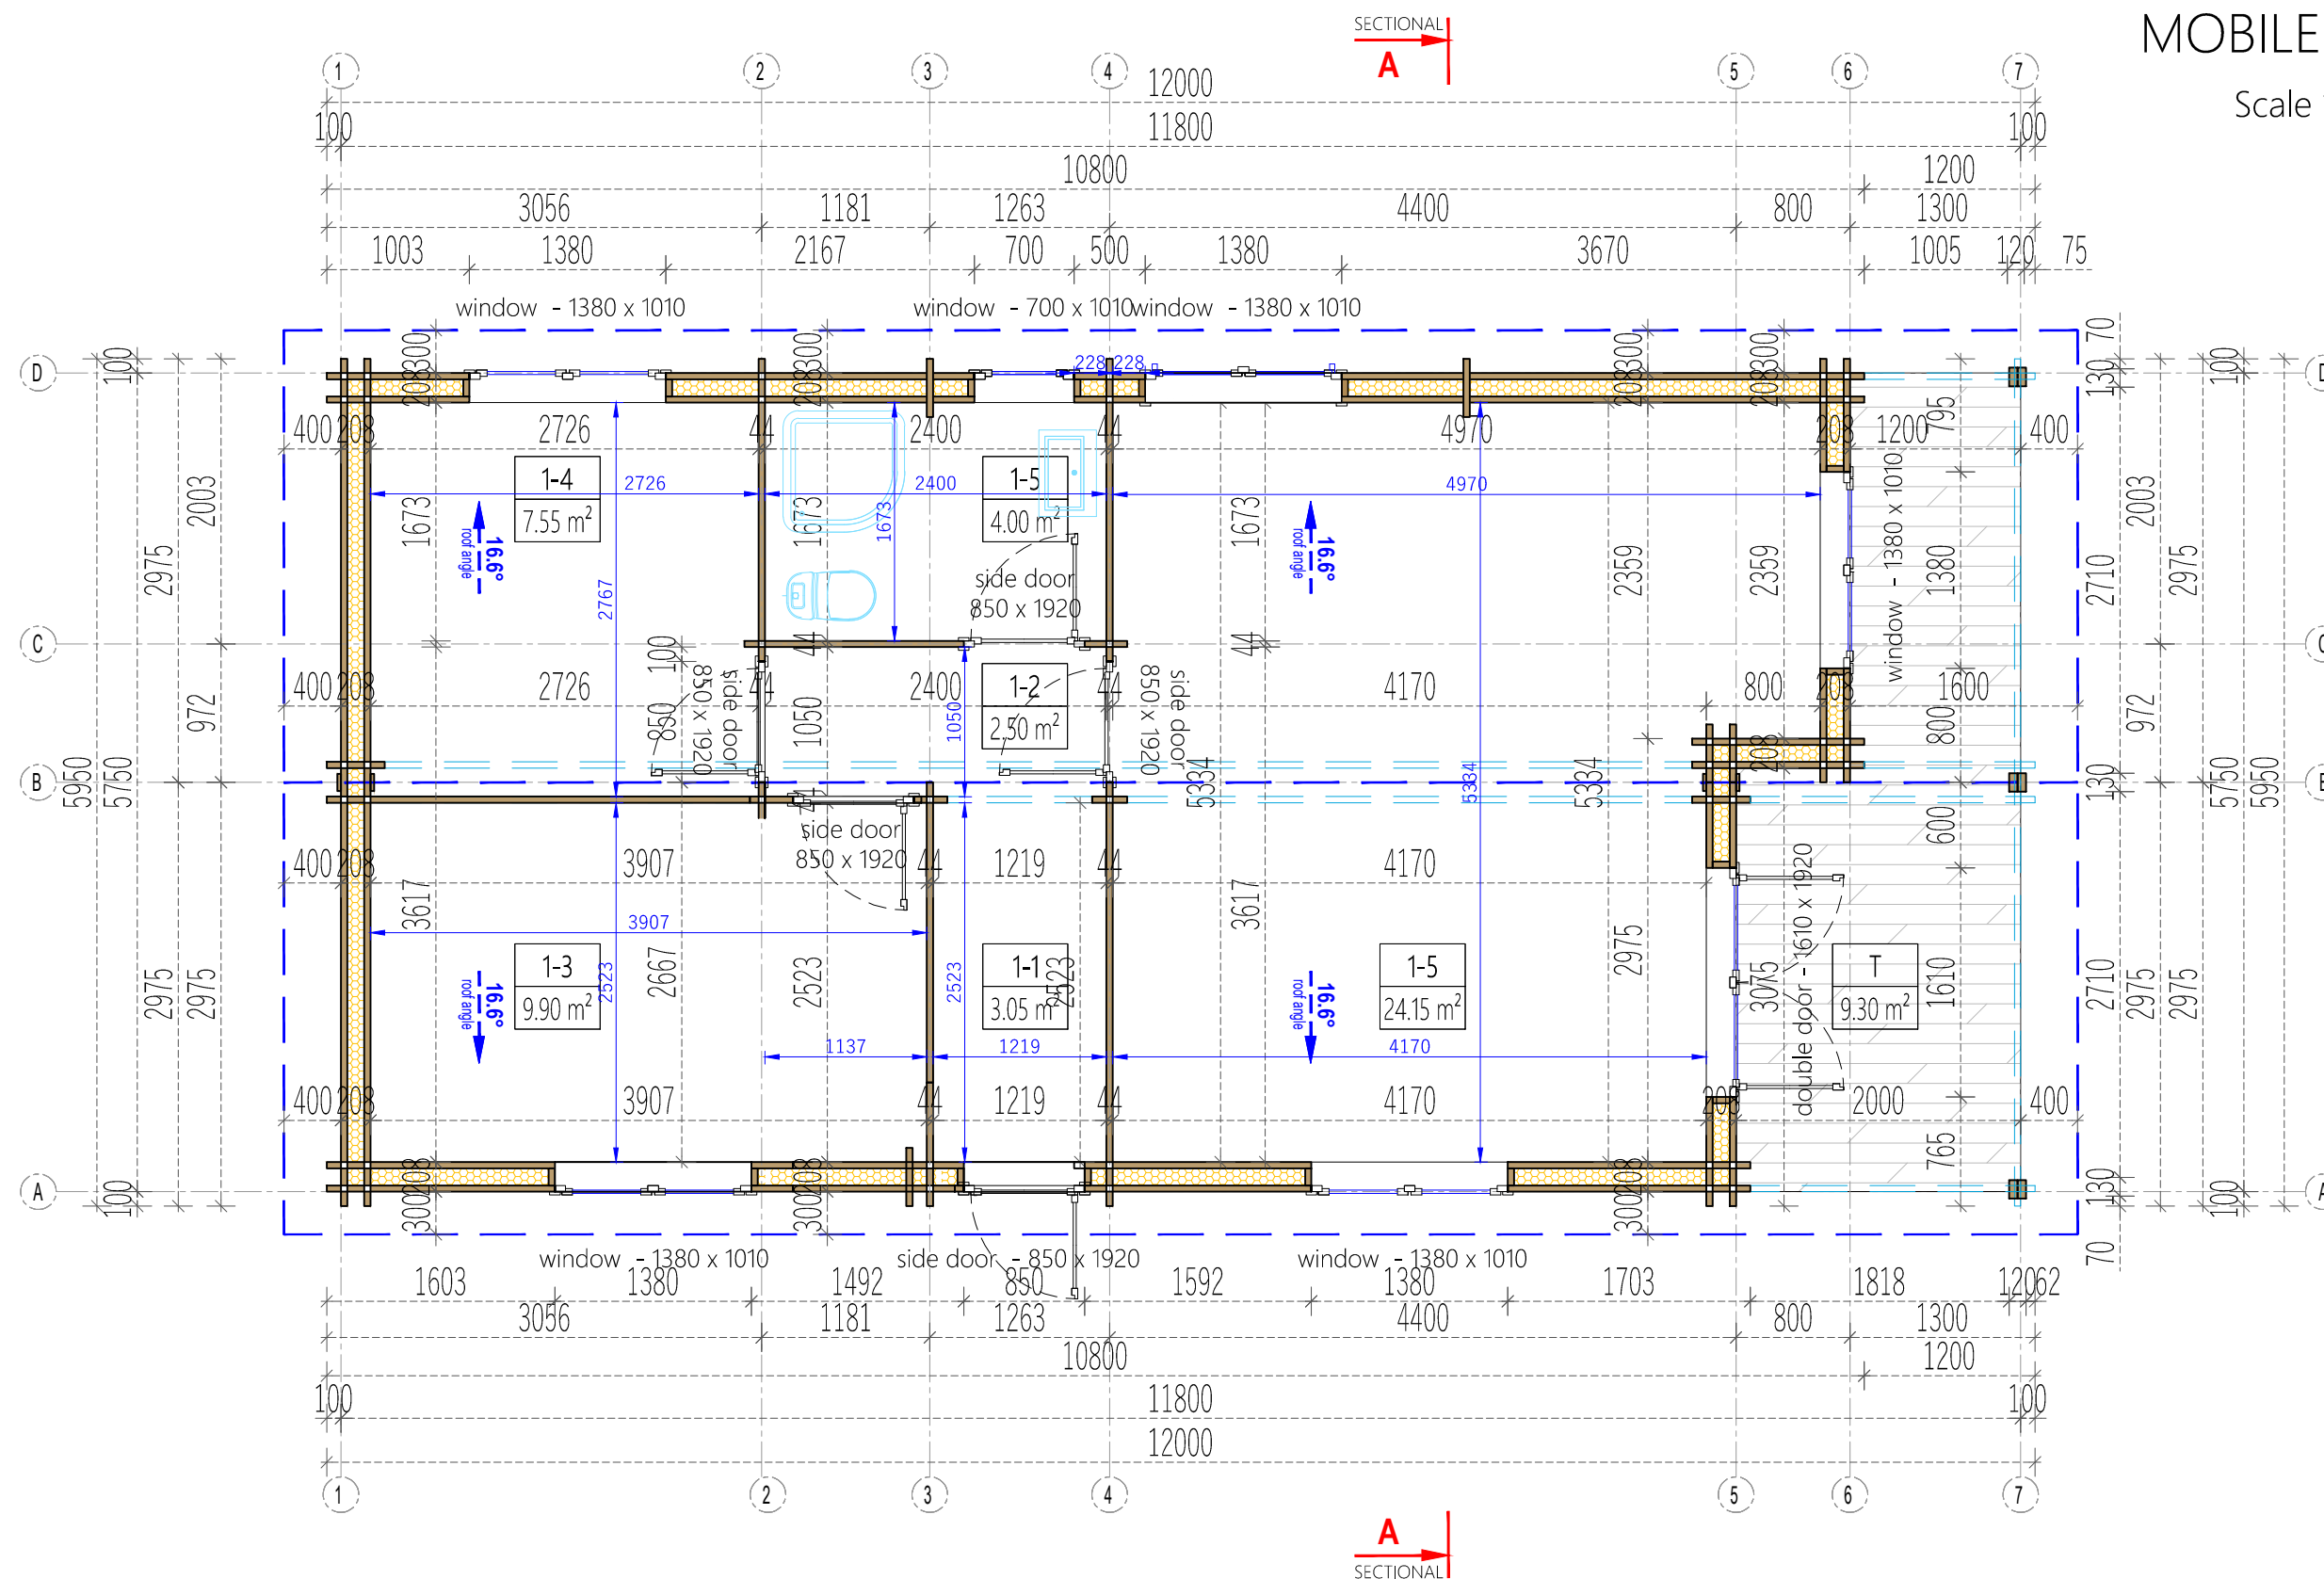

2019-05-30

L\_44493

PLAN

Interior area

51.15 m<sup>2</sup>

Built-up area

67.85 m<sup>2</sup>

Roof angle

14.0 °

Roof area

86.00 m<sup>2</sup>

Wall thickness

44+120+44

L.P.

Paper size / scale

A3 / M1:50

Built height

min

2365


max


3055

▲

910


1 cm - 0.50 meter

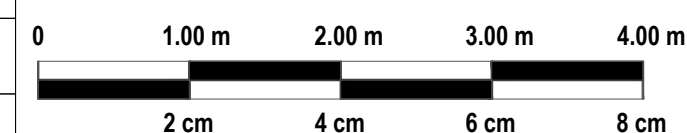

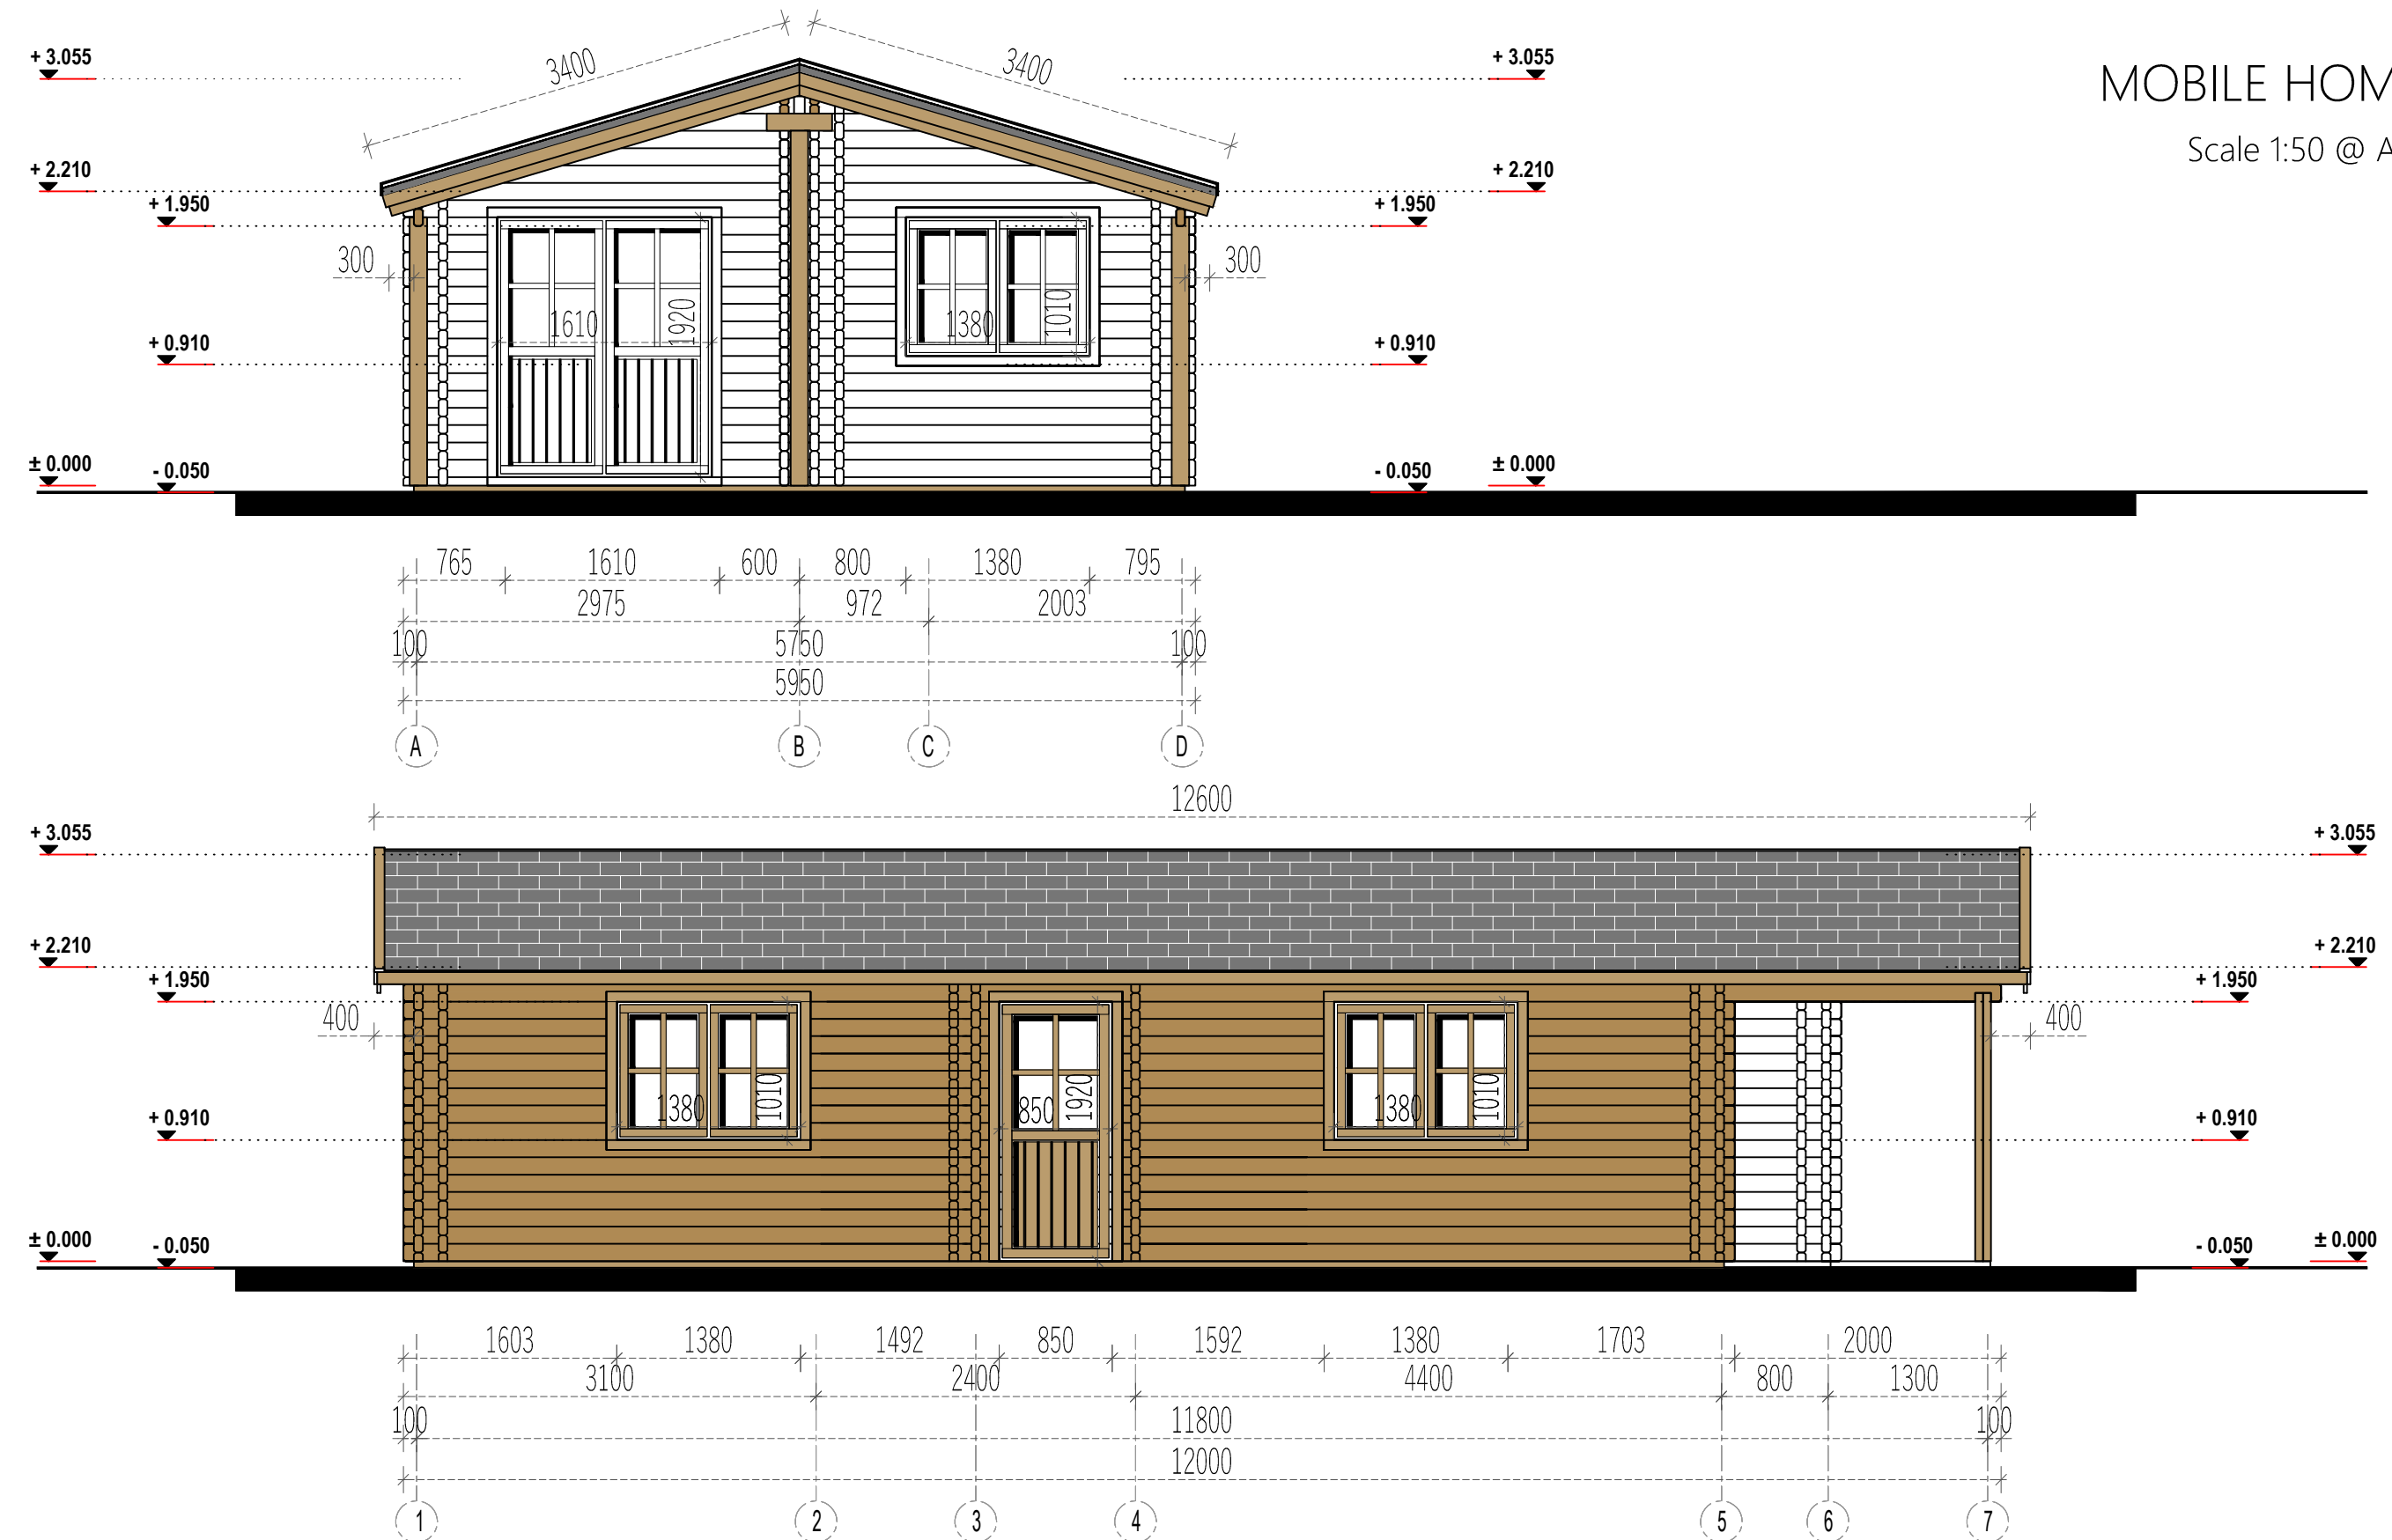



|                  |               |                      |                |           |      |   |            |
|------------------|---------------|----------------------|----------------|-----------|------|---|------------|
| 2019-05-28       | Interior area | 51.15 m <sup>2</sup> | Wall thickness | 44+120+44 | L.P. | Paper size / scale                                                                                   | A3 / M1:50 |
| L_44493          | Built-up area | 67.85 m <sup>2</sup> | Built height   | min       | 2365 | <div>1 cm - 0.50 meter</div> <div>0 1.00 m 2.00 m 3.00 m 4.00 m</div> <div>2 cm 4 cm 6 cm 8 cm</div> |            |
|                  | Roof angle    | 14.0 °               |                | max       | 3055 |   |            |
|                  | Roof area     | 86.00 m <sup>2</sup> |                | ▲         | 910  |   |            |
| FACADE A-D / 1-7 |               |                      |                |           |      |   |            |

Scale 1:50 @ A3

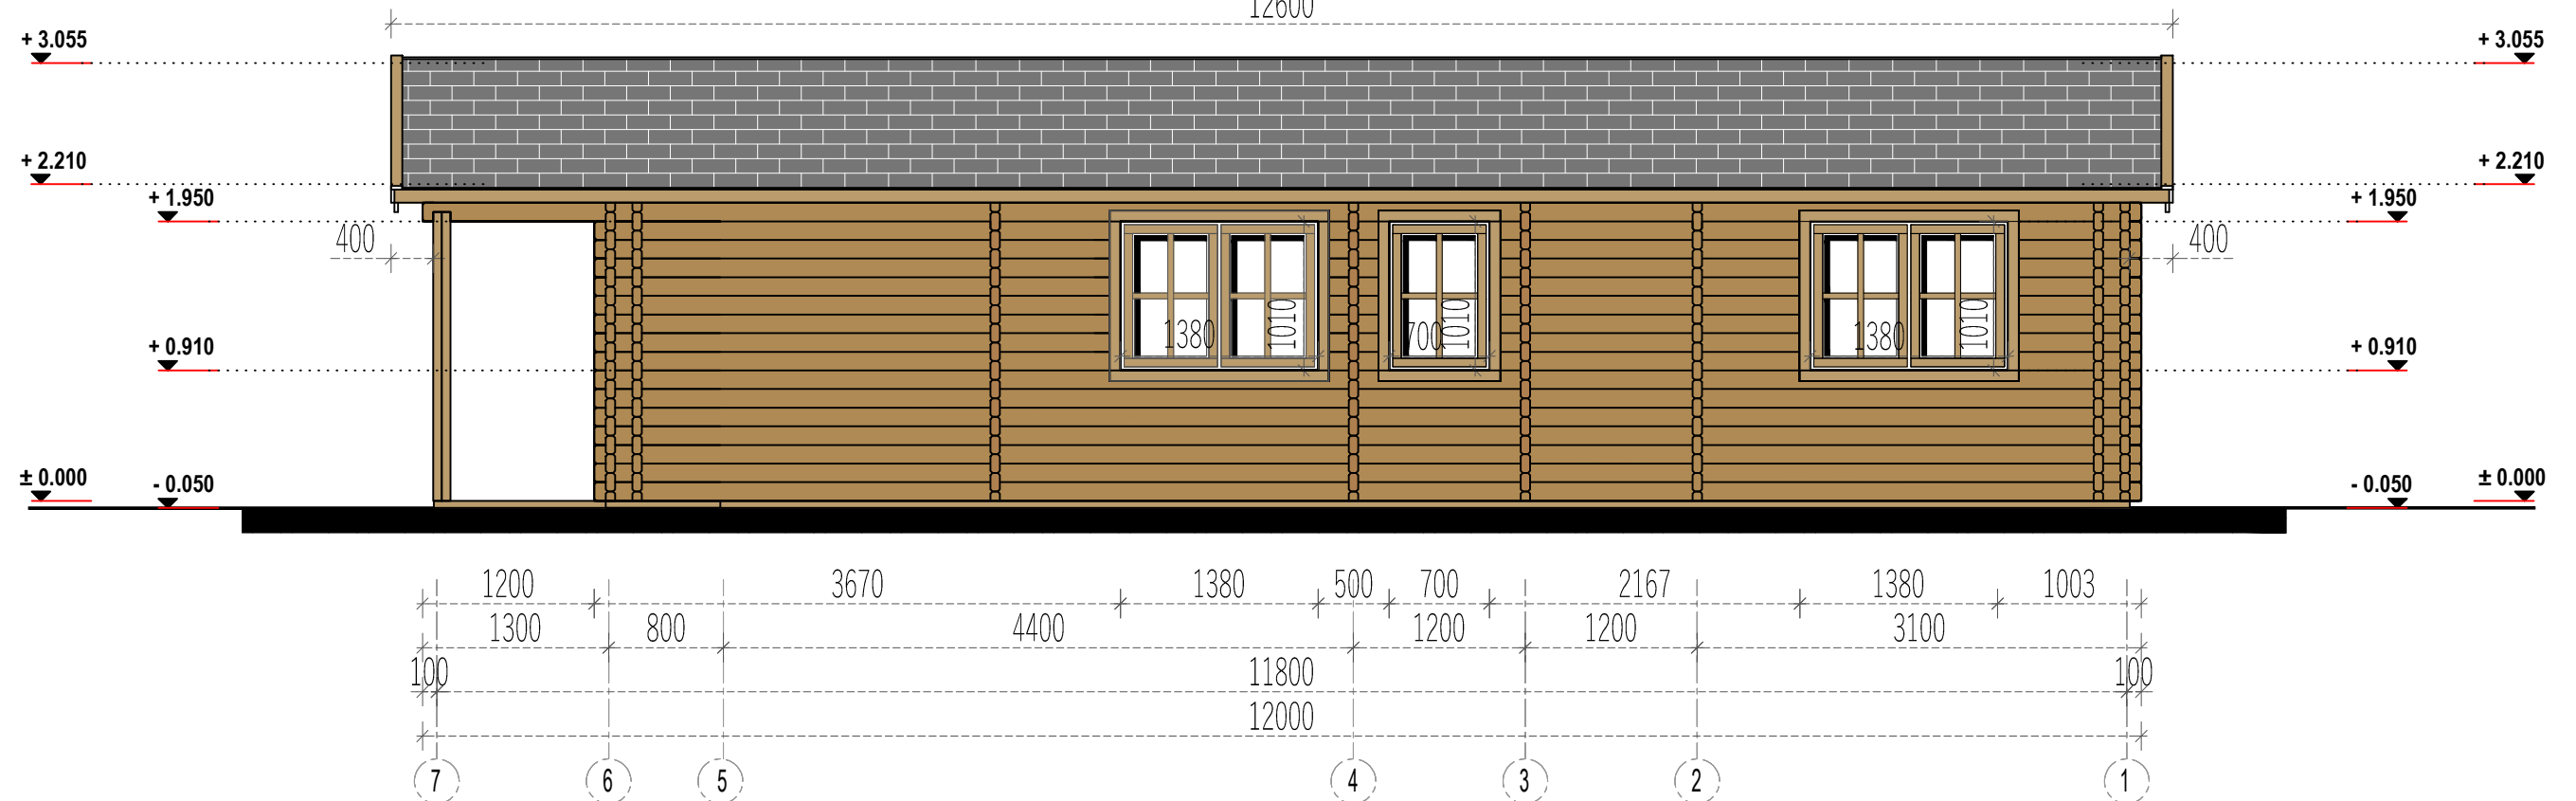


|                                                                                     |            |                  |           |                |          |           |   |                    |            |
|-------------------------------------------------------------------------------------|------------|------------------|-----------|----------------|----------|-----------|---|--------------------|------------|
|  | 2019-05-30 | Interior area    | 51.15 m²  | Wall thickness |          | 44+120+44 | L.P.   | Paper size / scale | A3 / M1:50 |
|                                                                                     | L_44493    | Built-up area    | 67.85 m²  | Built height   | min      | 2365      | <div>1 cm - 0.50 meter</div> <div><div><div></div><div></div><div></div><div></div></div><div>01.00 m2.00 m3.00 m4.00 m</div><div>2 cm4 cm6 cm8 cm</div></div> |                    |            |
|                                                                                     |            | Roof angle       | 14.0 °    |                | max      | 3055      |   |                    |            |
|                                                                                     |            | FACADE D-A / 7-1 | Roof area |                | 86.00 m² | ▲         |   |                    |            |

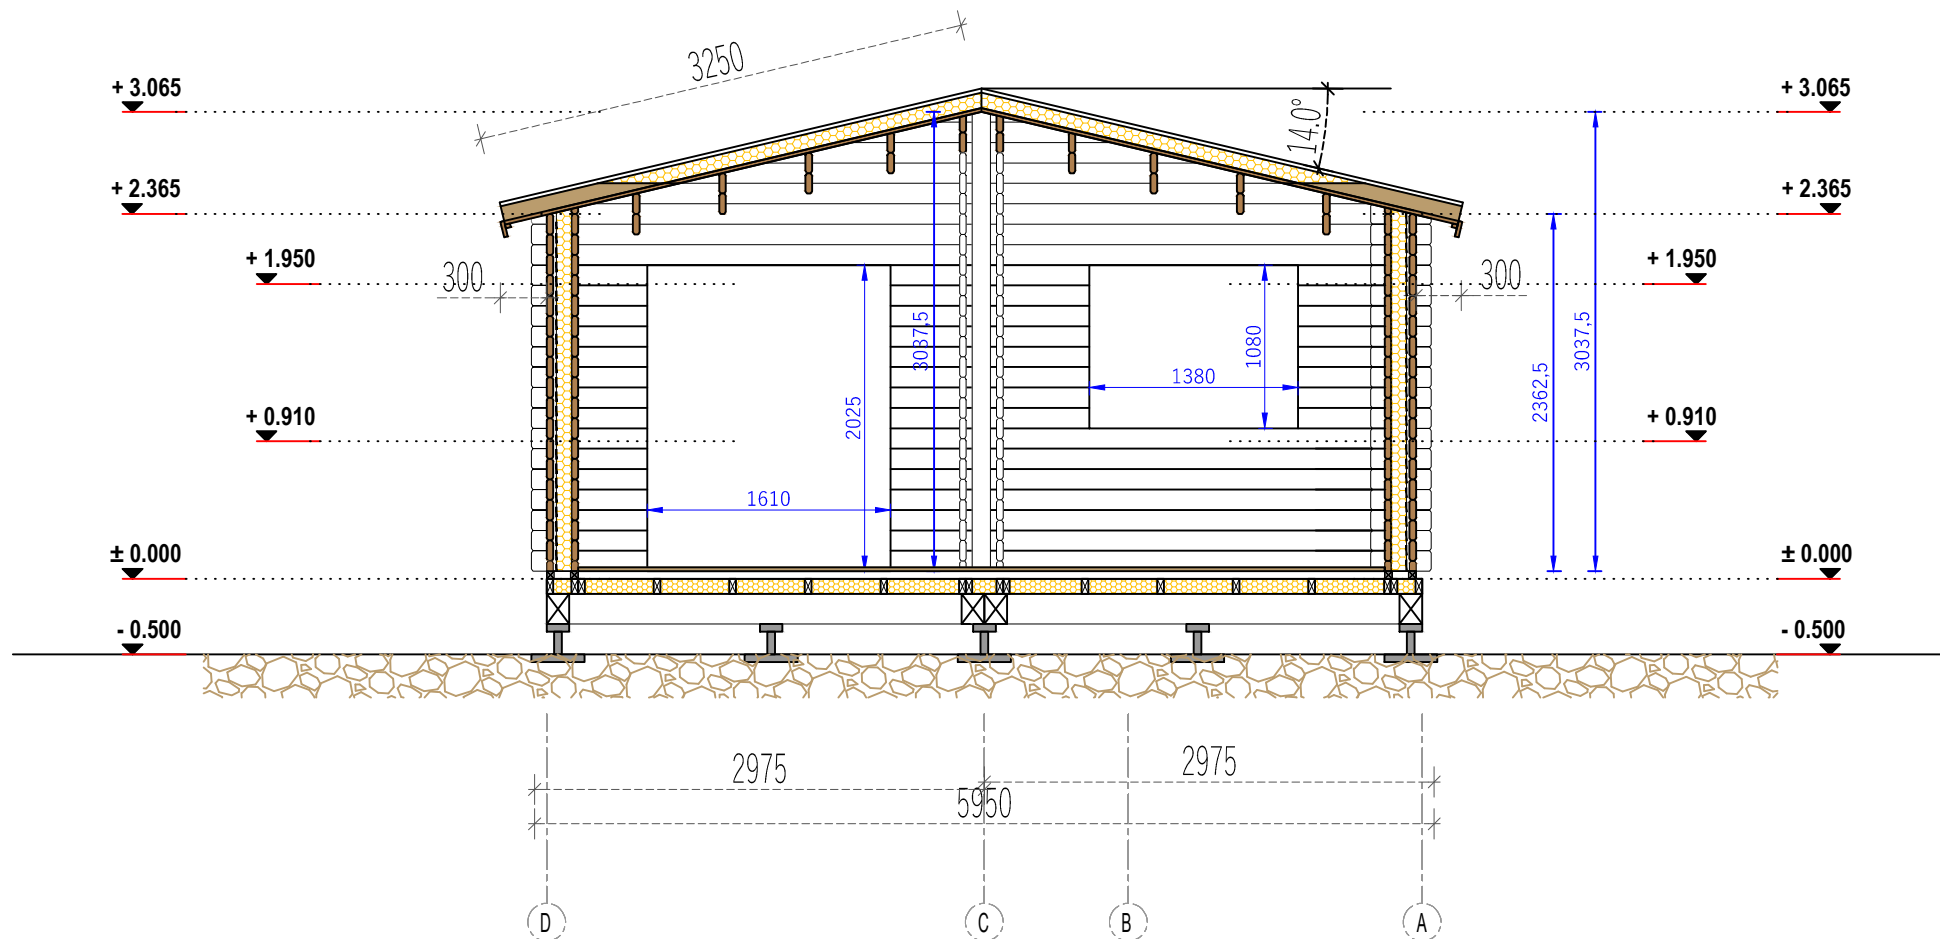
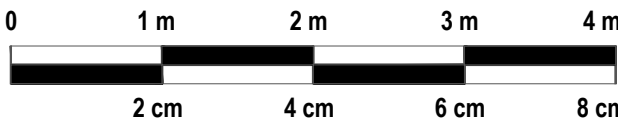
|                                                                                     |               |               |                      |                |           |      |                                                                                       |           |
|-------------------------------------------------------------------------------------|---------------|---------------|----------------------|----------------|-----------|------|---------------------------------------------------------------------------------------|-----------|
|  | 2019-05-28    | Interior area | 51.15 m <sup>2</sup> | Wall thickness | 44+120+44 | L.P. | Paper size / scale                                                                    | A4 / 1:50 |
|                                                                                     | L_44493       | Built-up area | 67.85 m <sup>2</sup> | Built height   | min       | 2365 |  |           |
|                                                                                     |               | Roof angle    | 14.0 °               |                | max       | 3055 |                                                                                       |           |
|                                                                                     | SECTIONAL A-A | Roof area     | 86.00 m <sup>2</sup> |                | ▲         | 875  |                                                                                       |           |

SIDE A

SIDE B

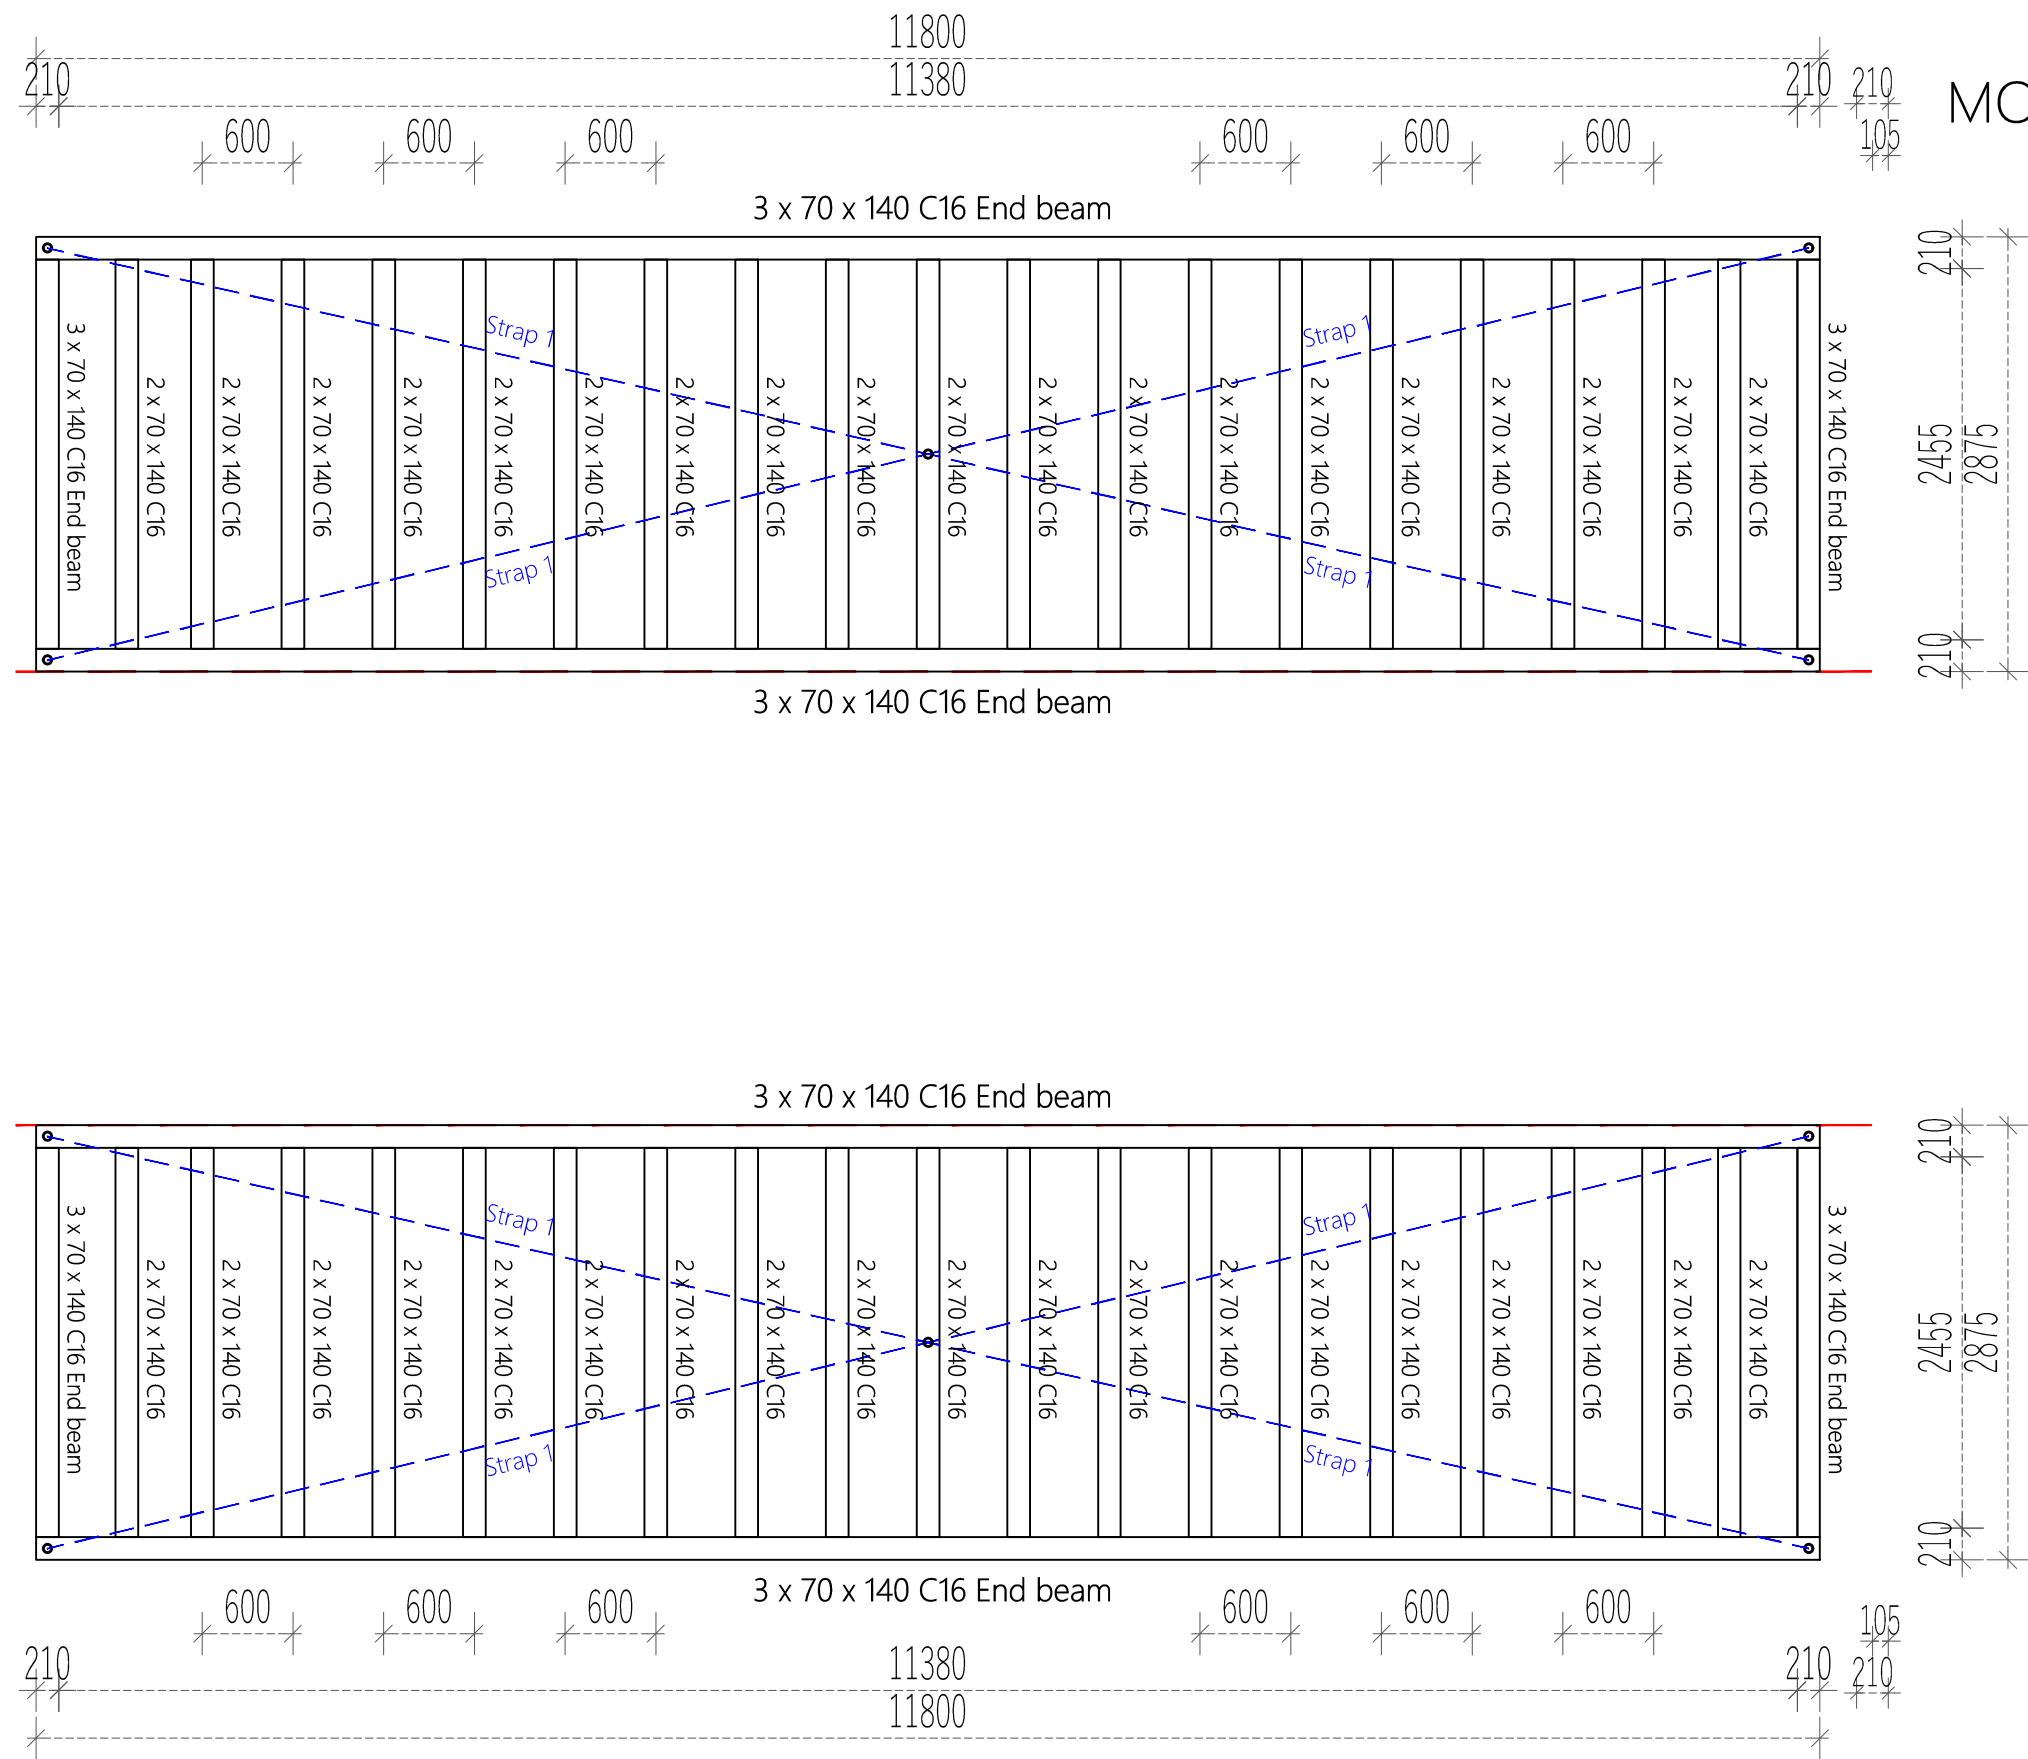


MOBILE HOME

Scale 1:50 @ A3

|  |             |               |          |                |     |           |      |                    |            |
|--|-------------|---------------|----------|----------------|-----|-----------|------|--------------------|------------|
|  | 2019-05-28  | Interior area | 51.15 m² | Wall thickness |     | 44+120+44 | L.P. | Paper size / scale | A3 / M1:50 |
|  | L_44493     | Built-up area | 67.85 m² | Built height   | min | 2365      |      |                    |            |
|  |             | Roof angle    | 14.0 °   |                | max | 3055      |      |                    |            |
|  | WOOD PALLET | Roof area     | 86.00 m² |                | ▲   | 910       |      |                    |            |

MOBILE HOME

Scale 1:50 @ A3

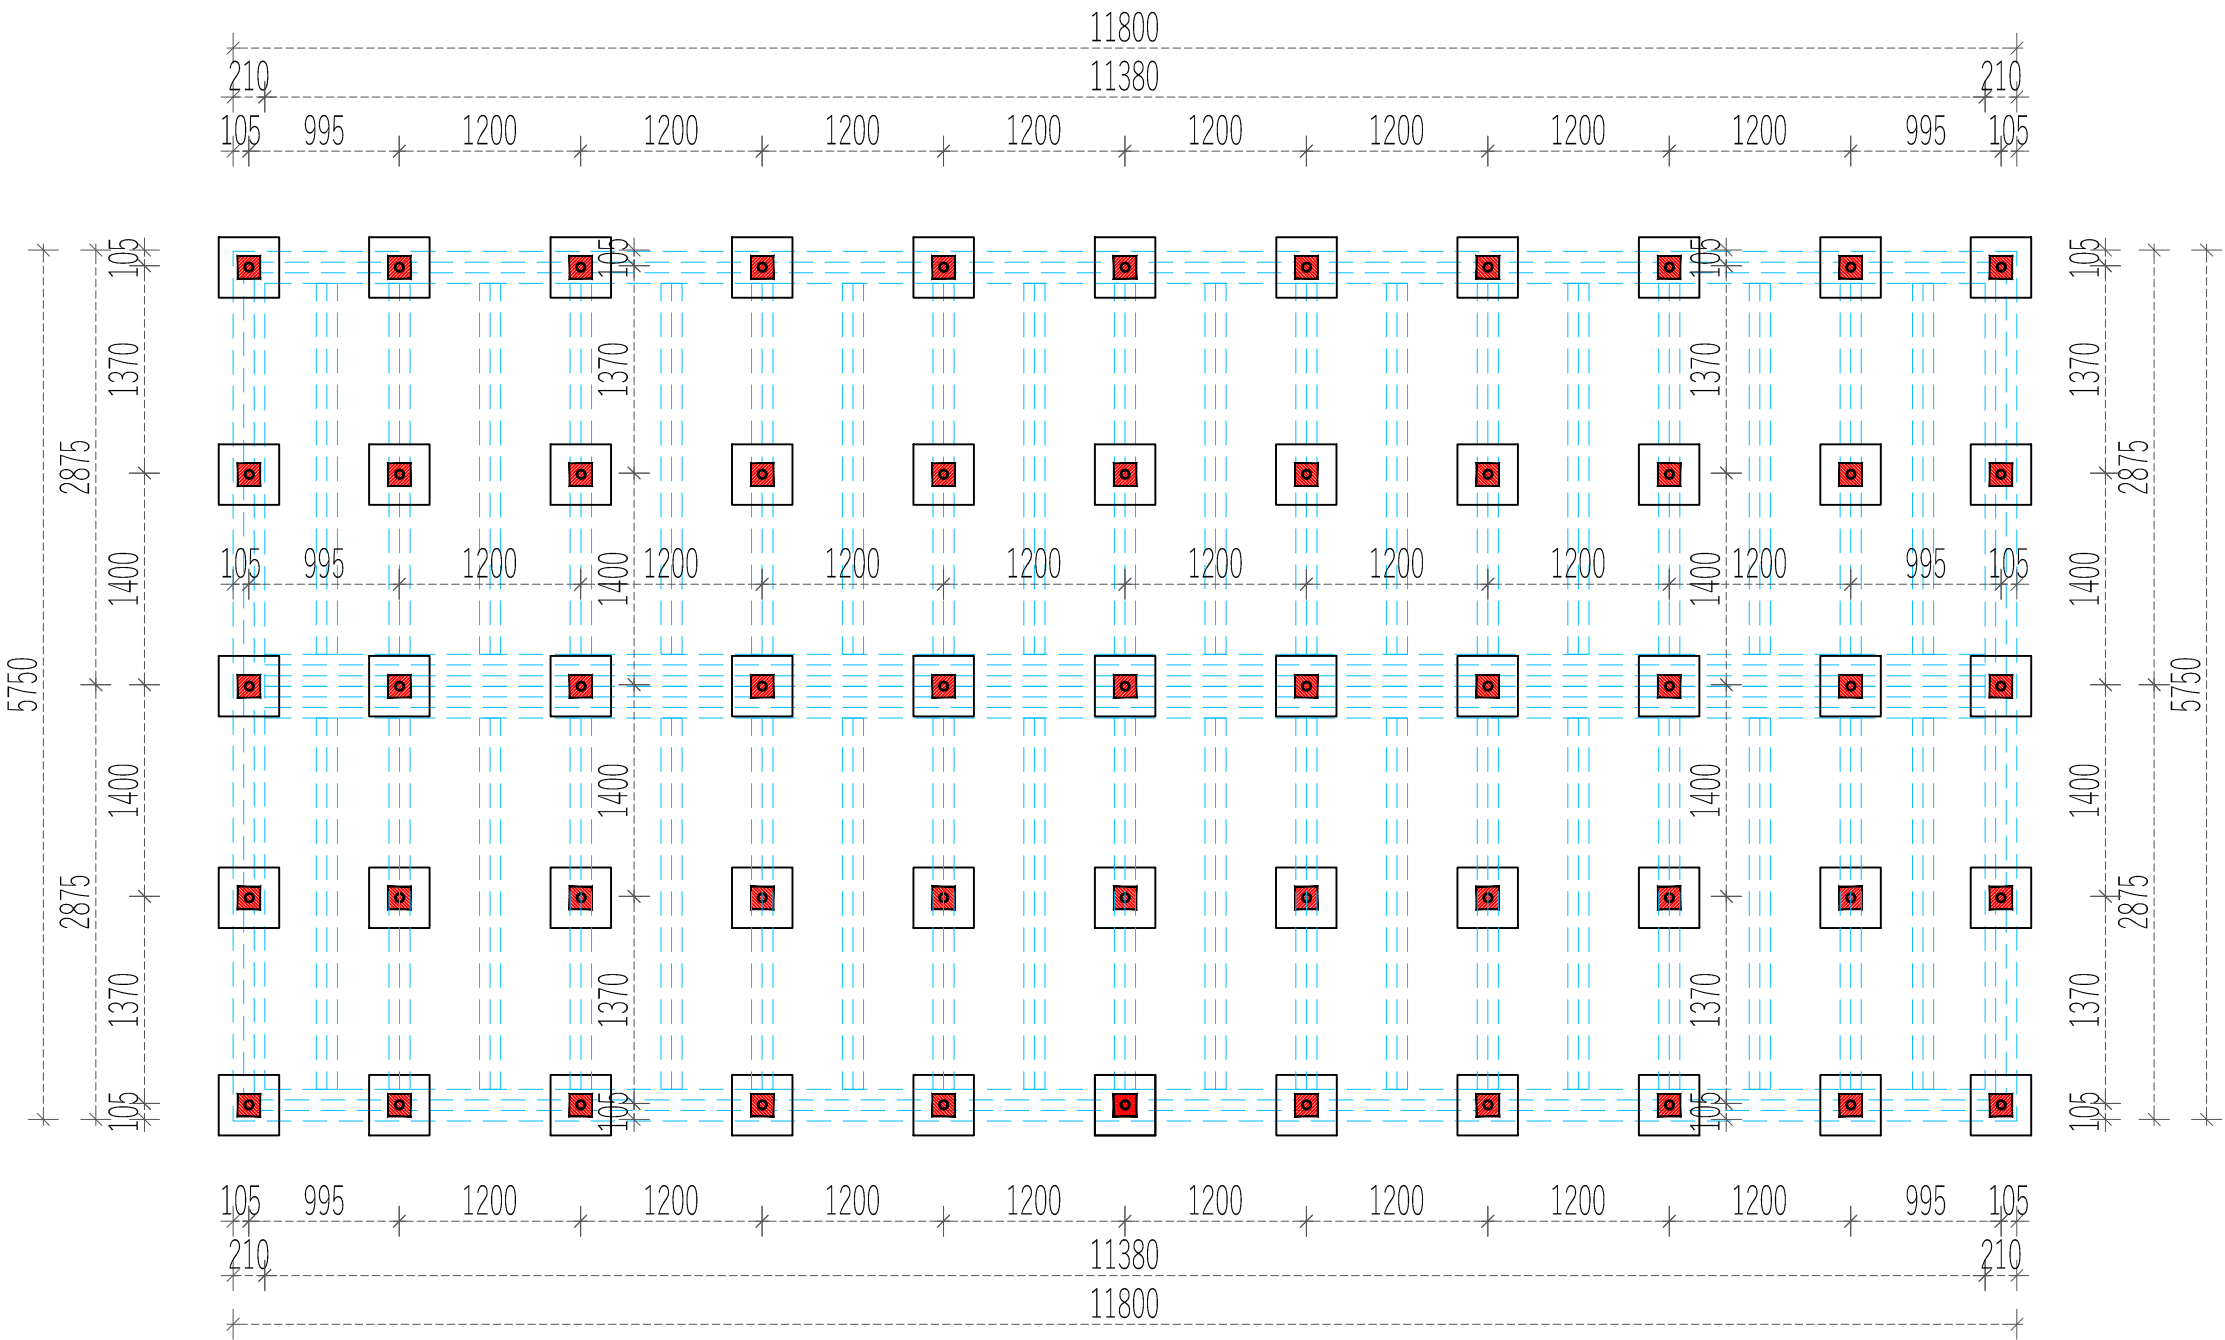

|  |                 |               |          |                |     |           |      |                    |            |
|--|-----------------|---------------|----------|----------------|-----|-----------|------|--------------------|------------|
|  | 2019-05-28      | Interior area | 51.15 m² | Wall thickness |     | 44+120+44 | L.P. | Paper size / scale | A3 / M1:50 |
|  | L_44493         | Built-up area | 67.85 m² | Built height   | min | 2365      |      |                    |            |
|  |                 | Roof angle    | 14.0 °   |                | max | 3055      |      |                    |            |
|  | CONCRETE BLOCKS | Roof area     | 86.00 m² |                | ▲   | 910       |      |                    |            |