


NOTES:

This drawing has been prepared for the purpose of Planning and/or Building Regulations approval only, and is not to be used for any other purpose.

All dimensions to be checked on site and any discrepancy notified to The Martin Ralph Group. Written dimensions are to be used in preference to scaled dimensions.

This drawing is the property of The Martin Ralph Group and must not be reproduced, in part or whole, or deviated from, without their permission.

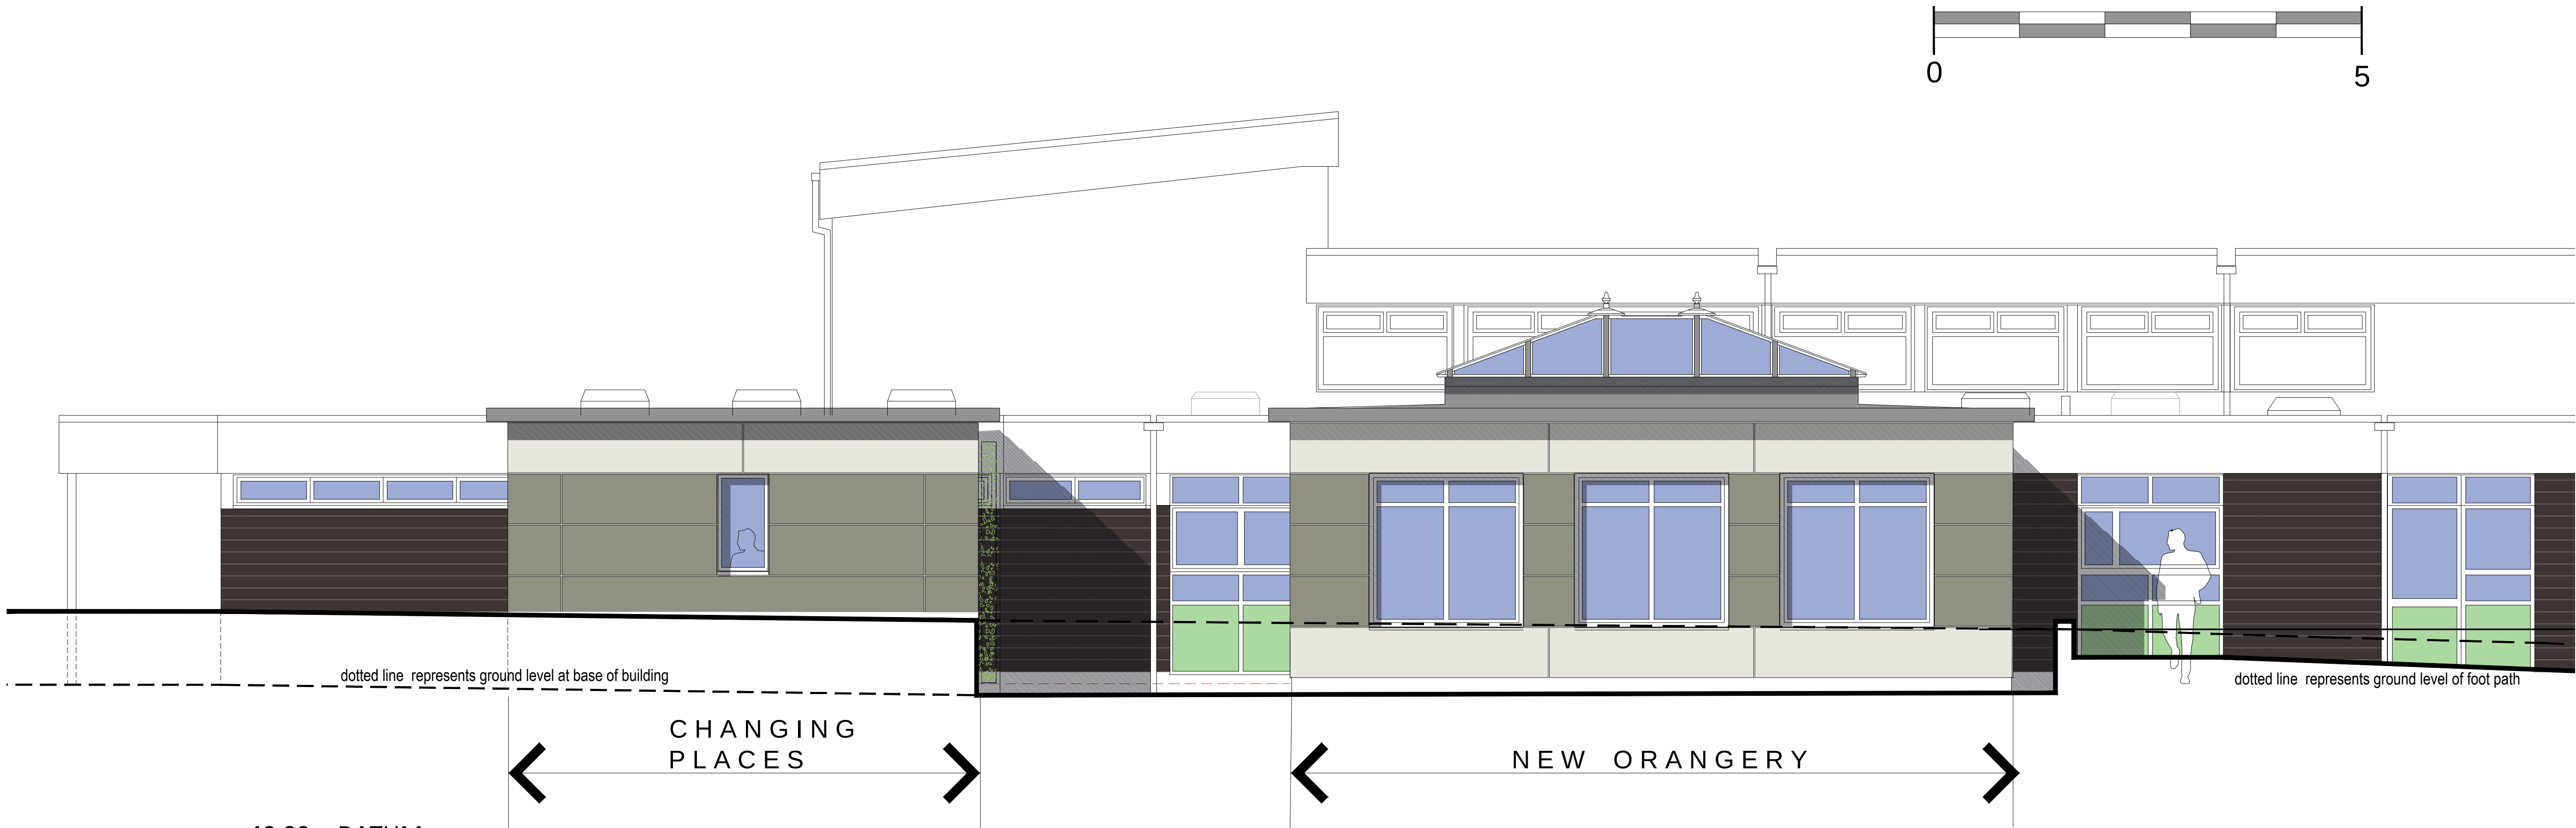

ELEVATIONS TREATMENT



EXAMPLE OF TRESPA AND ETERNIT CLADDING PANELS

Proposed elevation treatment
New Orangery and Changing Places extensions to be of equivalent height to the existing building.

Flat roof to be insulated fibreglass in grey.
Large lantern roof on Orangery to be grey aluminium frame.

Cladding panels to be fibrous cement boards on insulated solid blockwork - such as Trespa or Eternit.

Suggested two tone cladding with pale top and bottom with a darker tone in the middle to complement the brown timber boards on the existing building. Exact choice of colours and texture of panels to be agreed.

Side wall to Changing Places to a Living Wall (green wall) with appropriate selection of plants to suit that location.

AMENDMENTS	DATE
C	UPDATED PLANNING 10.08.18
B	PLANNING APPLICATION 18.06.18
A	colour options changed 11.06.18

CLIENT
WATERLOOVILLE AREA
COMMUNITY ASSOCIATION CIO

PROJECT
ALTERATIONS & EXTENSIONS
TO WACA CIO BUILDING
10 Maurepas Way, Waterloo
Hampshire PO7 7AY

DRAWING TITLE
BUILDING ELEVATIONS
CLADDING OPTIONS

DATE
APRIL 2018

SCALE
1:50 @ A1 1:100 @ A3

DRAWING No. 17A_035 014	REVISION C
-----------------------------------	----------------------

MARTIN RALPH
ARCHITECTS
RIBA  CHARTERED ARCHITECTS
SURVEYORS & ENGINEERS
Chartered Practice
Part of THE MARTIN RALPH GROUP

11 Dragoon House
Hussar Court
Brambles Business Park
Portsmouth
Hampshire
PO7 7SF
www.martinralph.co.uk
info@martinralph.co.uk
T. 023 9225 7711
F. 023 9225 7712

WACA CIO WATERLOOVILLE