
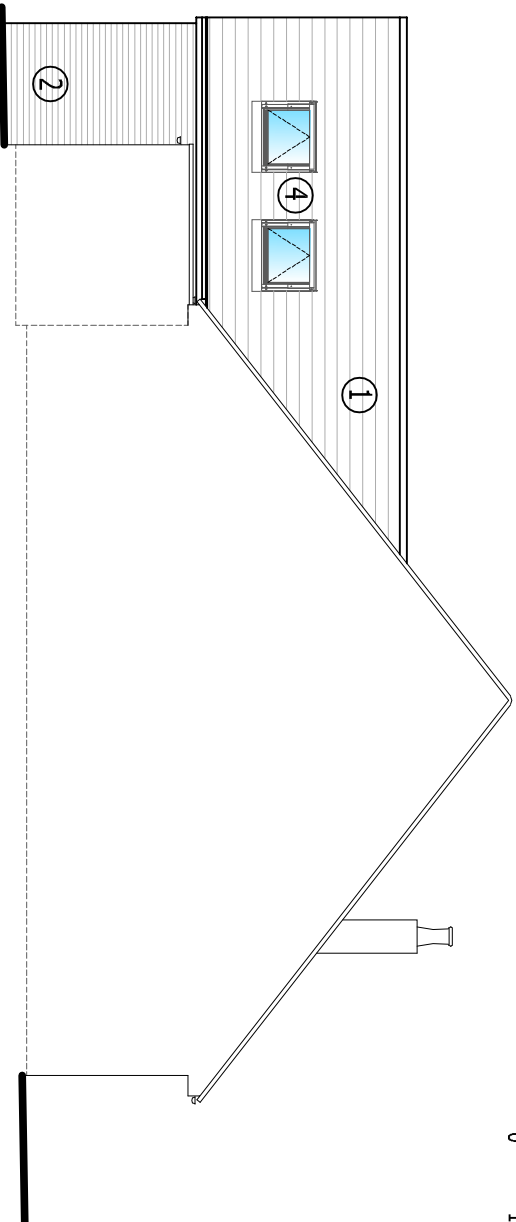


This drawing is the copyright of H.J.CONCEPTS LTD and may not be copied, altered or reproduced in any way without their written authority. © H.J.Concepts Limited 2019


Do not scale this drawing. Use written dimensions only. All dimensions shall be checked on site prior to commencement of work.

IF IN DOUBT ASK
DO NOT SCALE: This note may be omitted for **PLANNING PURPOSES ONLY**. Original documents only may be relied upon. Inaccuracies may occur due to printing, scanning and other forms of copying.


This drawing has been produced for **Mr & Mrs S Pack** for the works at **49 The Thicket, Widley, PO7 5JL** and is submitted as part of a Householder application and is not intended for use by any other person or for any other purpose.

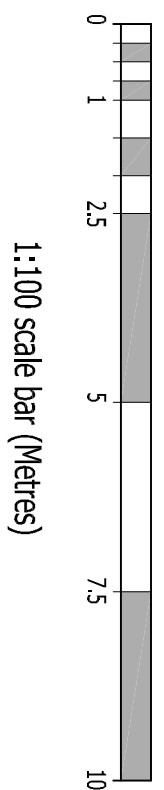


Proposed Side Elevation
(Party Wall)

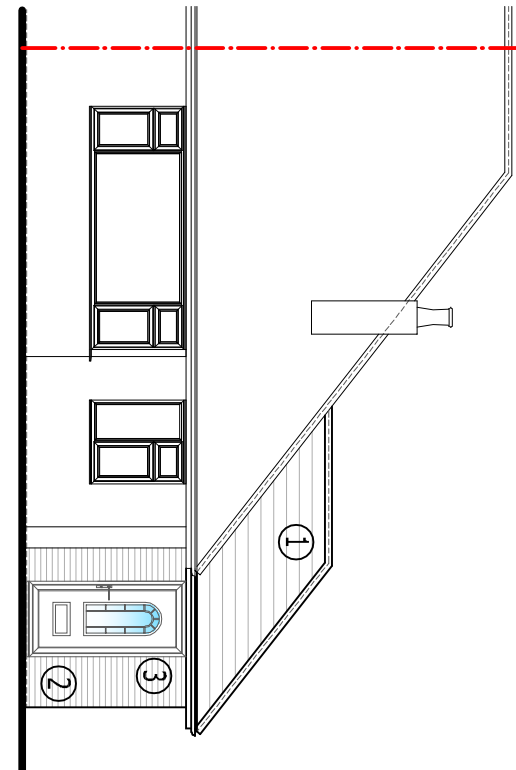


Proposed Front Elevation

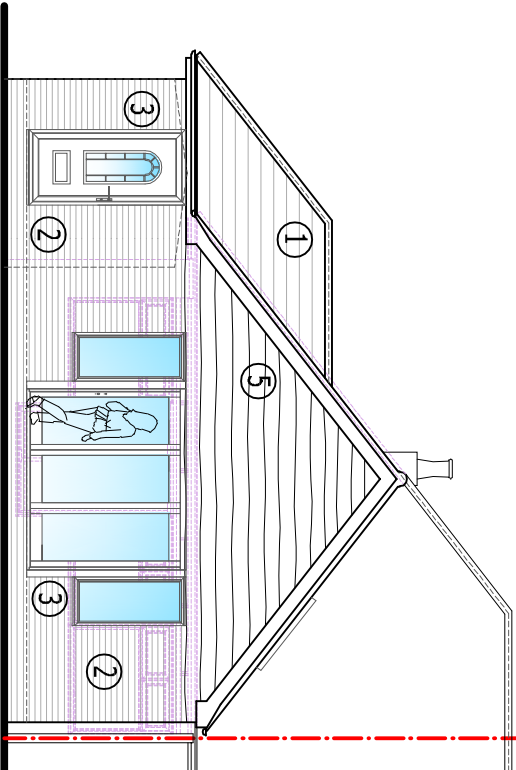


Proposed Rear Elevation

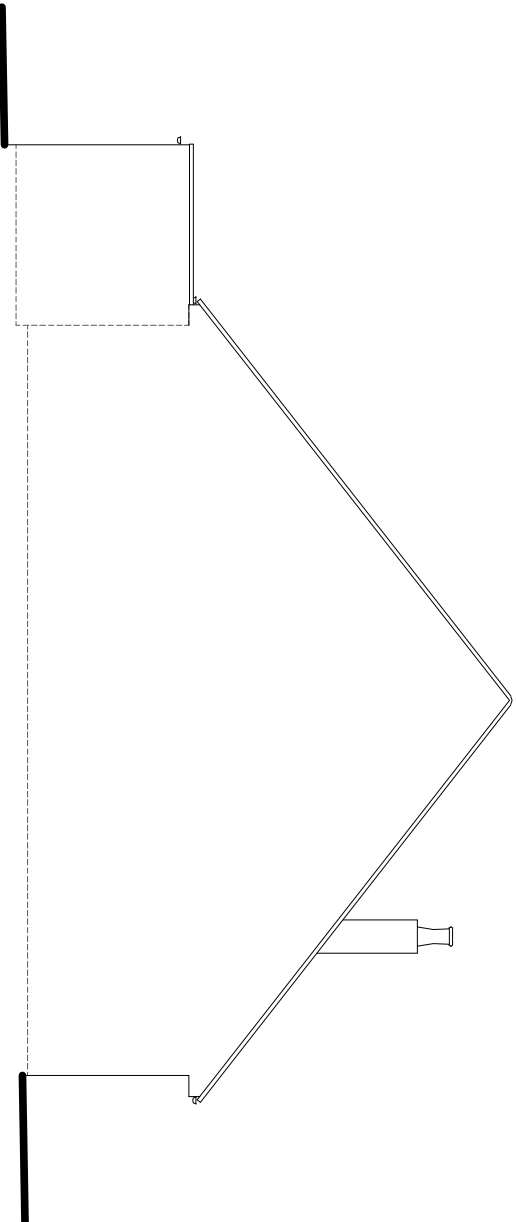


Existing Side Elevation
(Party Wall)

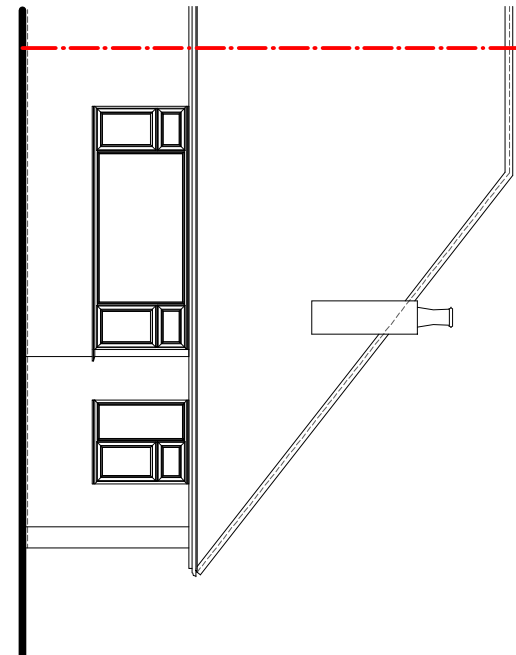


Existing Front Elevation

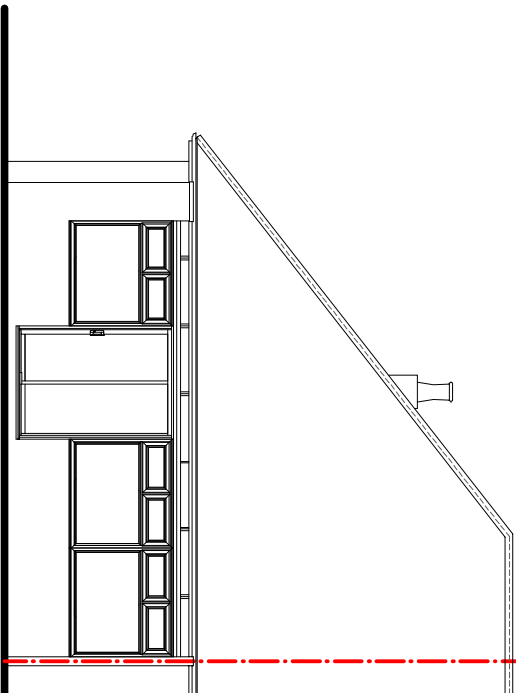



Existing Rear Elevation

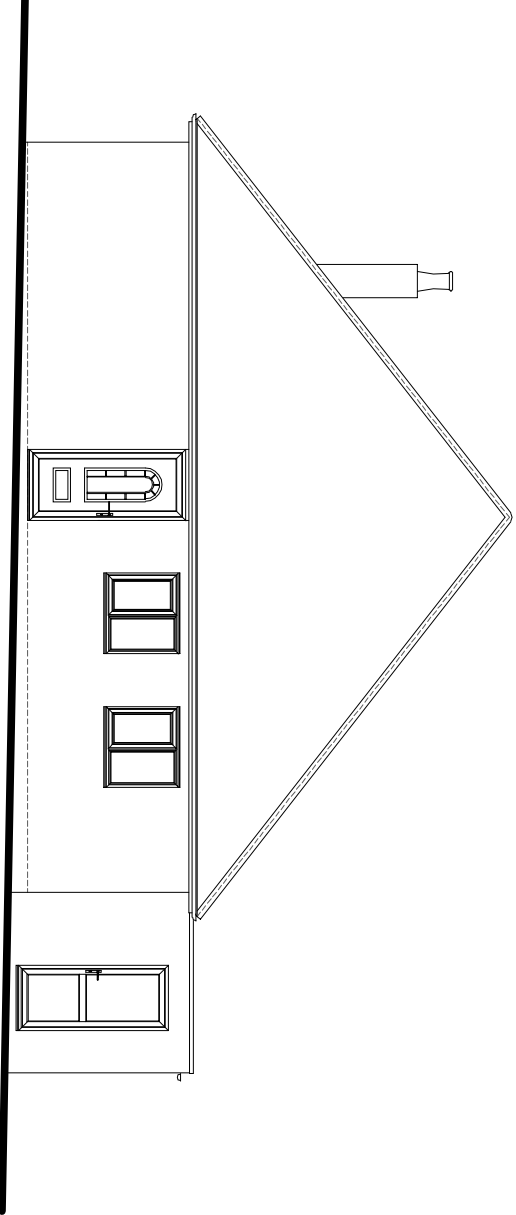


Existing Side Elevation

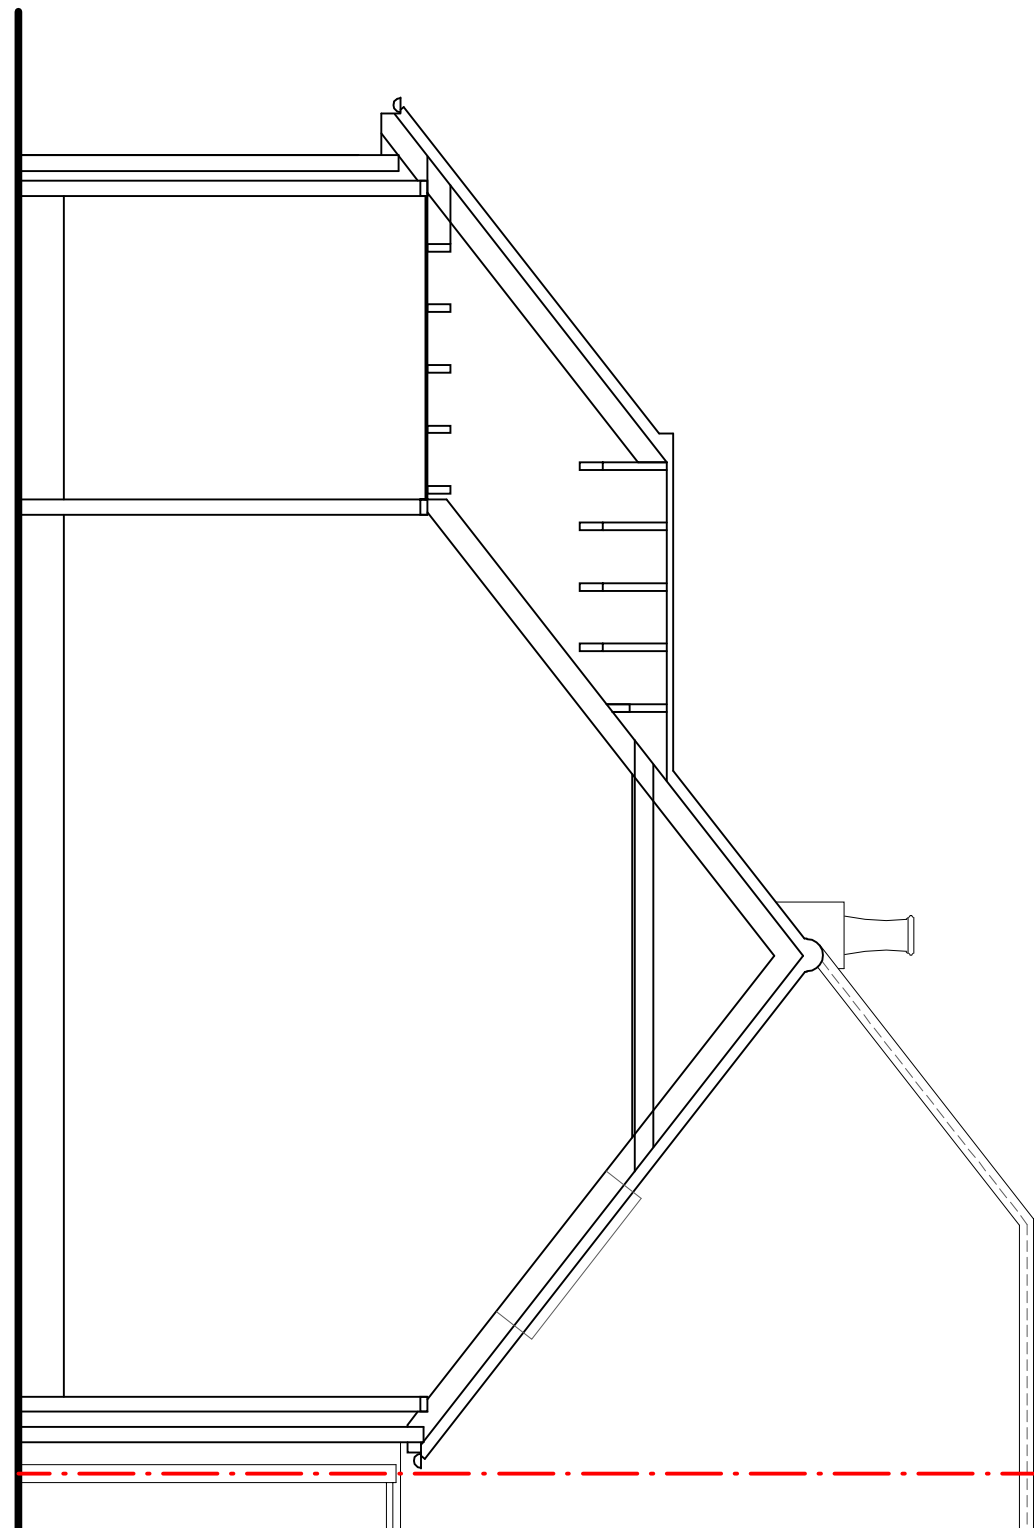


Section

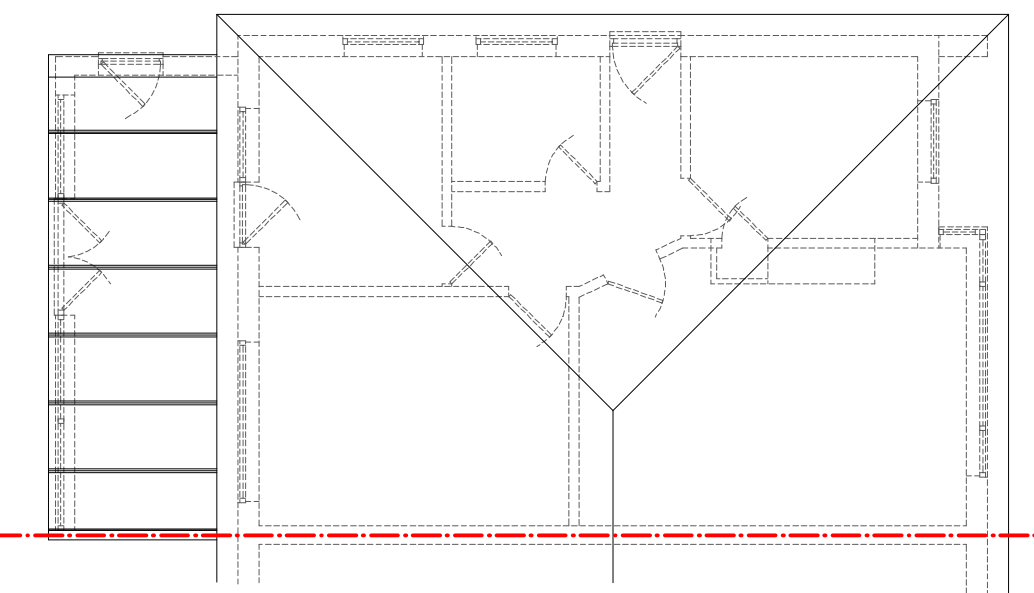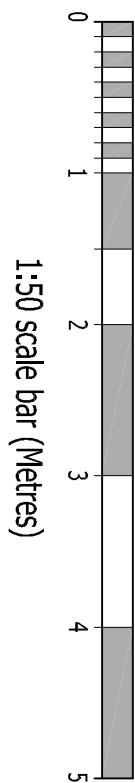


Existing Roof Plan

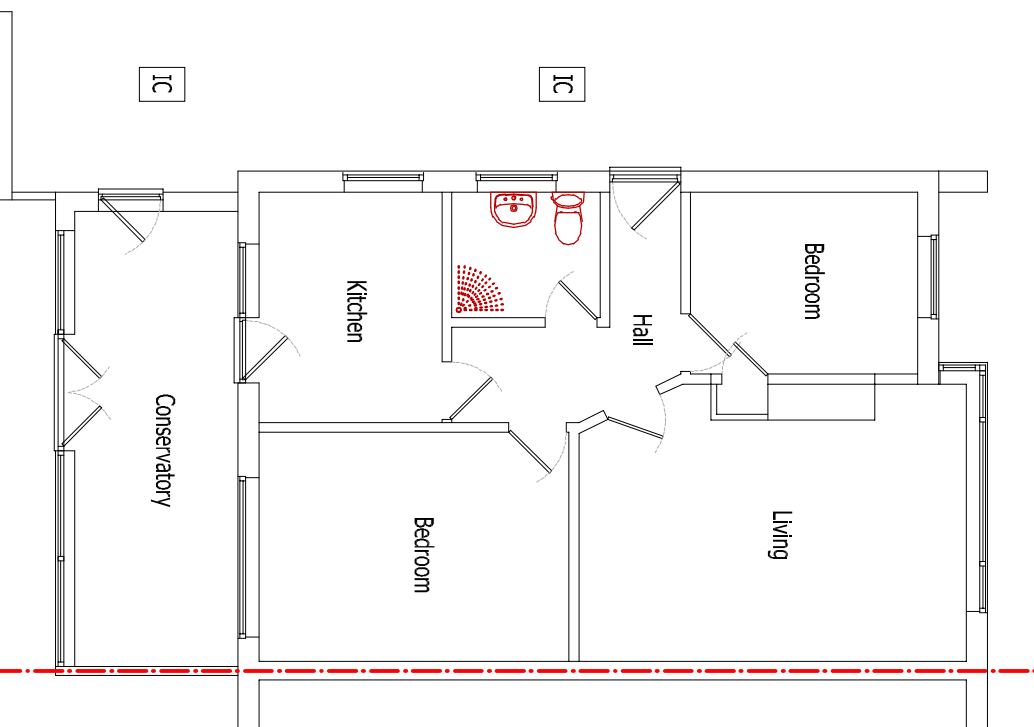


Existing Ground Floor Plan

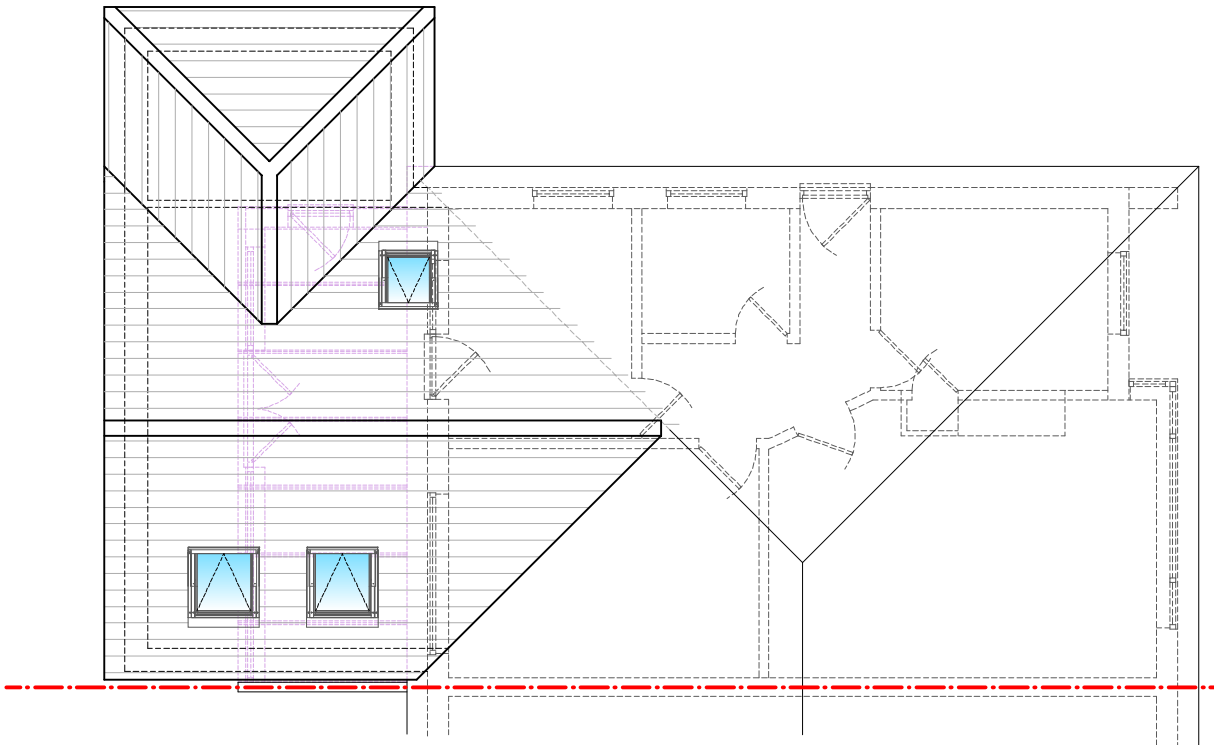



Proposed Roof Plan

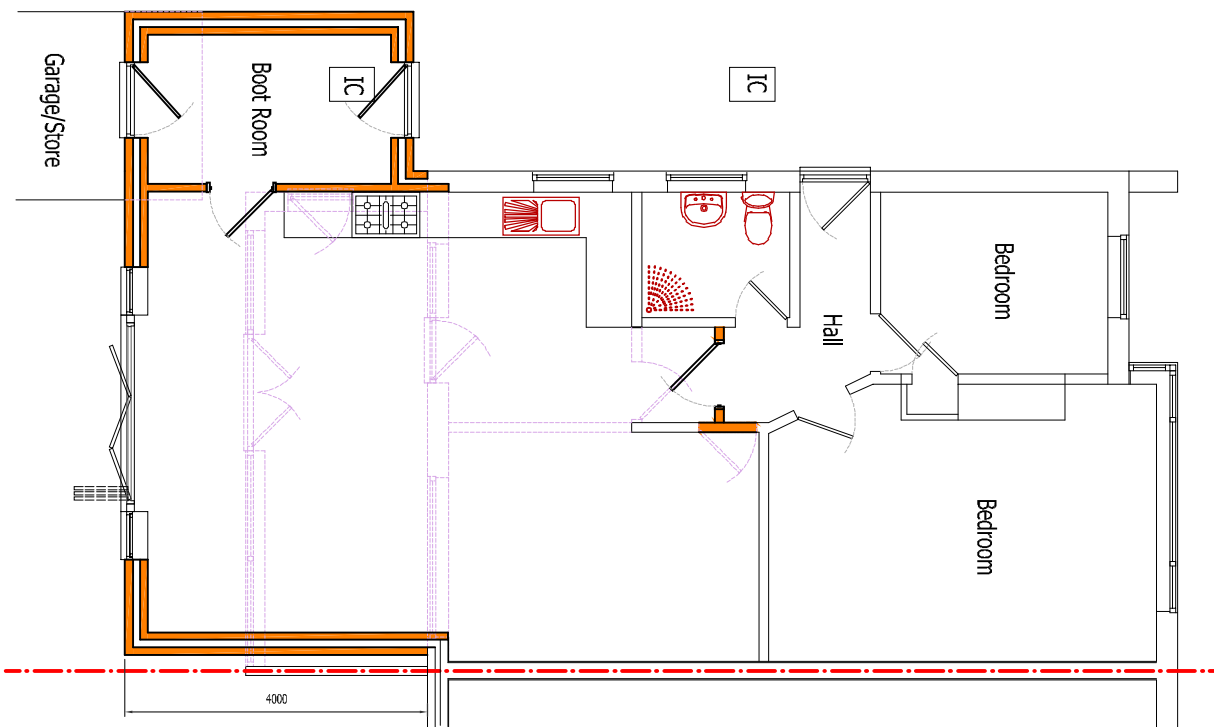


Proposed Ground Floor Plan

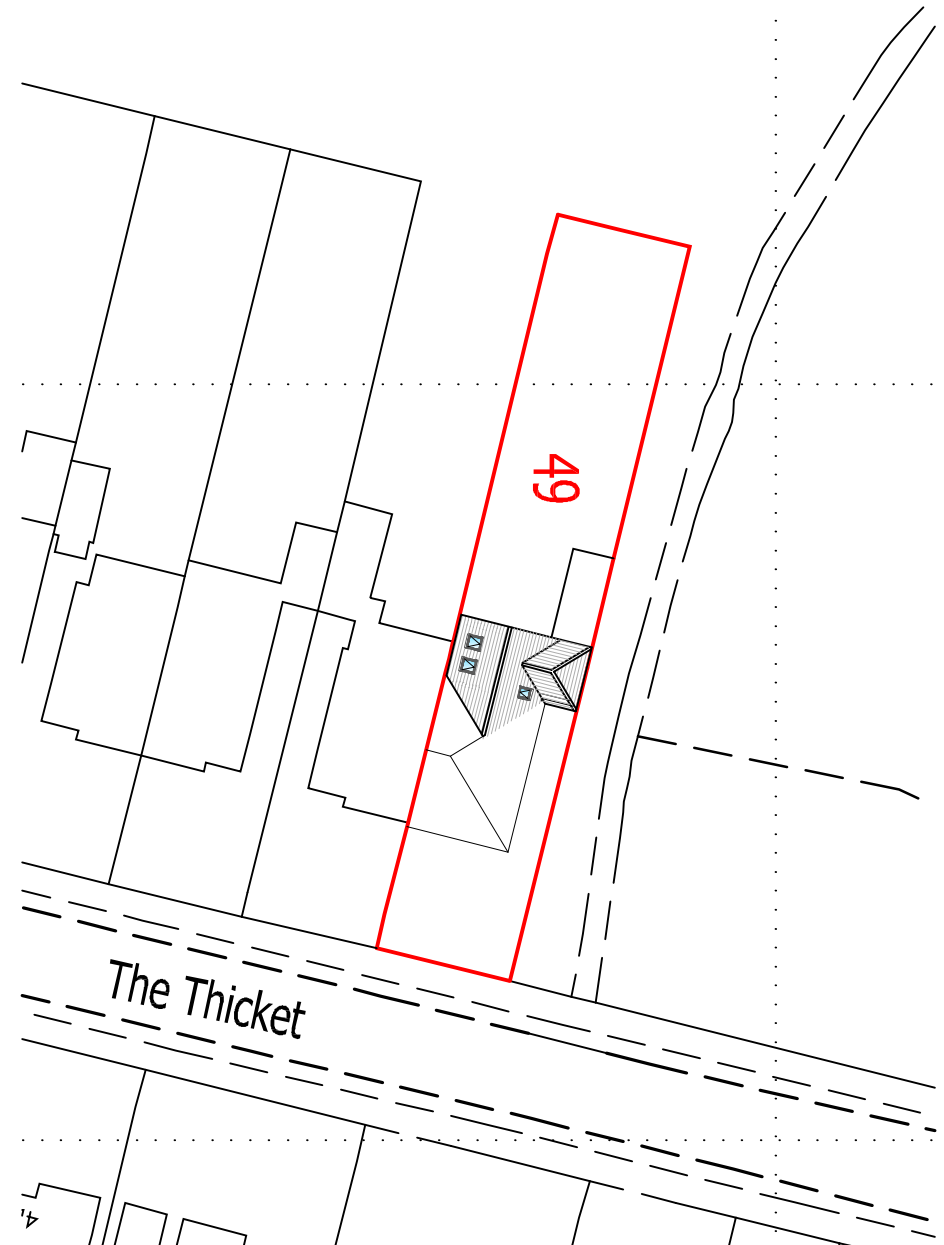

Block Plan 1:500

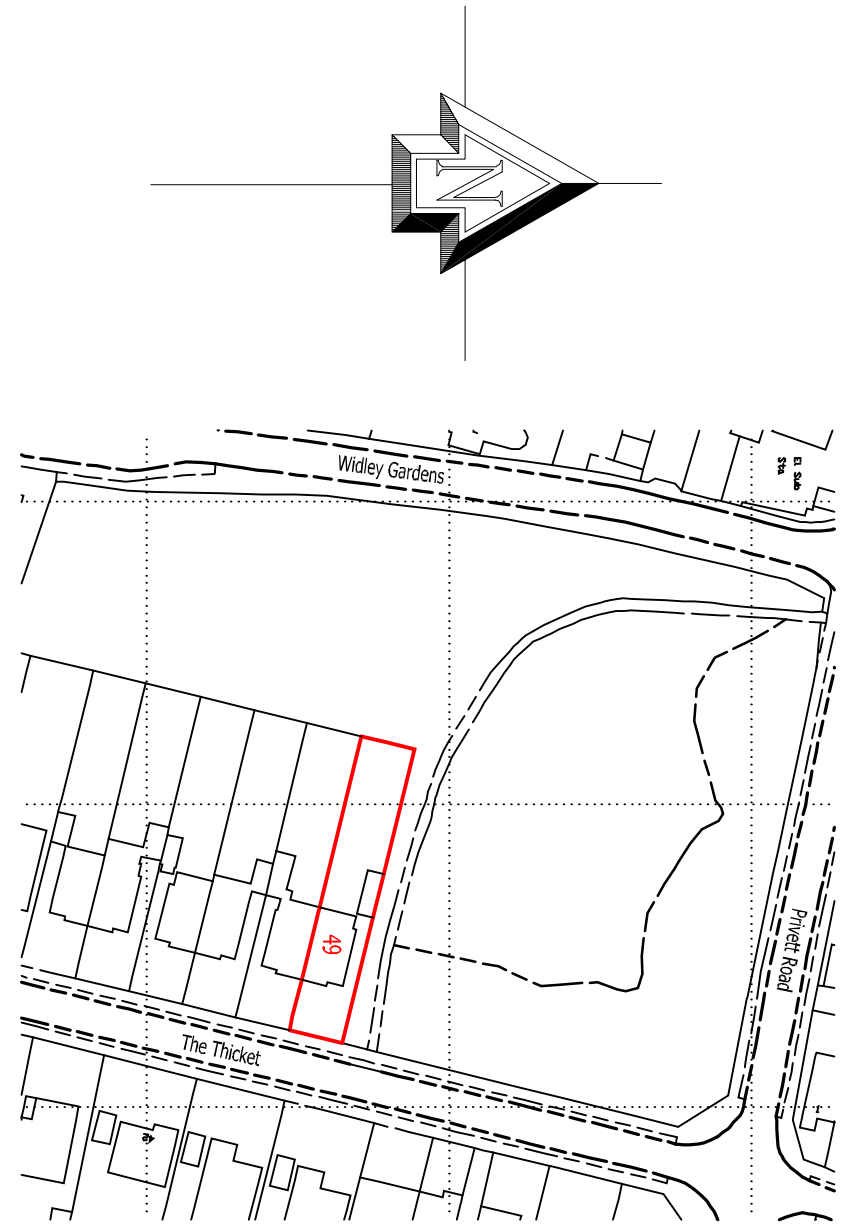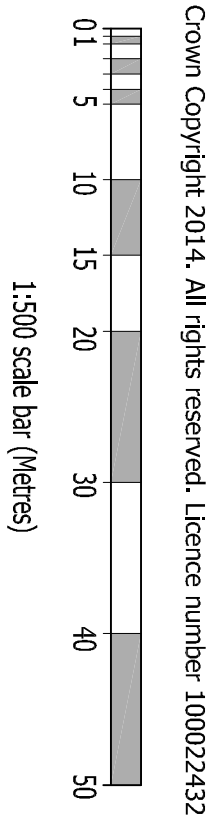

Site Plan 1:1250

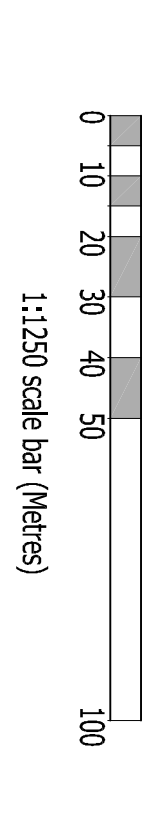

A		06 Mar 19	Issued for Planning
-		05 Mar 19	Preliminary Issue
REV	DATE	DESCRIPTION	BY

Suite A Second Floor
Trinity Court 2-4 West Street
Fatcham, Hampshire, PO16 0BH
Telephone: 01329 286884, Email: office@hjonceptsltd.co.uk

EXTENDED PROJECT TITLE

Mr & Mrs S Pack
49 The Thicket, Widley
Hampshire, PO7 5JL

PROJECT TITLE
Rear Extension
Plans & Elevations

DESIGNER	CA	DRAWN
DATE	Feb.19	SCALE
1:1250, 500, 100, 50		

PROJECT REFERENCE	19-1289	PL.01
EXTENSION	A	