

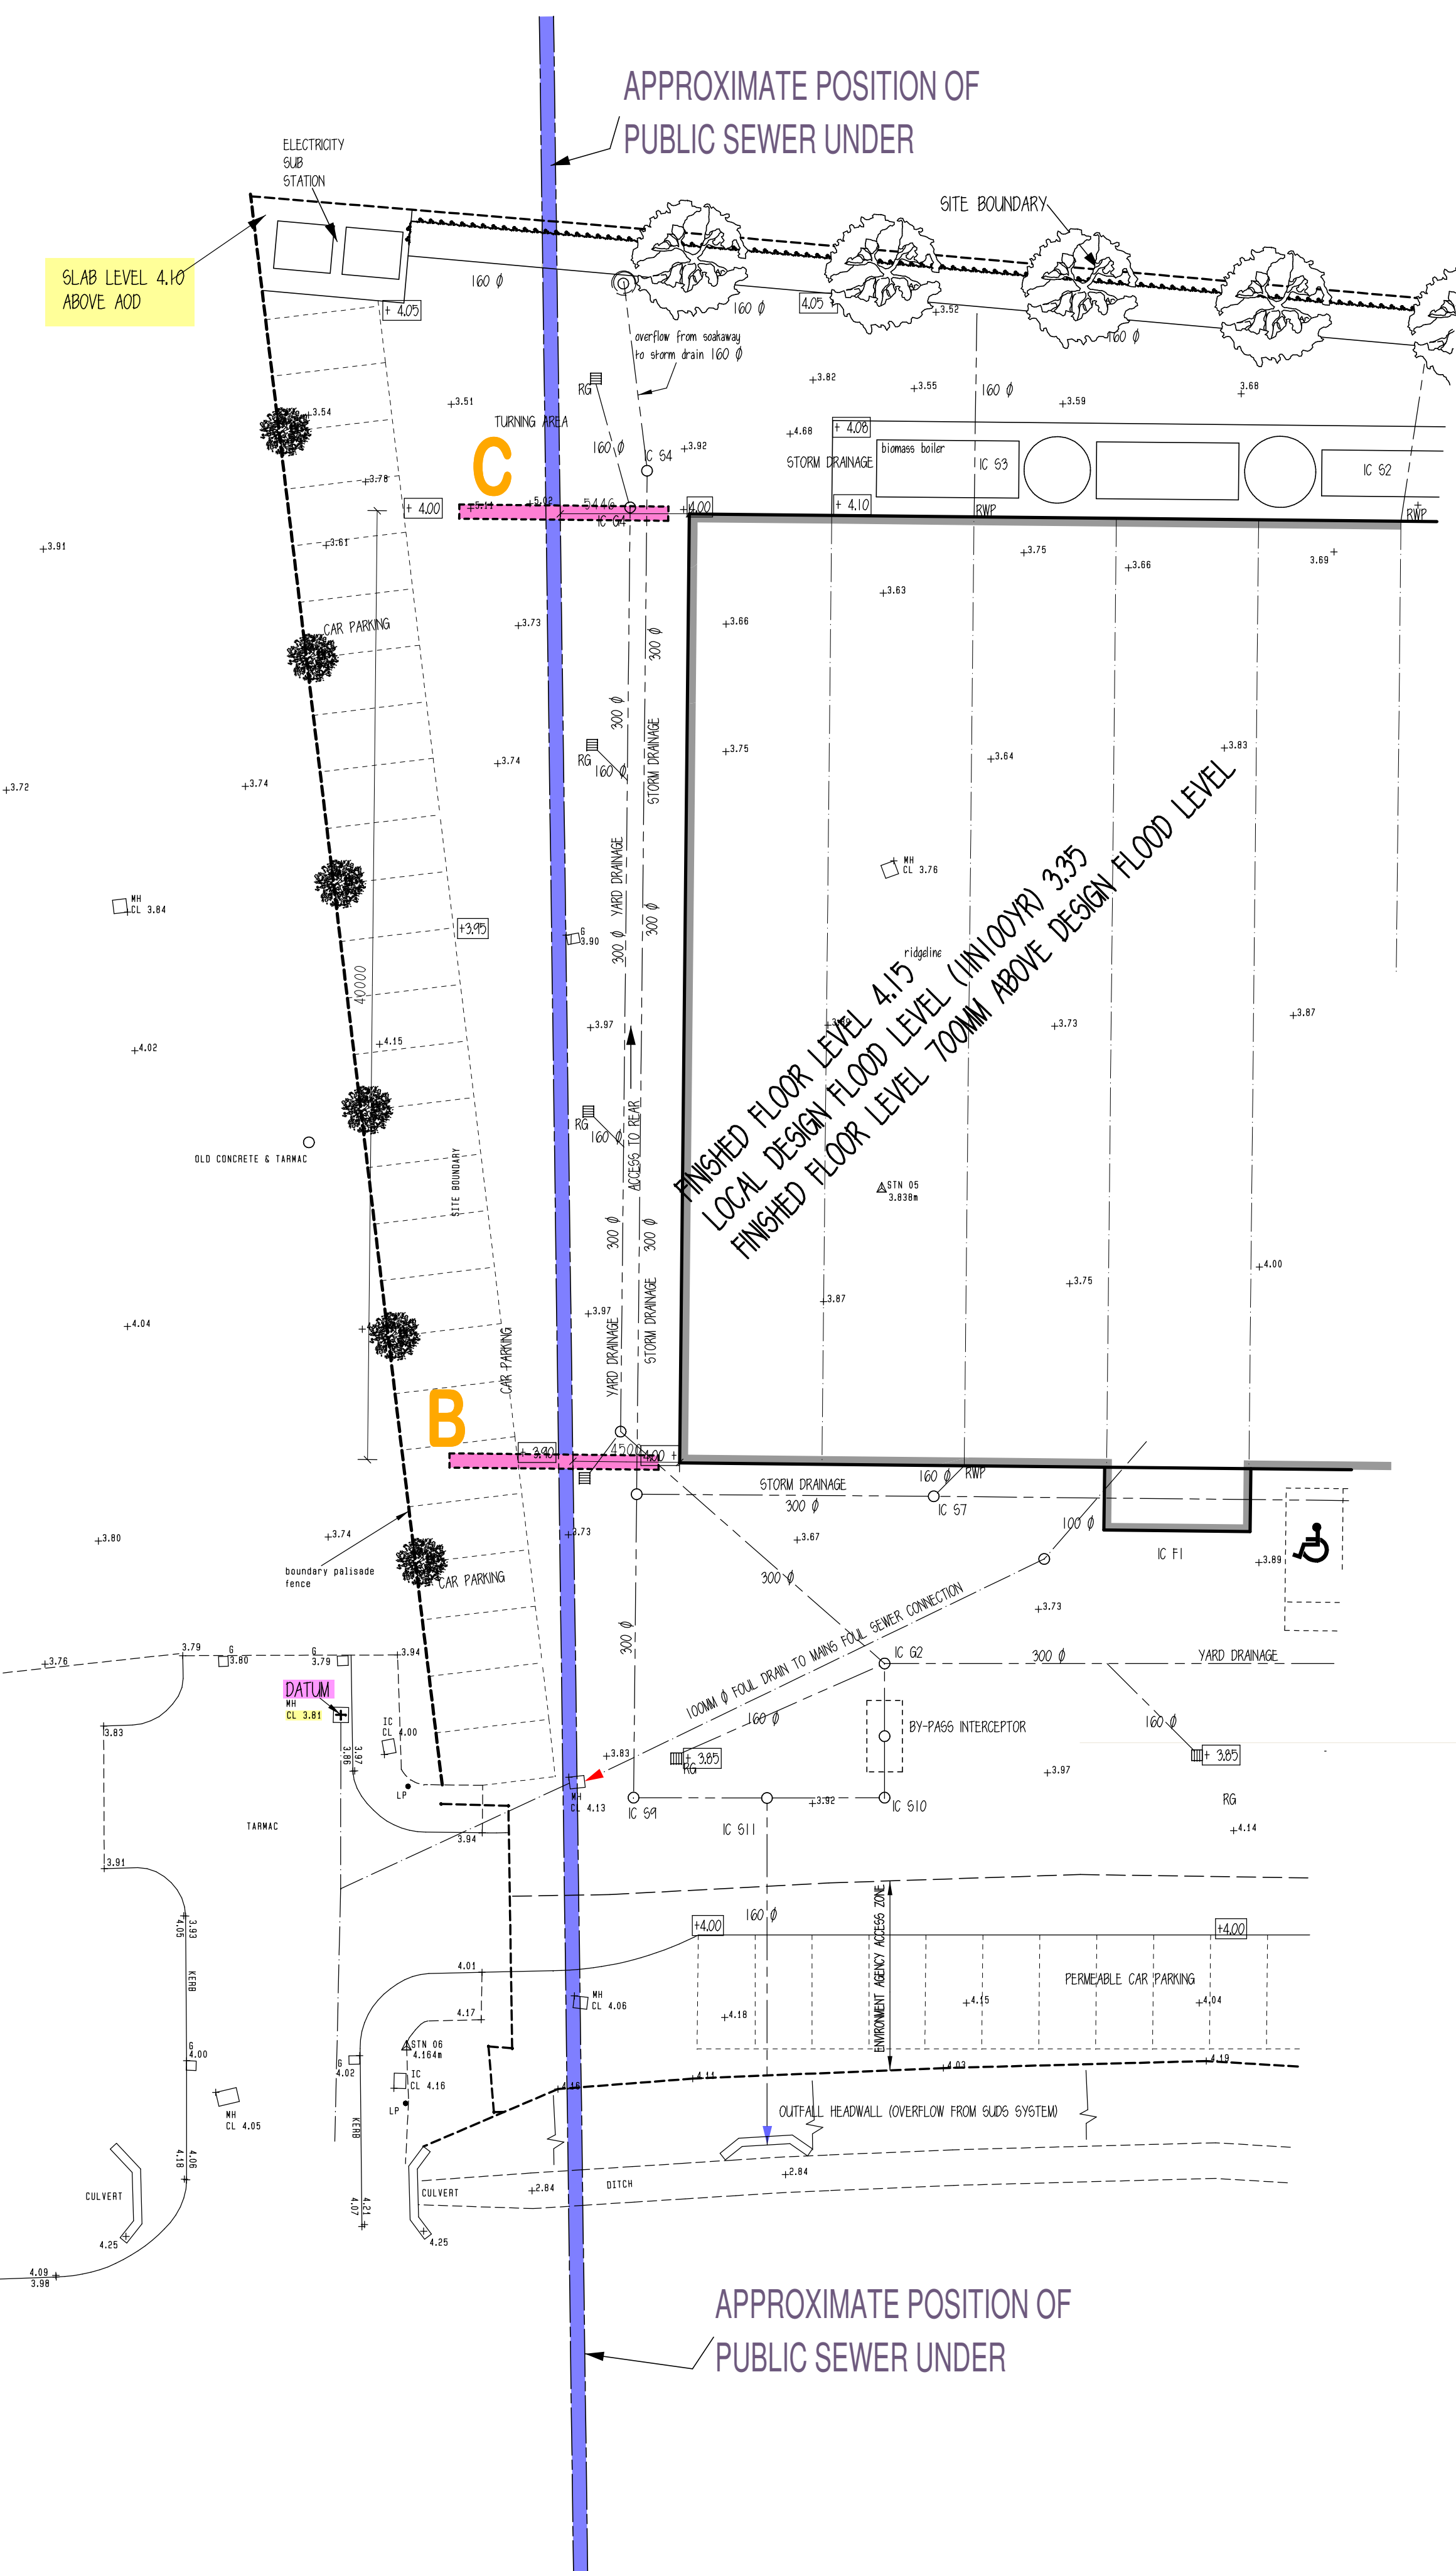


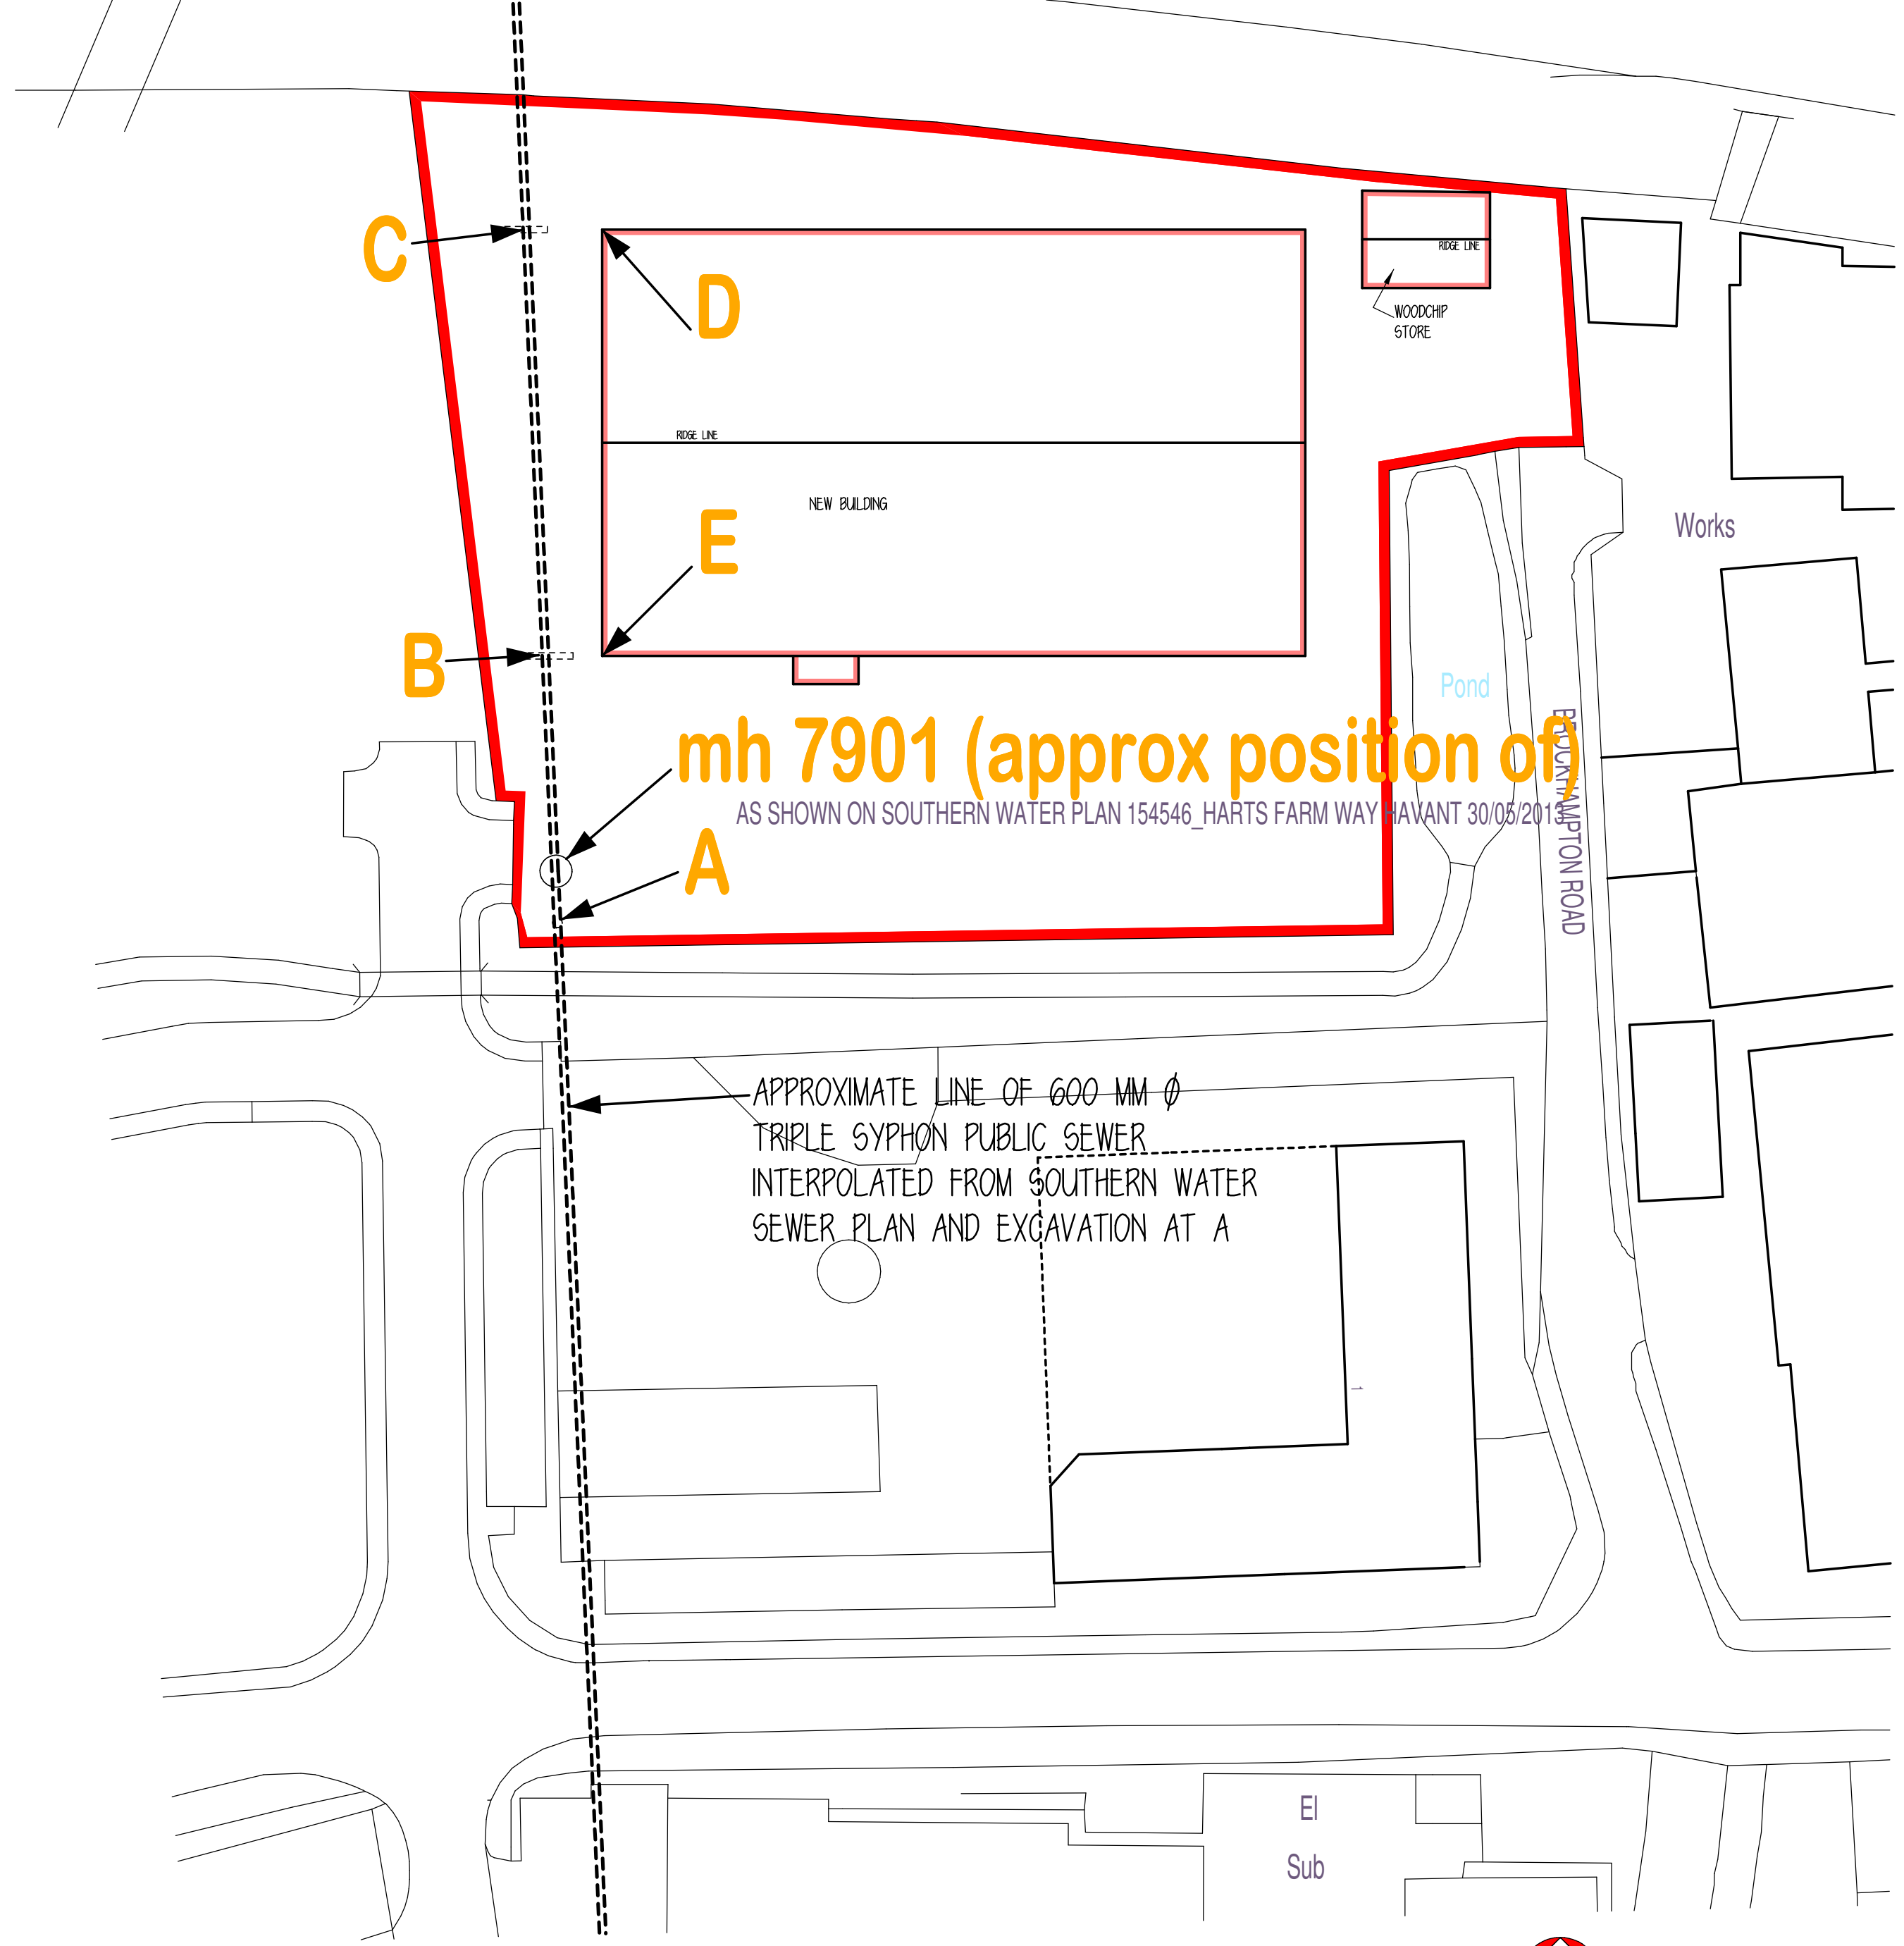

BLOCK PLAN 1:200

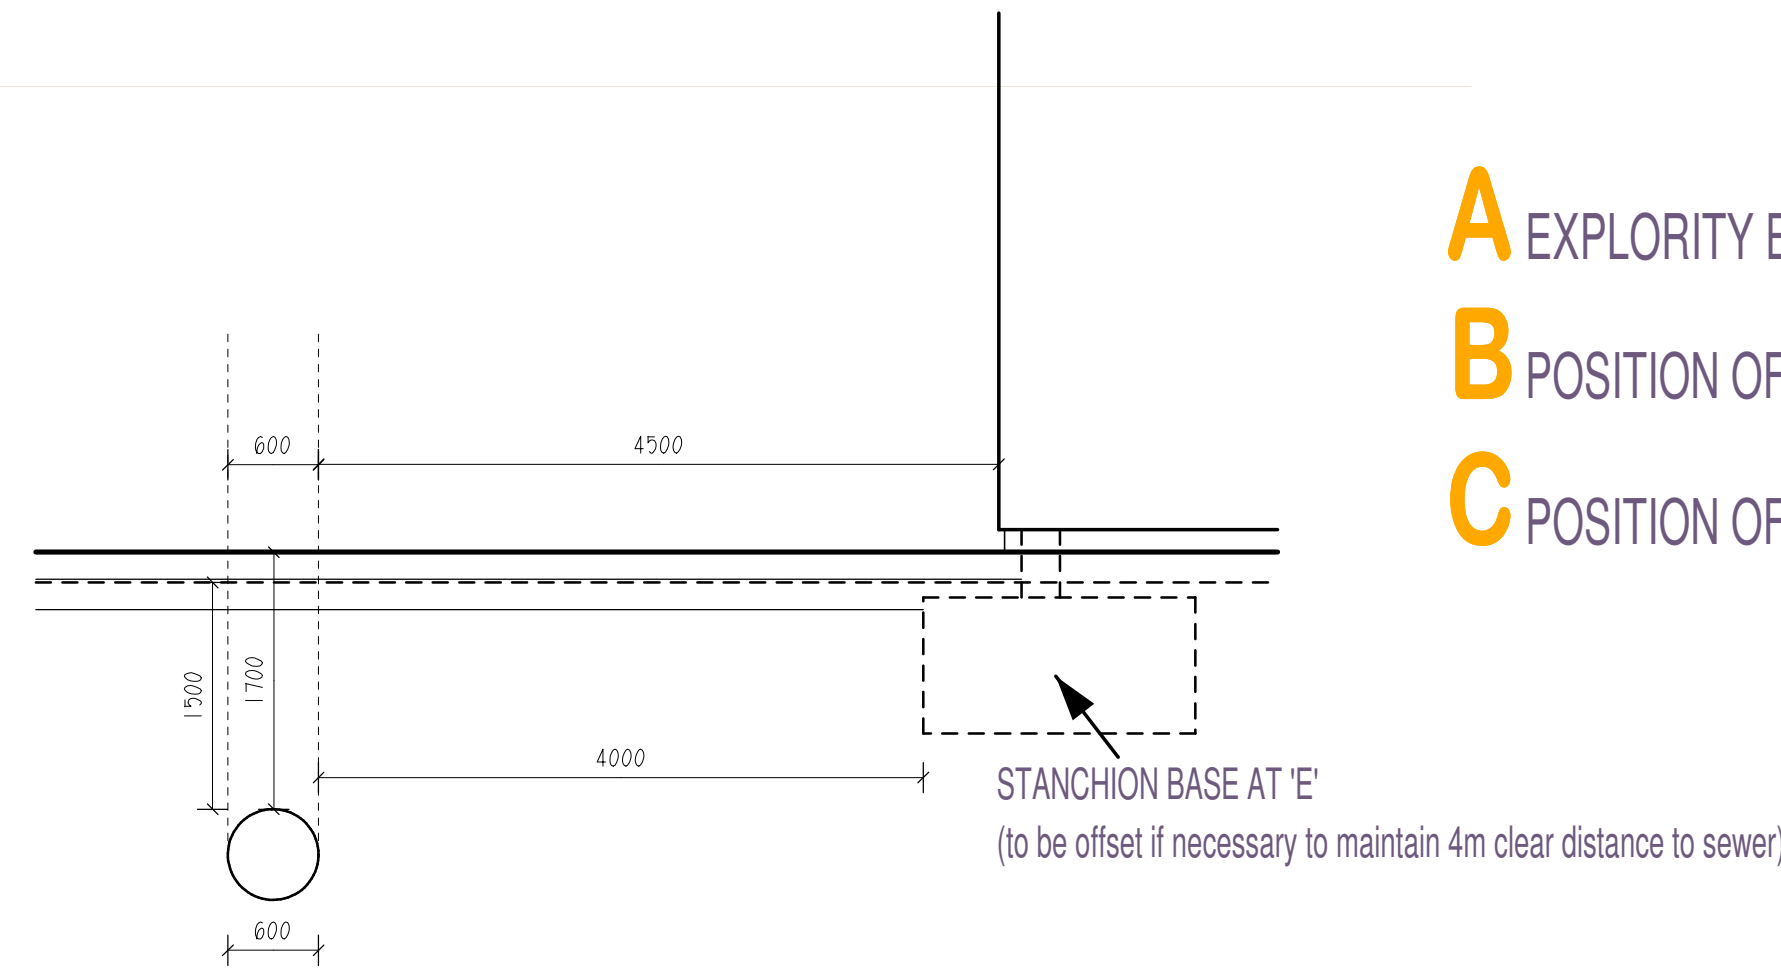

BLOCK PLAN 1:500

- A EXPLORITY EXCAVATION CARRIED OUT 2017 WHERE PUBLIC SEWER FOUND
- B POSITION OF EXCAVATION TO BE MADE PRIOR TO WORKS COMMENCING TO CHECK POSITION OF PUBLIC SEWER
- C POSITION OF EXCAVATION TO BE MADE PRIOR TO WORKS COMMENCING TO CHECK POSITION OF PUBLIC SEWER

PUBLIC SEWER

DATE JANUARY 2018 DRG NO. 1802.21

SCALE 1:200

PAPER SIZE A1

DRN BY SP

