


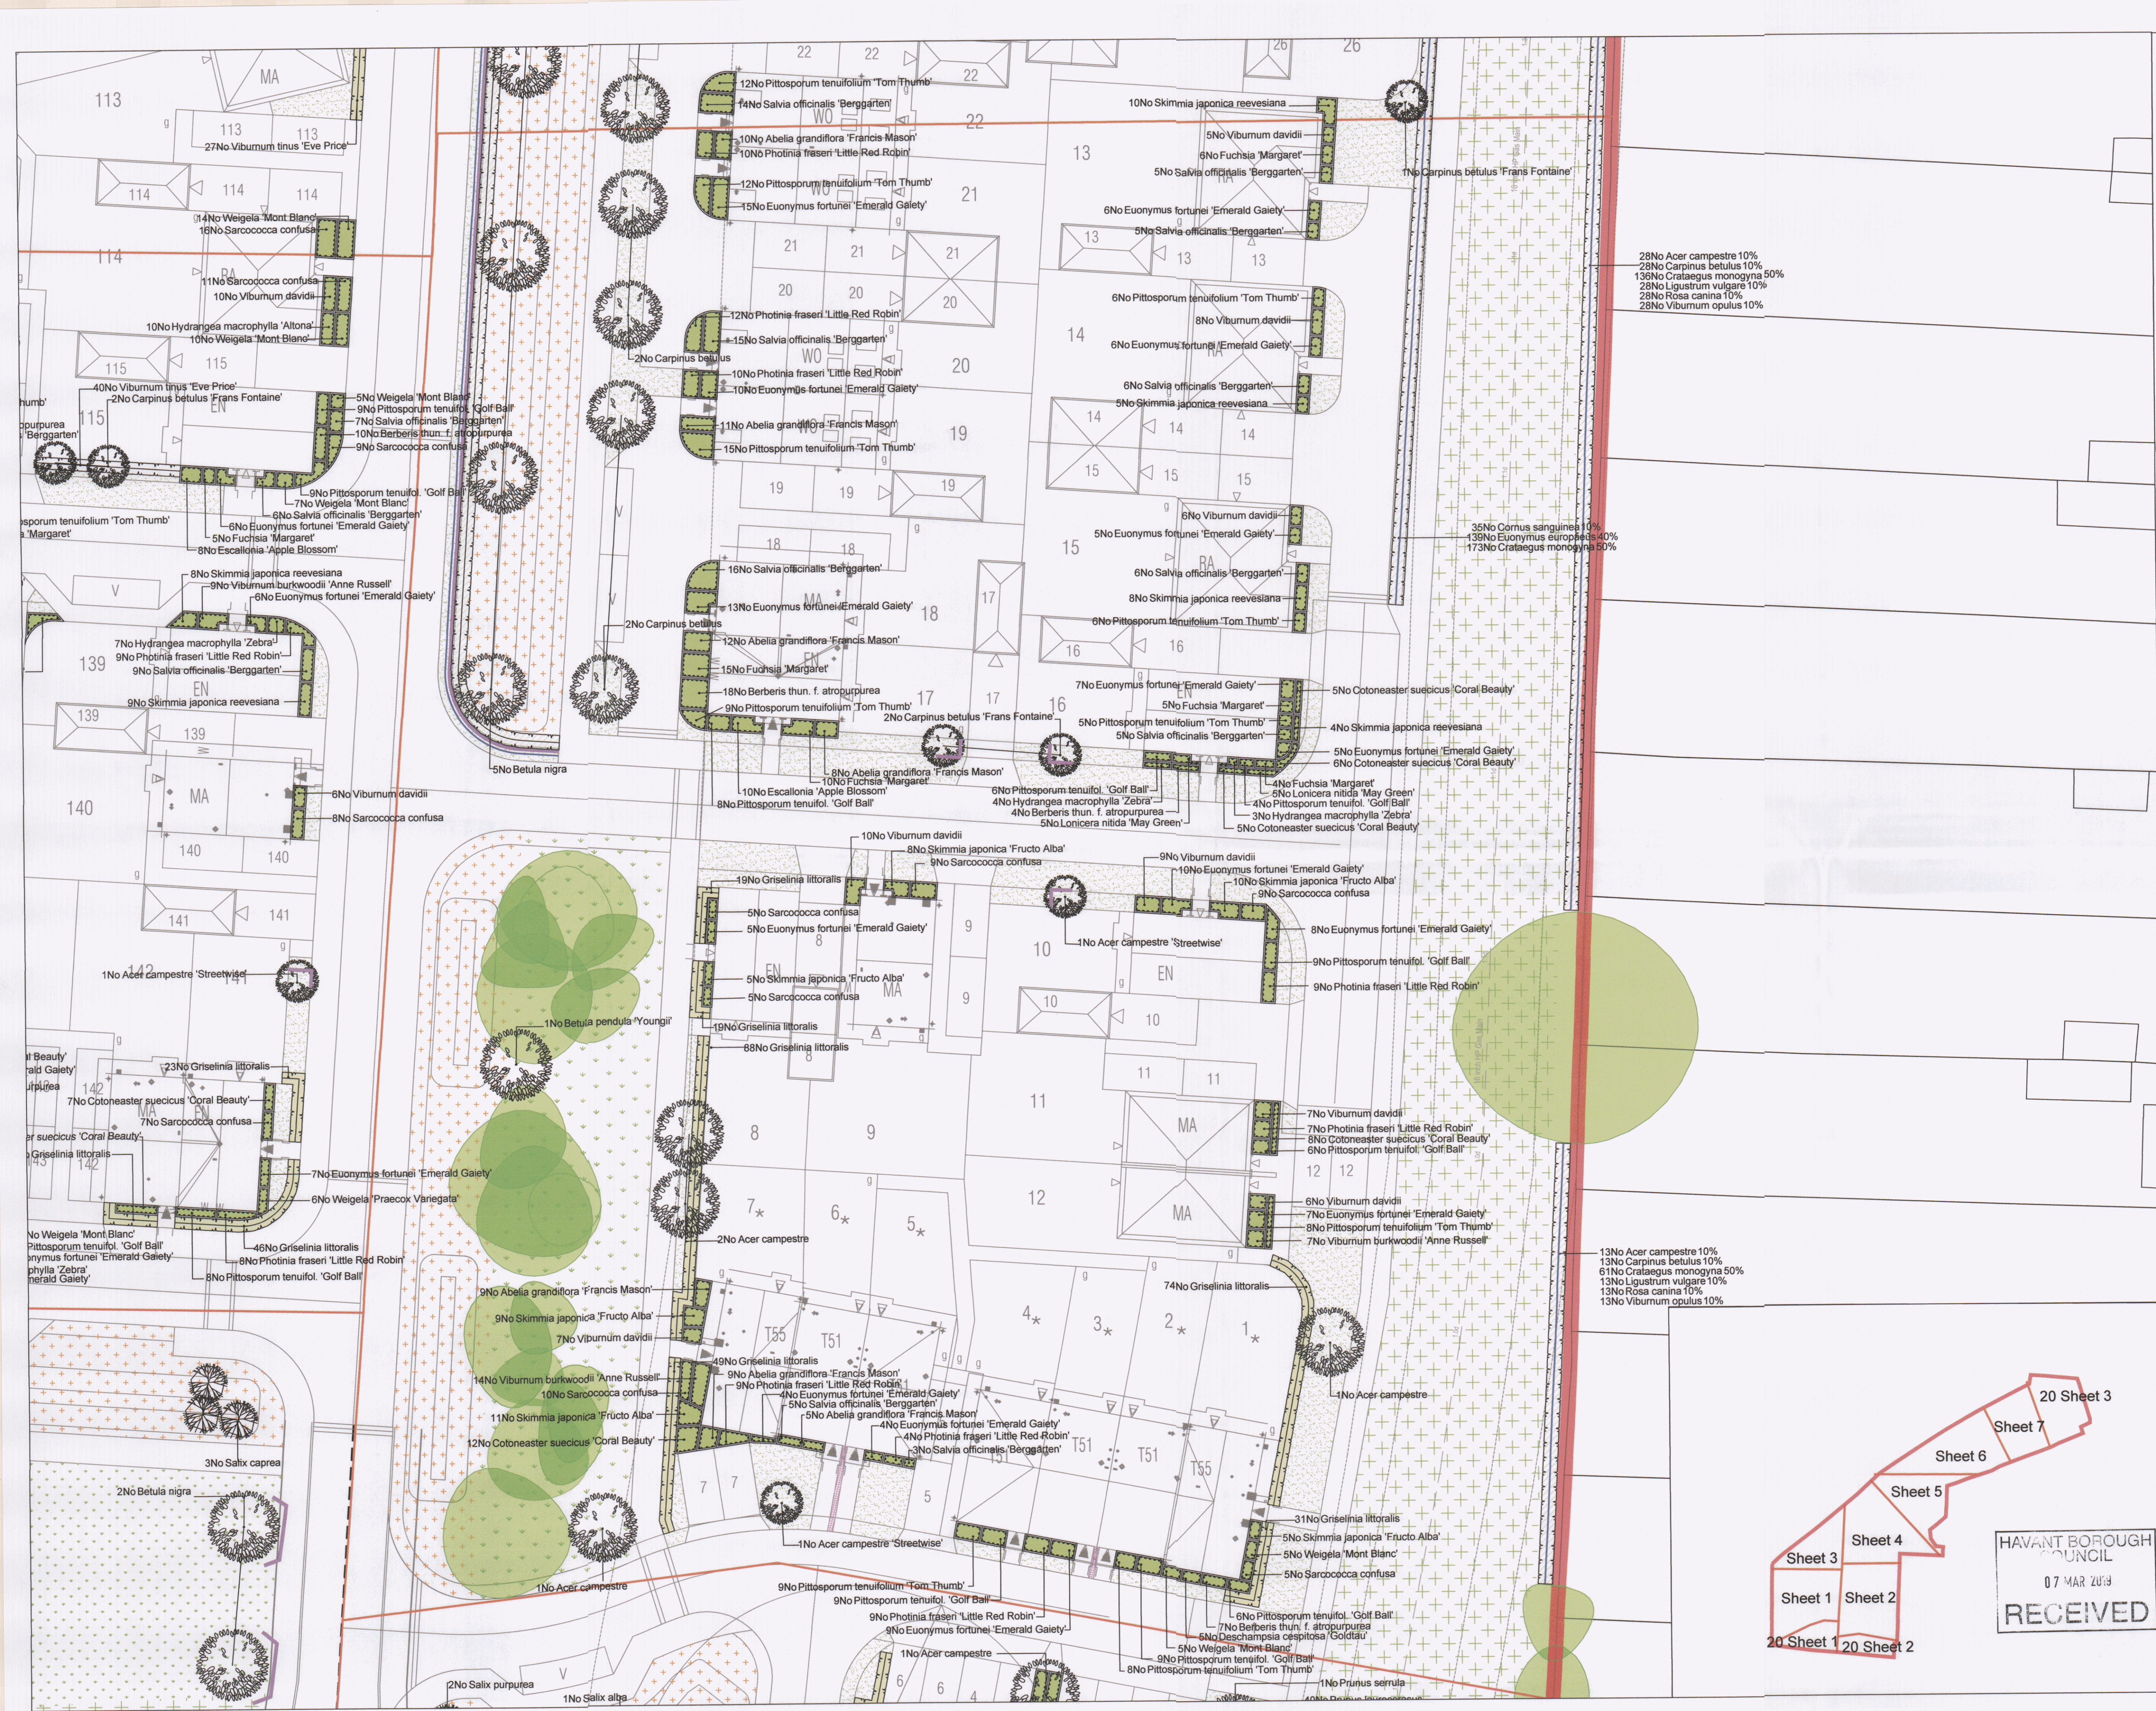

SPECIFICATION
All works generally, to comply with the written Soft Landscape Specification.

NOTE: DO NOT SCALE FROM DRAWING

Legend

- Existing trees to be retained and protected during construction please refer to tree protection plan BDWS20345-03F.
- Proposed tree planting within soft landscape. See detail on sheet 1
- Proposed root barrier system
- Proposed specimen shrub planting to receive short angular staking on half standards with expandable tree ties.
- Proposed climbing plants to be trained up adjacent wall/fence/pergola with galvanised wires and hook set 250mm apart with support canes removed prior to planting
- Proposed *Buxus* (box) hedge planting to be planted in a single row at 500mm centres
- Proposed hedge planting to be planted in a double staggered row 300mm apart and at 500mm centres in each row. To be maintained at 1m height
- Proposed mixed native hedge planting to be planted in a double staggered row, 500mm apart and at 500mm centres in each row. To be maintained at 1m height and 1.8m height adjacent to site boundaries
- Proposed shrub planting to receive 75mm bark mulch after planting operations
- Proposed native mix shrub planting to be planted in groups of 5-7no. of each species and as above
- Proposed grass areas to receive good quality amenity grass turfs laid in line with good horticultural practices
- Proposed play/open space areas to be seeded with EQ2 Wear Tolerant Turfgrass mix as supplied by Emorsgate and sown at 25 grams per m², or similar and approved
- Existing grassland to be retained and undisturbed as a tussocky grassland including in the reptile receptor area. Where disturbed during construction, re-seed with EM10 Tussock Mixture as supplied by Emorsgate and sown at 4 grams per m², or similar and approved
- Proposed swale areas, to be seeded with EP1 Pond Edge mix as supplied by Emorsgate and sown at 4 grams per m², or similar and approved
- Existing grassland to be retained where possible. Where disturbed, to be seeded with EM1 Basic General Purpose Meadow seed mix as supplied by Emorsgate and sown at 4 grams per m², or similar and approved
- Amber Breeding Gravel footpath with timber edging. No dig construction where required. To be installed following engineer's details.
- Proposed bulb planting mix to include *Galanthus nivalis*, *Hyacinthoides non-scripta*, *Narcissus WP Miller* and *Erantia officinalis* at 250mm²
- Location of dog bin
- Cut lines
- Temporary timber post and wire fence to proposed native hedgerow
- Proposed narrow areas of angular chippings for top dressing. Laid over a weed proof membrane.

14.02.19 Revised Layout RH
10.01.19 Revised Layout RH
04.01.19 Footpath link added AE
23.02.18 Tree species amended LS
06.12.17 Revised Layout JRL
19.05.17 Comments JD
17.05.17 LA Comments JD
01.03.17 Revised Layout JD
Rev Date Details Drawn

ACD ENVIRONMENTAL
HEAD OFFICE
Rodbournes Rail Business Centre, Cranage Lane,
Malmesbury, SN16 0ES
Tel: 01666 825646
Courtyard House, Mill Lane, Godalming, GU7 1EY
Tel: 01483 425714
Suite 6, Crescent House, Yonge Close, Eastleigh, SO50 9SX
Tel: 02382 026300
9 Brownlow Road, Cambridge, CB4 3NG
Tel: 07825 868654
email: mail@acdenv.co.uk
www.acdenvironmental.co.uk

BARRATT HOMES
scheme: Land at Havant Road, Emsworth
client: Barratt Homes
drawing: Landscape Proposals
date: July 2016
scale: 1:200@A1
drawing no:BDWS20345 11H Sheet 2
drawn: JD checked: AE

Copyright © ACD Environmental Ltd. All rights described in Chapter IV of the Copyright, Designs and Patents Act 1988 have been generally asserted. 2011. Copyright of this plan remains with ACD until all fees have been paid in full.

20 Sheet 3
Sheet 7
Sheet 6
Sheet 5
Sheet 4
Sheet 3
Sheet 1
Sheet 2
20 Sheet 1
20 Sheet 2

HAVANT BOROUGH COUNCIL
07 MAR 2018
RECEIVED