

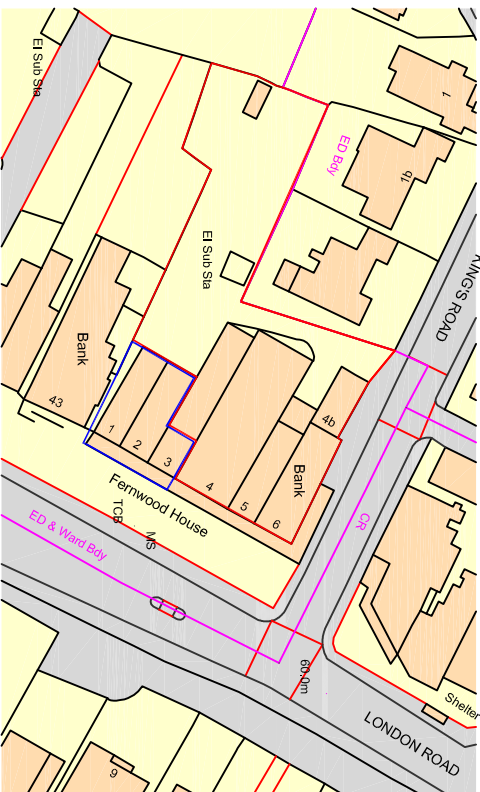
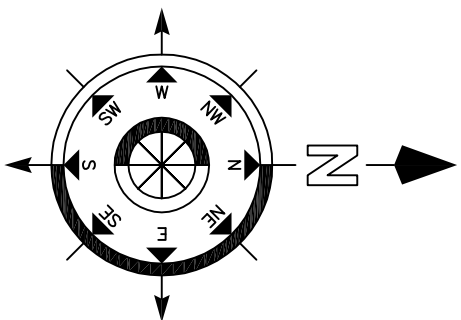
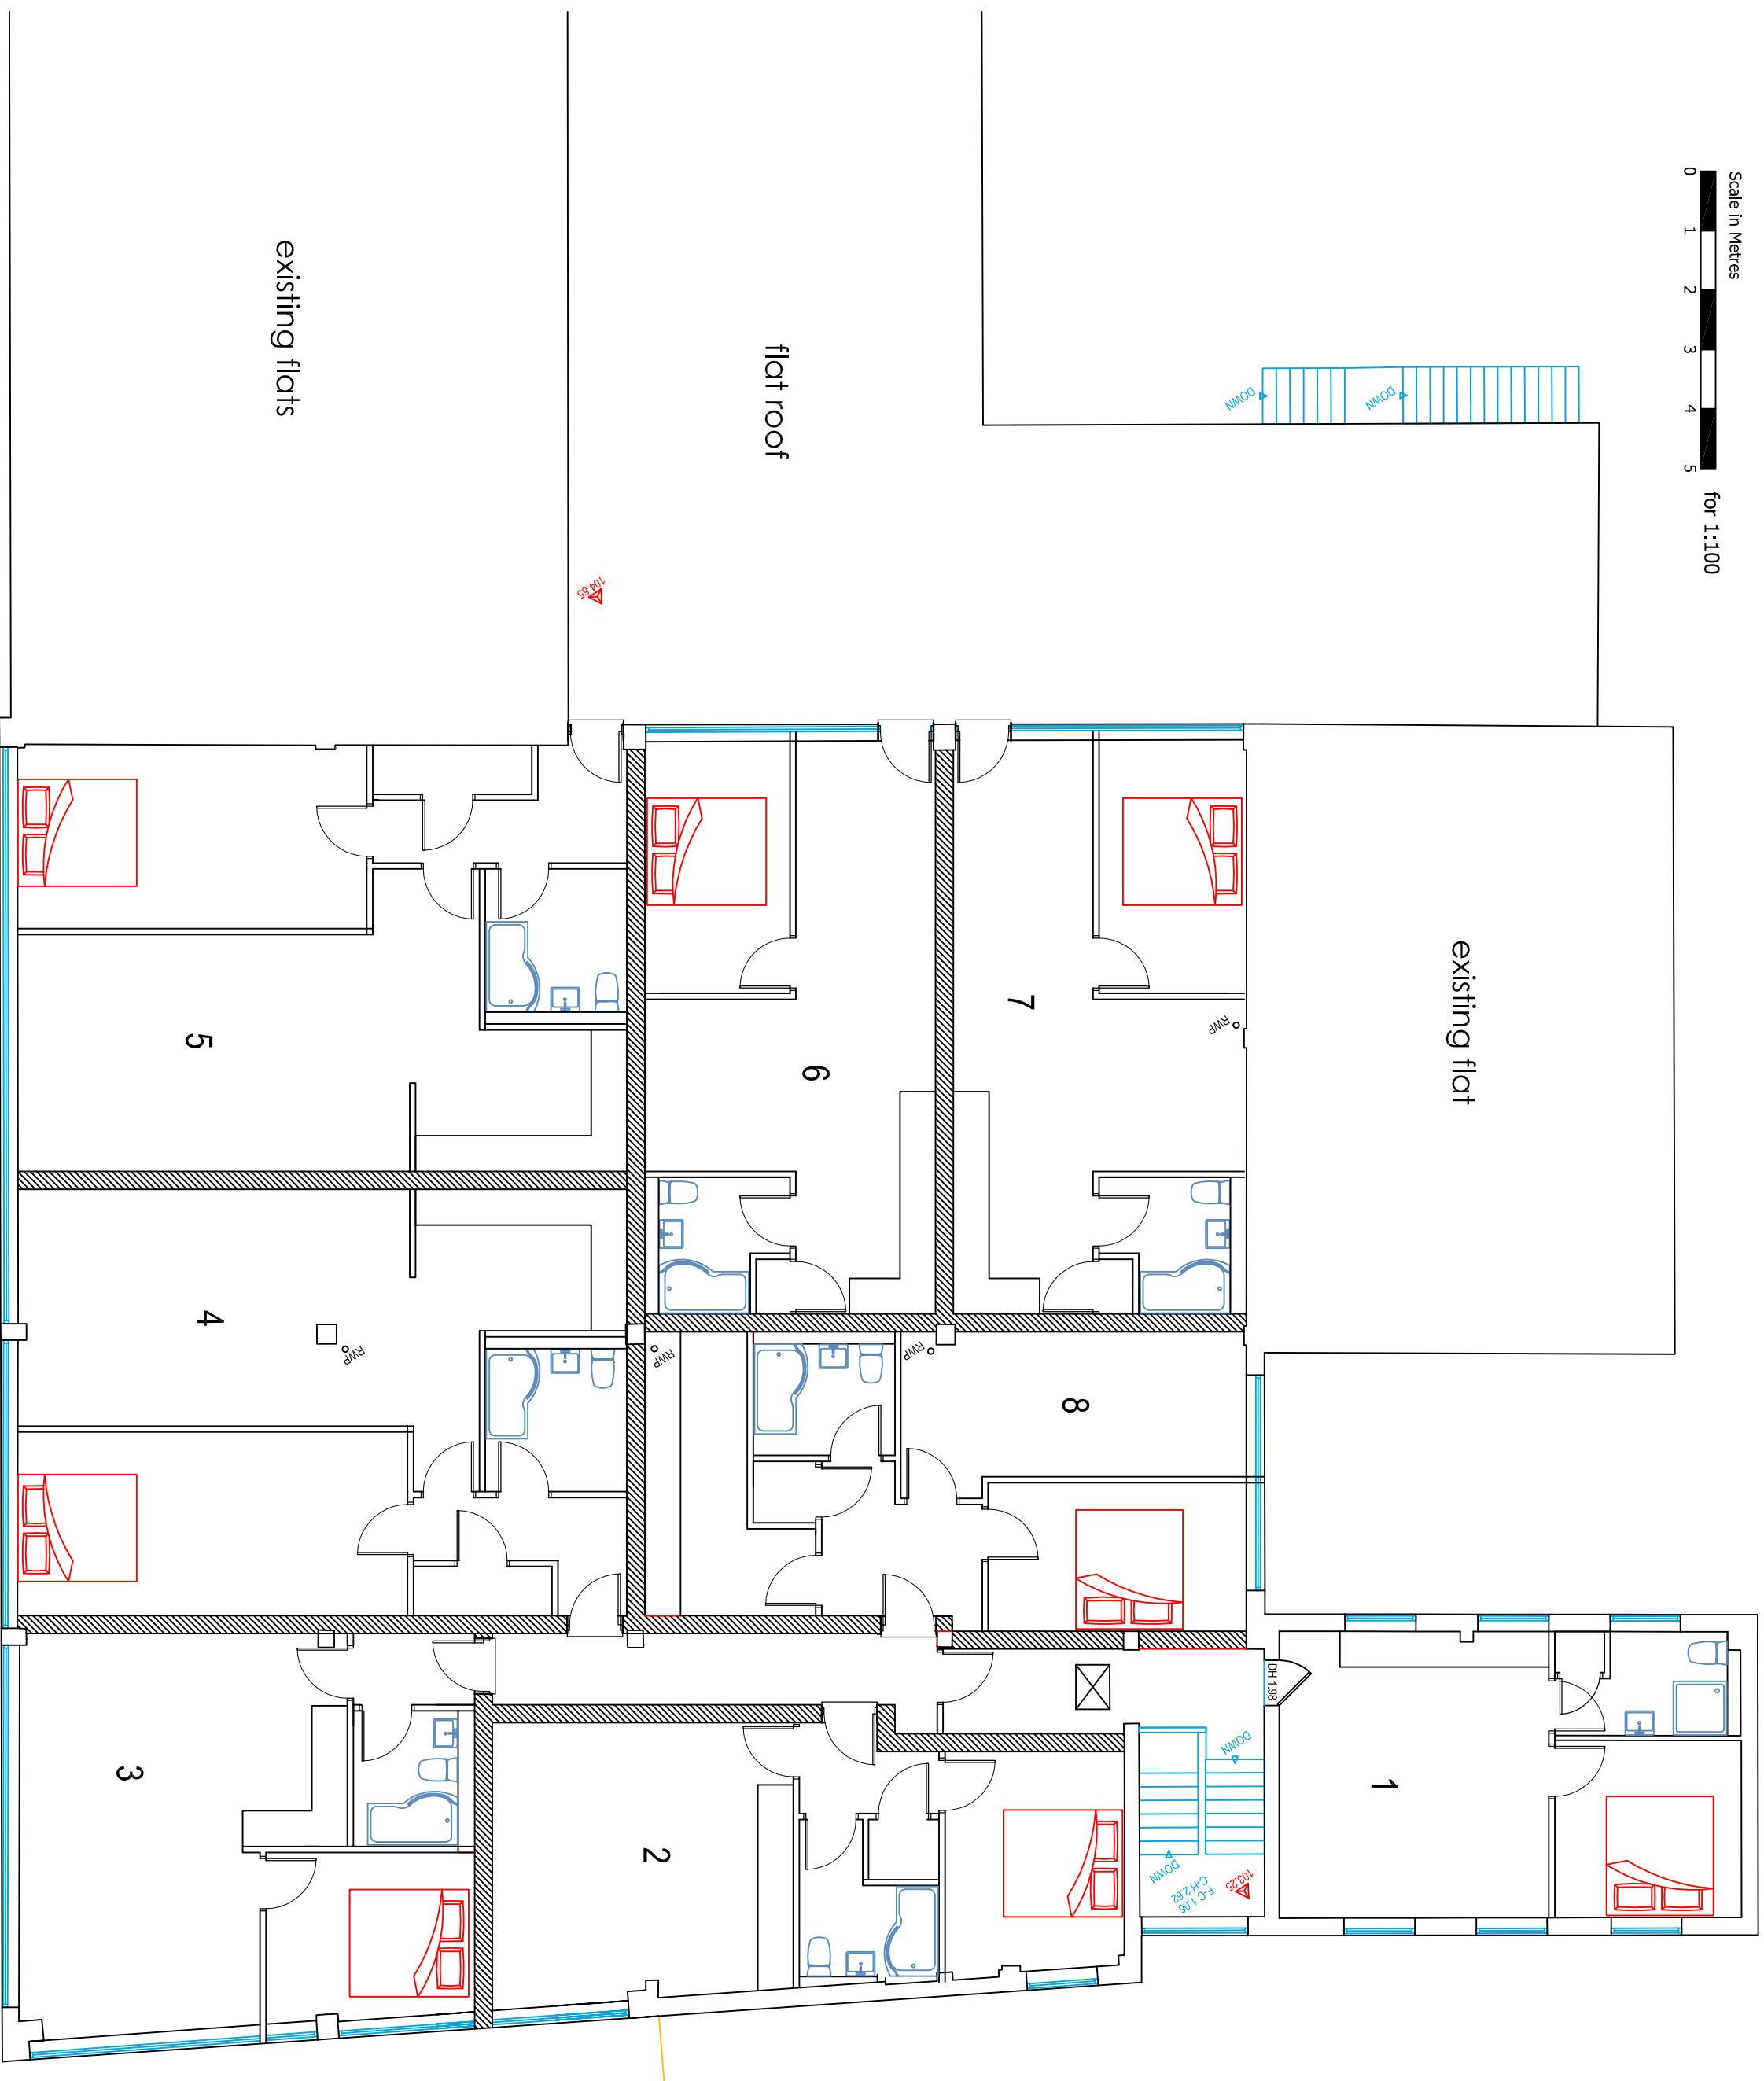
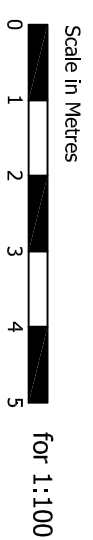
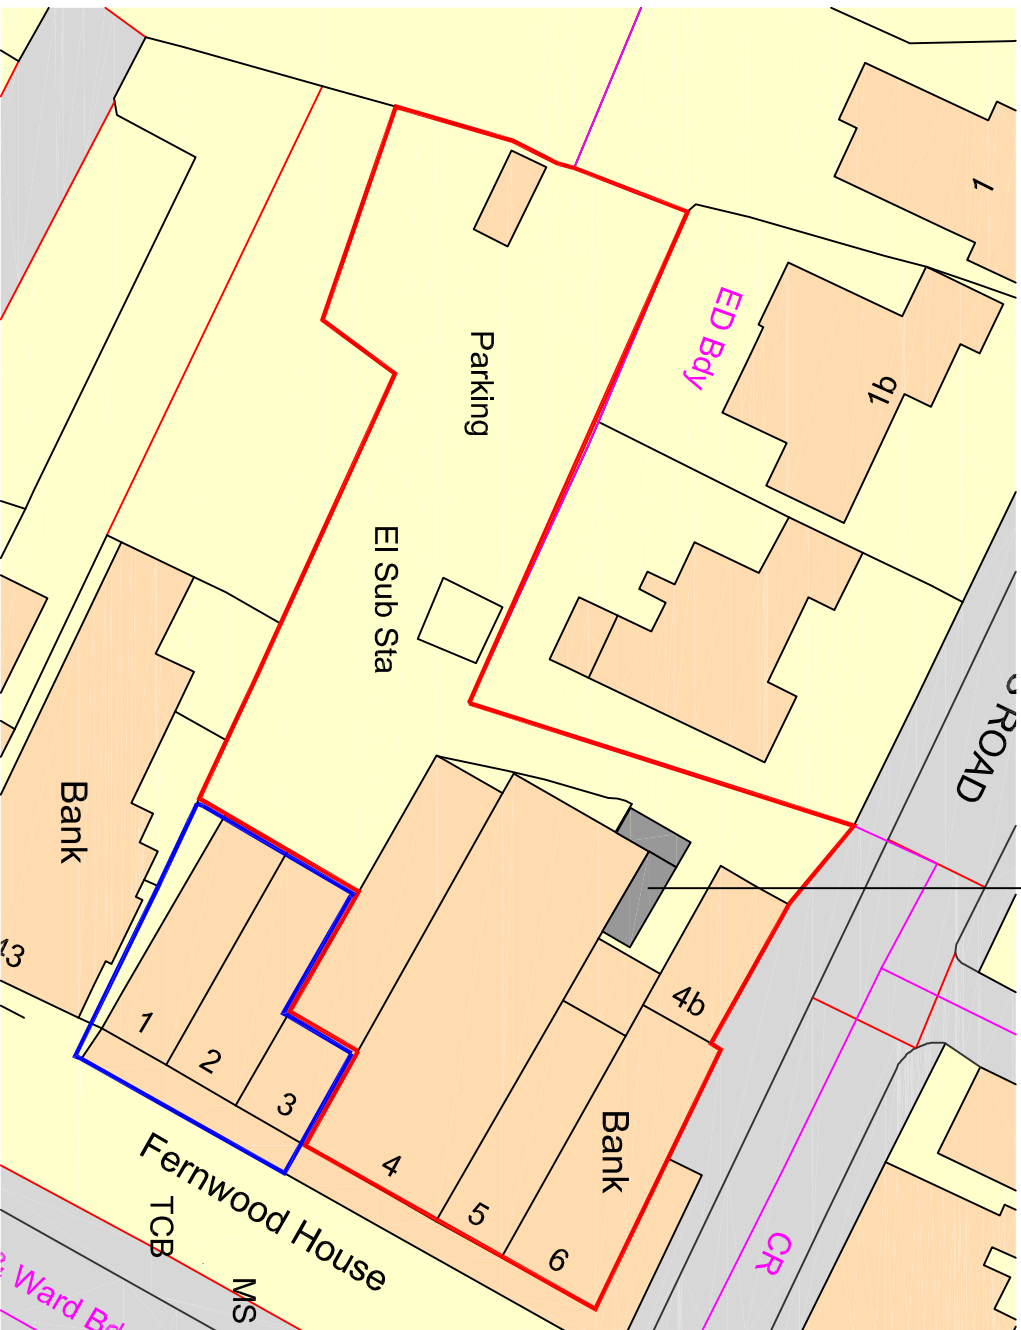


Proposed refuse / cycle stores-

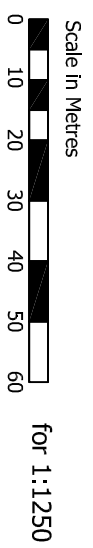

Ordnance Survey, (c) Crown Copyright 2019.
All rights reserved. Licence number 100022432

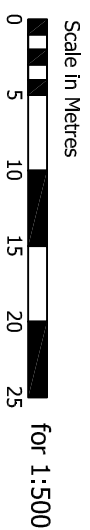

REVISION:

Drawing Title :

Fernwood House
London Rd,
Waterlooville
PO7 7HG

Project :

Proposed Conversion to form
8 Apartments

Drawn By

Date _____

SHEET SIZE

Approved By

Date _____

Ct-A

Drawing No. **FULL BS**

Revision:

Scale:
1/100

PLANNING

Chris Flint Associates Ltd

CHARTERED SURVEYORS - PROJECT MANAGERS
DEVELOPMENT CONSULTANTS

2 Emerald Close Waterloo Hants PO7 8NZ
tel: 023 92 432484 fax: 023 92 358554
Email: chrisflintassociates@gmail.com