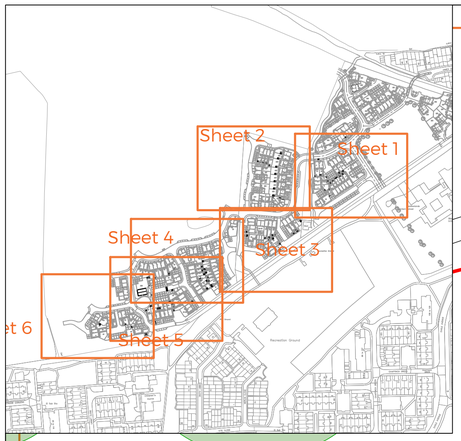


SPECIFICATION
All works generally, to comply with the written Soft Landscape Specification.

NOTES:
DO NOT SCALE FROM DRAWING
NOT FOR CONSTRUCTION, FOR PLANNING PURPOSES ONLY

Legend

- Red Line Boundary
- Existing trees to be retained and protected during construction
- Proposed close board fence with matching gate, 1.8m high
- Proposed brick wall, 1.8m high with matching gate
- Proposed brick wall 0.5m high, including railings with piers 0.4m high
- Timber knee rail fencing 0.6m high
- Timber Removable bollards

Rev	Date	Details	Drawn

ACD ENVIRONMENTAL
HEAD OFFICE
Rodbourne Rail Business Centre, Grange Lane, Malmesbury, SN16 0ES
Tel: 01666 825646

Suite 8 & 9, Courtyard House, Mill Lane, Godalming, GU7 1EY
Tel: 01483 425714

Suite 6, Crescent House, Yonge Close, Eastleigh, SO50 9SX
Tel: 02382 026300

Suite 50, Space Business Centre Gloucester, Quedgeley, Gloucester, GL2 4AL
Tel: 01452 887260

Suite GO3B, 1010 Cambourne Business Park, Cambourne, CB23 6DP
Tel: 01223 598598

email: mail@acdenv.co.uk
www.acdenvironmental.co.uk

Linden HOMES

scheme: Woodcroft Farm, Lovedean ,Phase 1B
client: Linden Homes
drawing: Hard Landscape Proposals
date: April 2019
scale: 1:200@A1
drawing no: LIN22394 12 Sheet 2 of 6
drawn: JO checked: DKM

Copyright of ACD Environmental Ltd. All rights described in Chapter IV of the Copyright, Designs and Patents Act 1988 have been generally asserted. 2011. Copyright of this plan remains with ACD until all fees have been paid in full.