


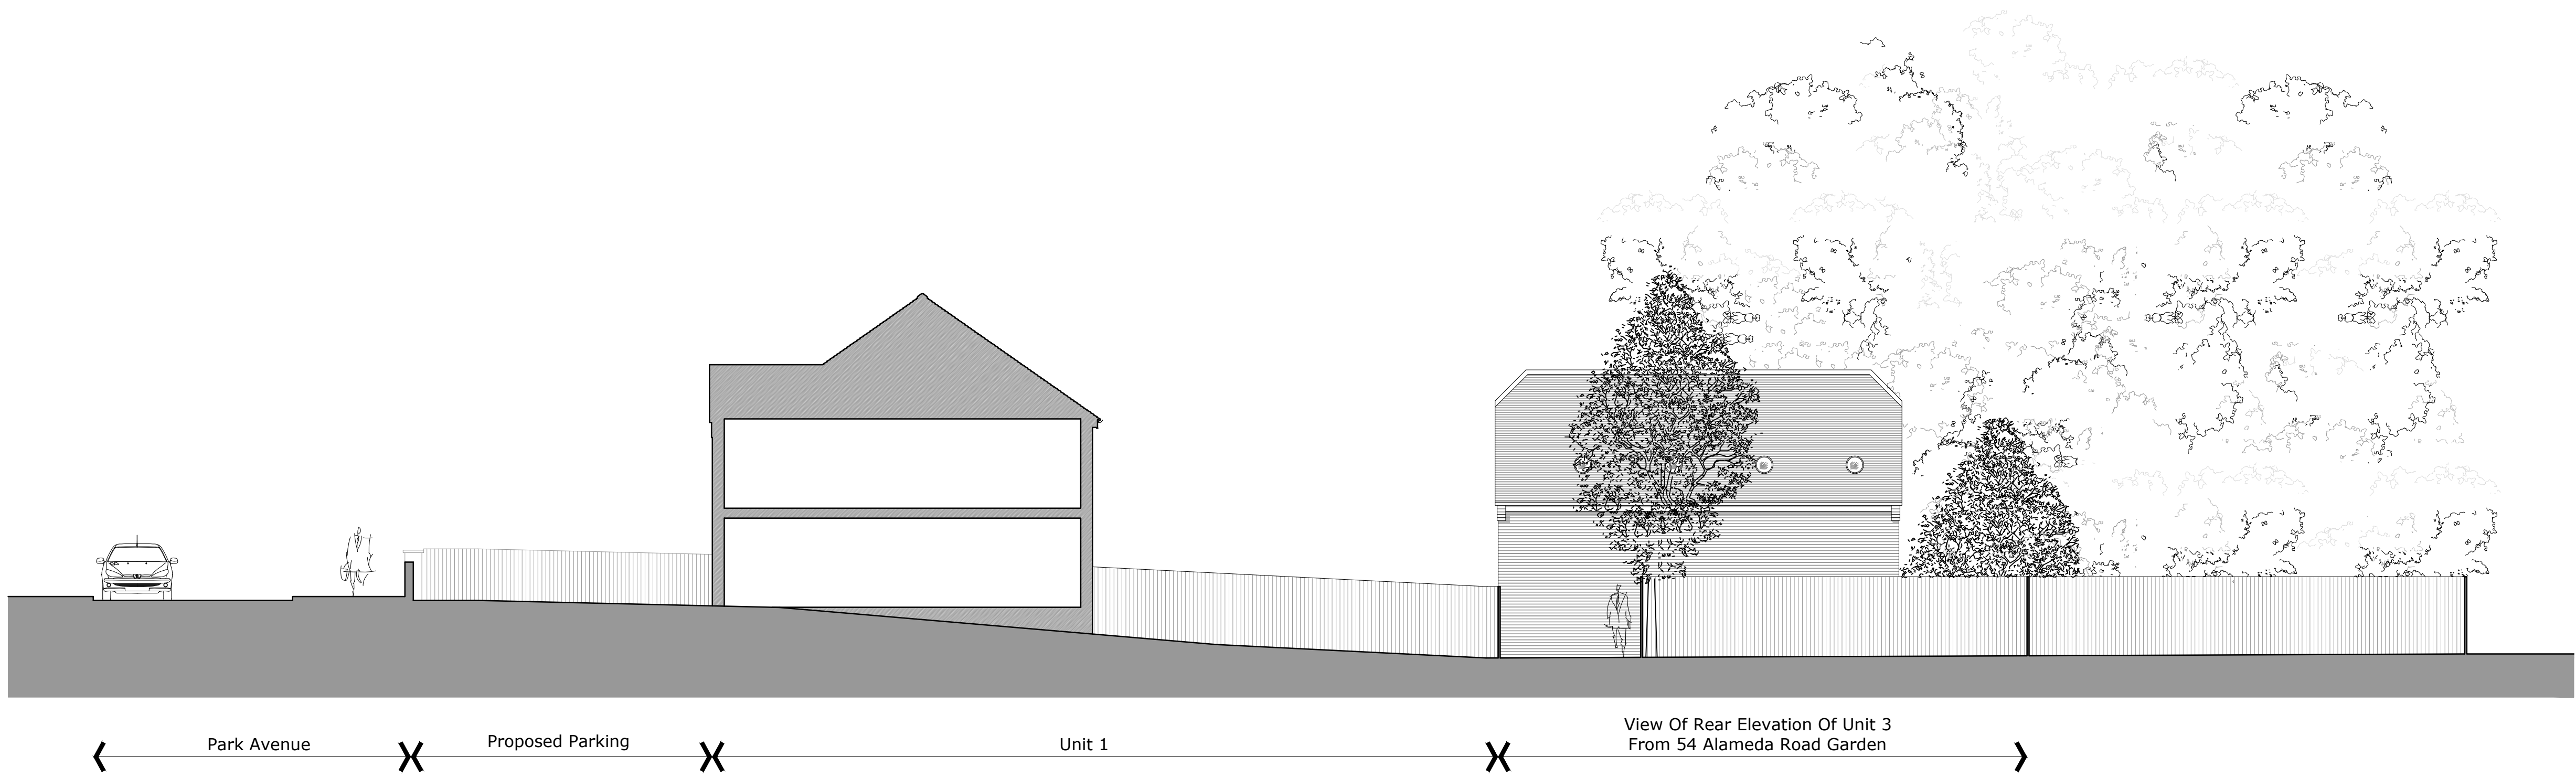


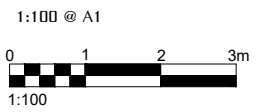

Proposed Site Section B-B
1:100

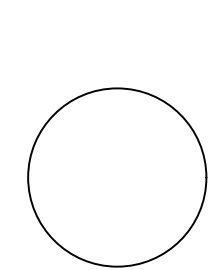

Proposed Site Section C-C
1:100

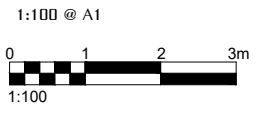

NOTE: The contractor is responsible for checking all site dimensions and levels. These should be checked prior to the ordering of any components and before the commencement of the works. All discrepancies should be brought to the attention of the Contract Administrator

revisions: A | 19.03.2019 SCR | General Update

Mr Eyre
200 Park Avenue
Purbrook, Waterlooville

drawing information

status: Planning
date: May 2018
scale: 1:100@A1
drawn: SCR
chk'd: GR

title: Proposed Site Sections Sheet 2

job: 1040
dwg: 1401
rev: A

