


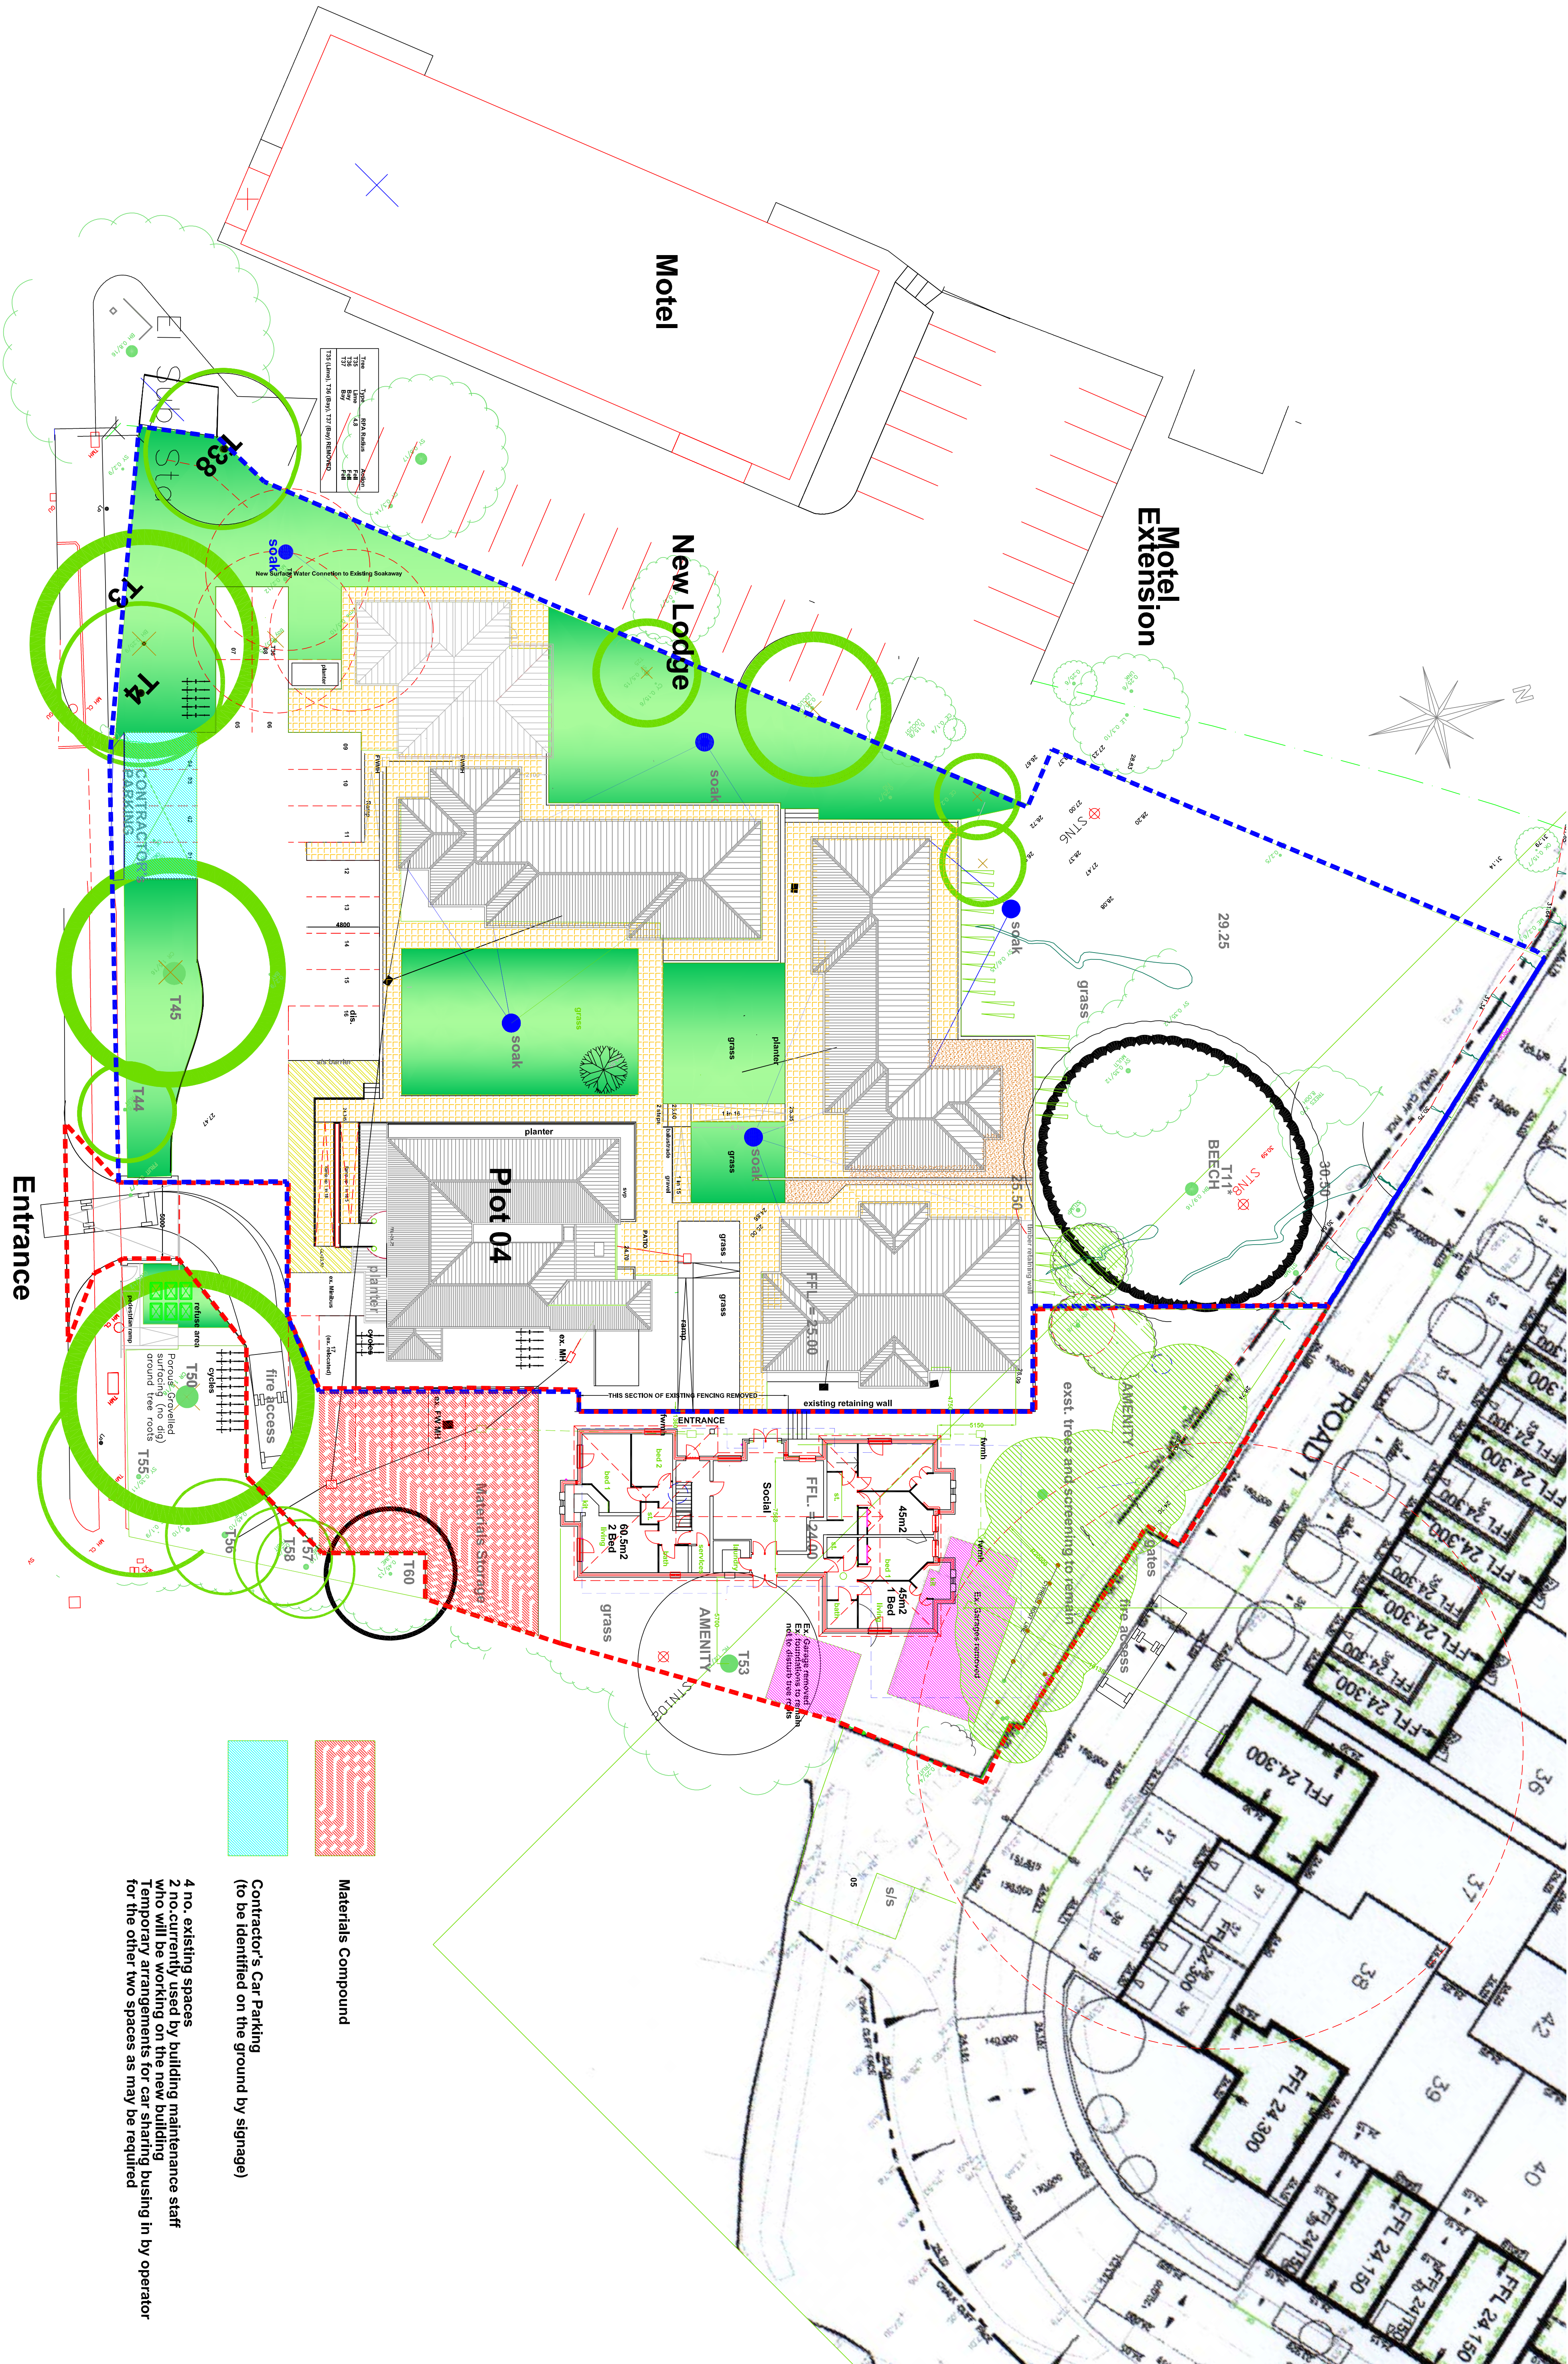

hydrant

Bedhampton Hill


Entrance

Motel

Motel
Extension


New Lodge

Plot 04

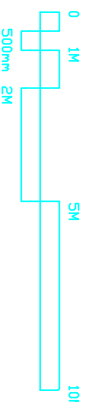


SCALE	1/200	TITLE	7 No. Apartments for Supported Living	PETER GALLDWAY ARCHITECT
DATE	MAR. 2019	Solent Lodge	42, Bedhampton Hill Havant	
AUTHOR	PG	Contractor's Working Areas		
BRANDING NO	18/2000/W01			
HAVANT, HAMPSHIRE PO9 1BA	TEL 02392 483153	WIDB 07808 483362		
E-MAIL: peter@gparchitects.co.uk				

Materials Compound

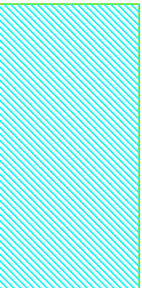


Contractor's Car Parking
(to be identified on the ground by signage)

4 no. existing spaces
2 no. currently used by building maintenance staff
who will be working on the new building
Temporary arrangements for car sharing busing in by operator
for the other two spaces as may be required

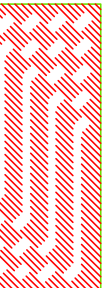

Materials Compound

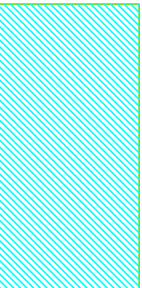

Contractor's Car Parking
(to be identified on the ground by signage)

4 no. existing spaces
2 no. currently used by building maintenance staff
who will be working on the new building
Temporary arrangements for car sharing busing in by operator
for the other two spaces as may be required