




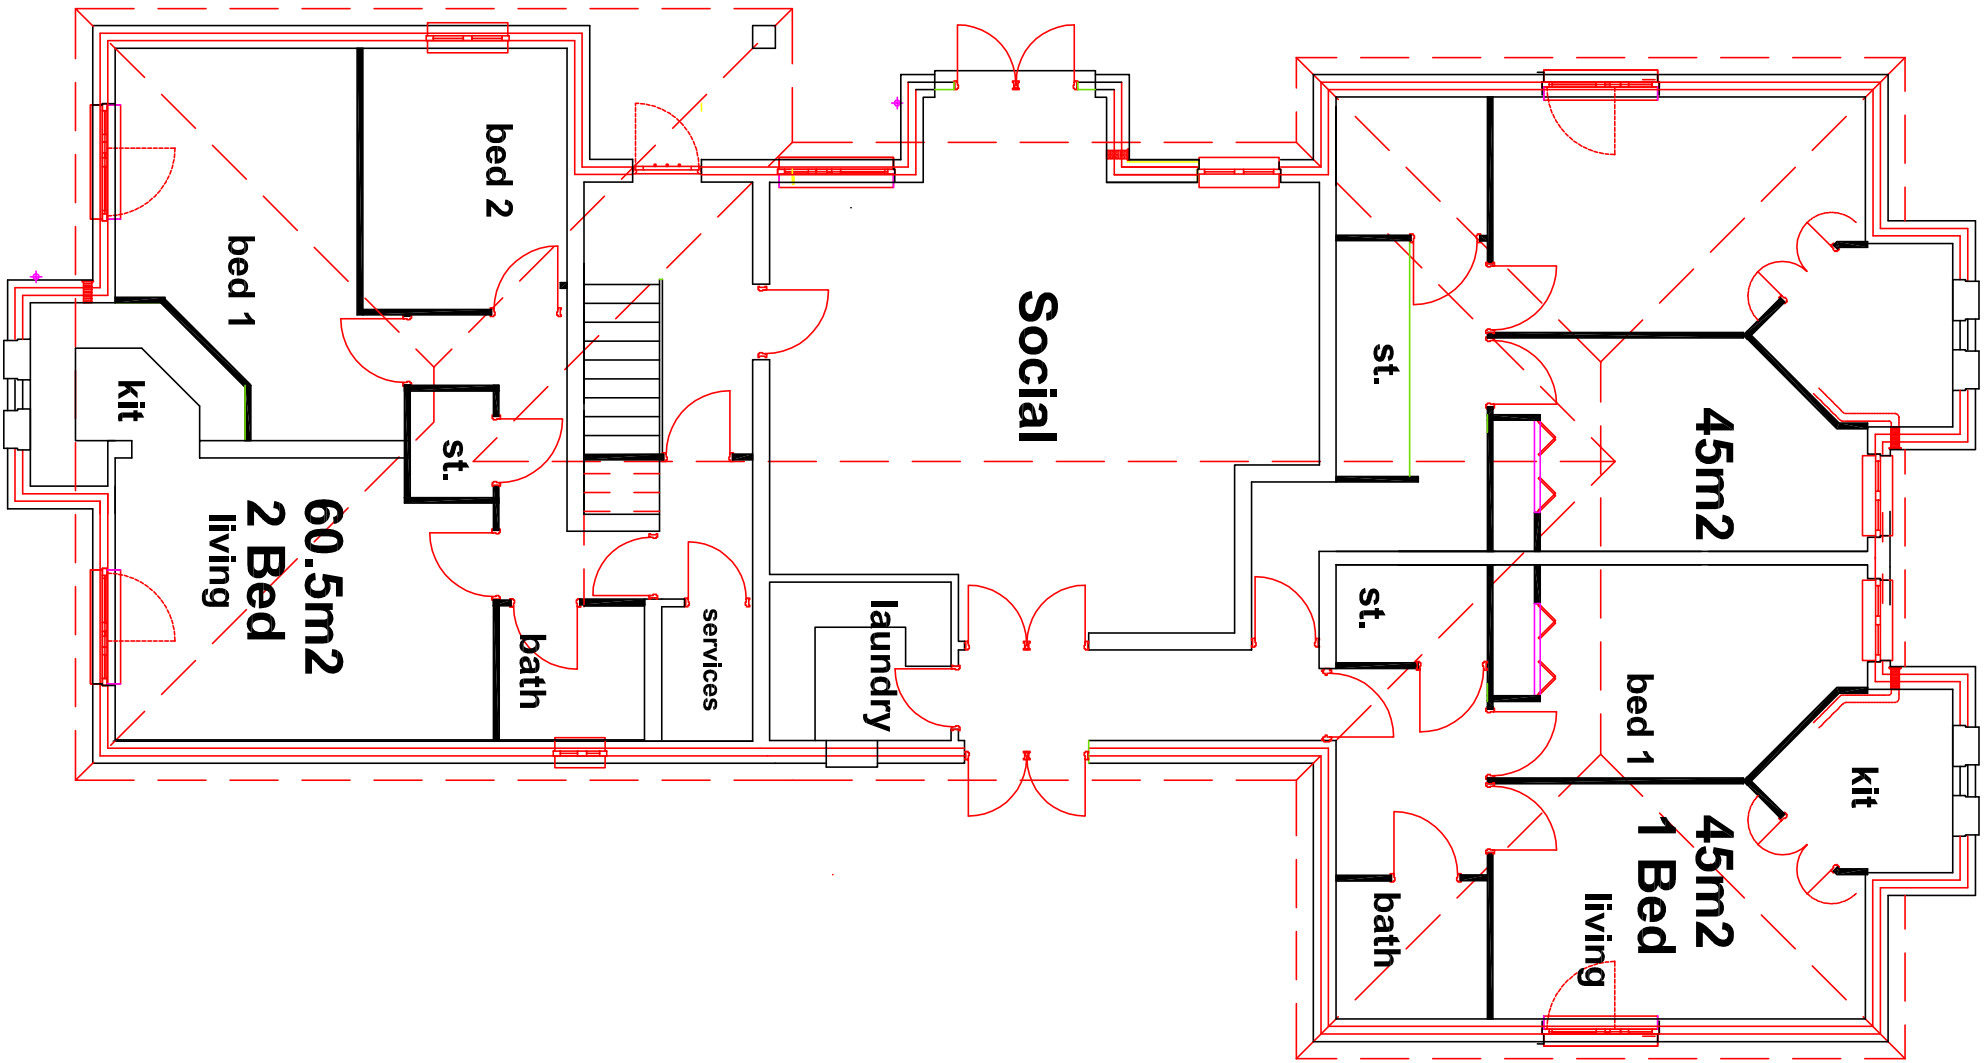

Ground

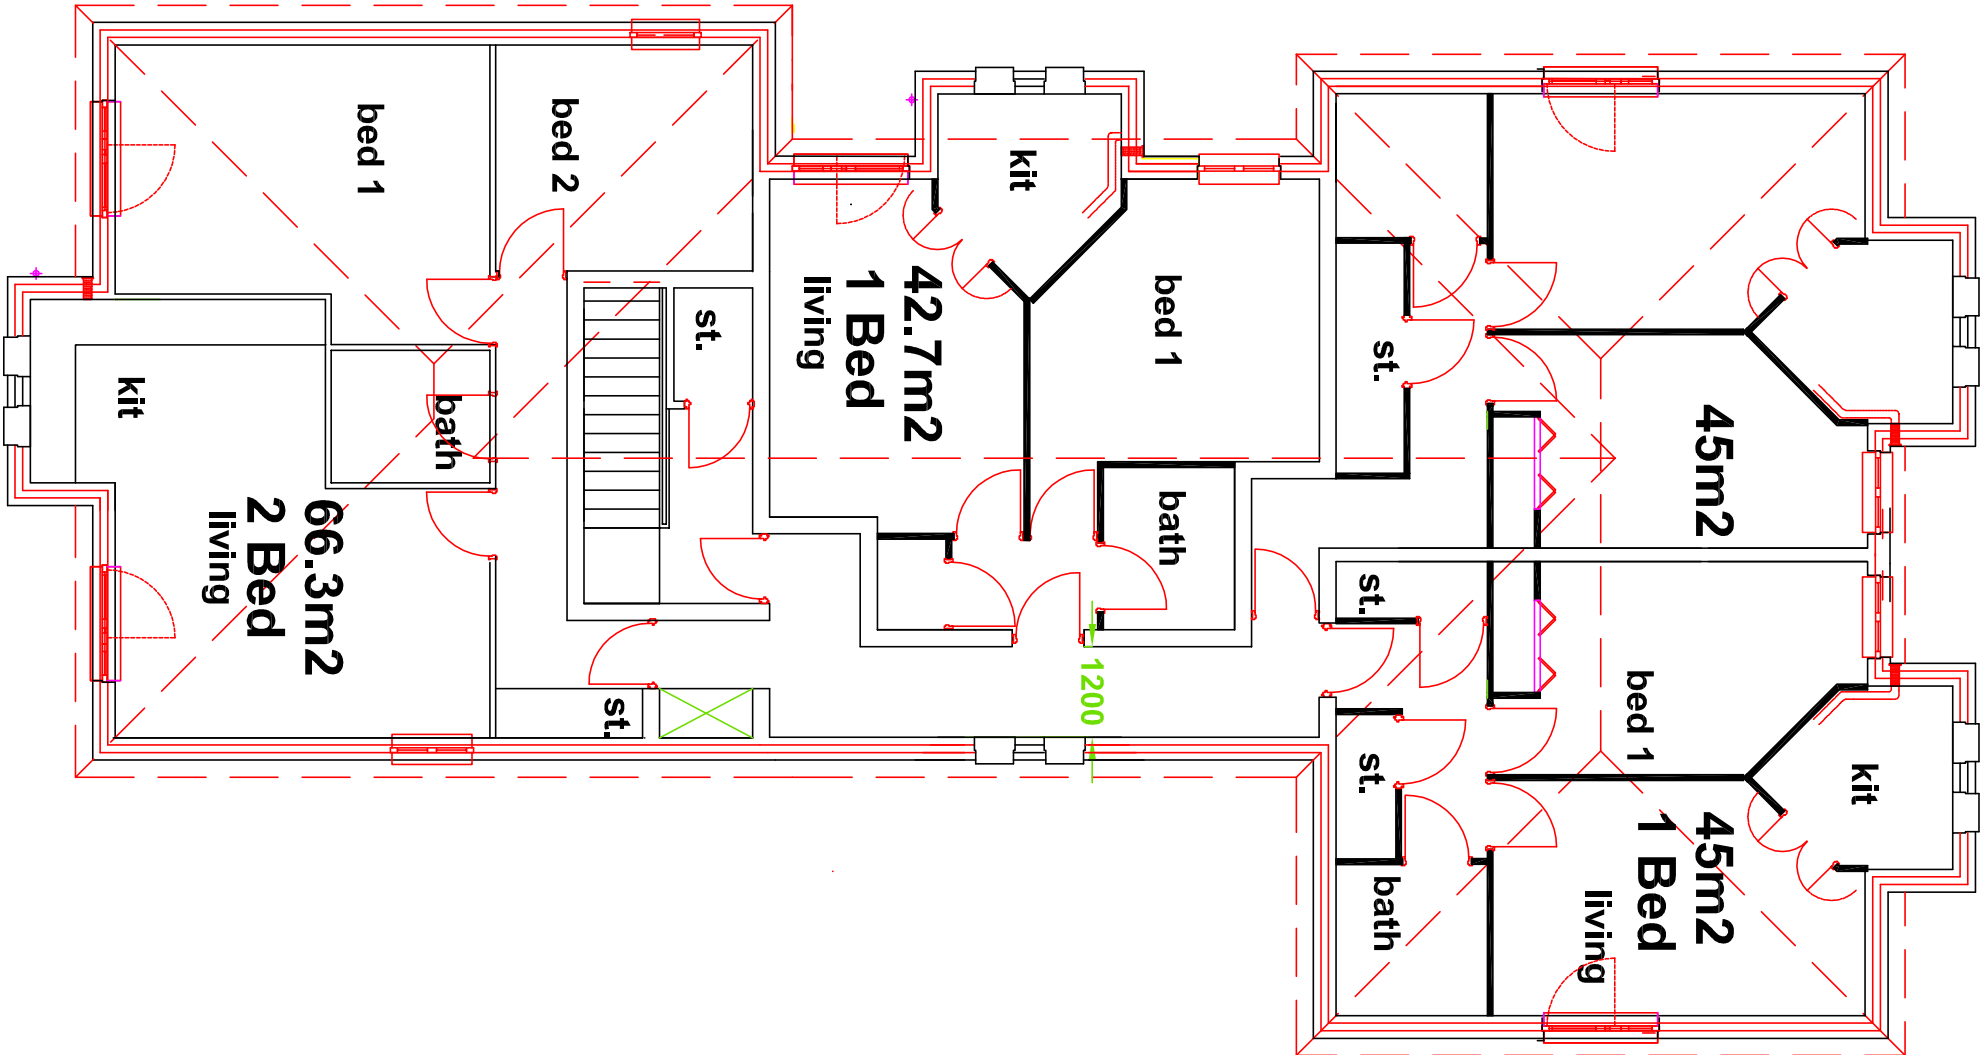

First

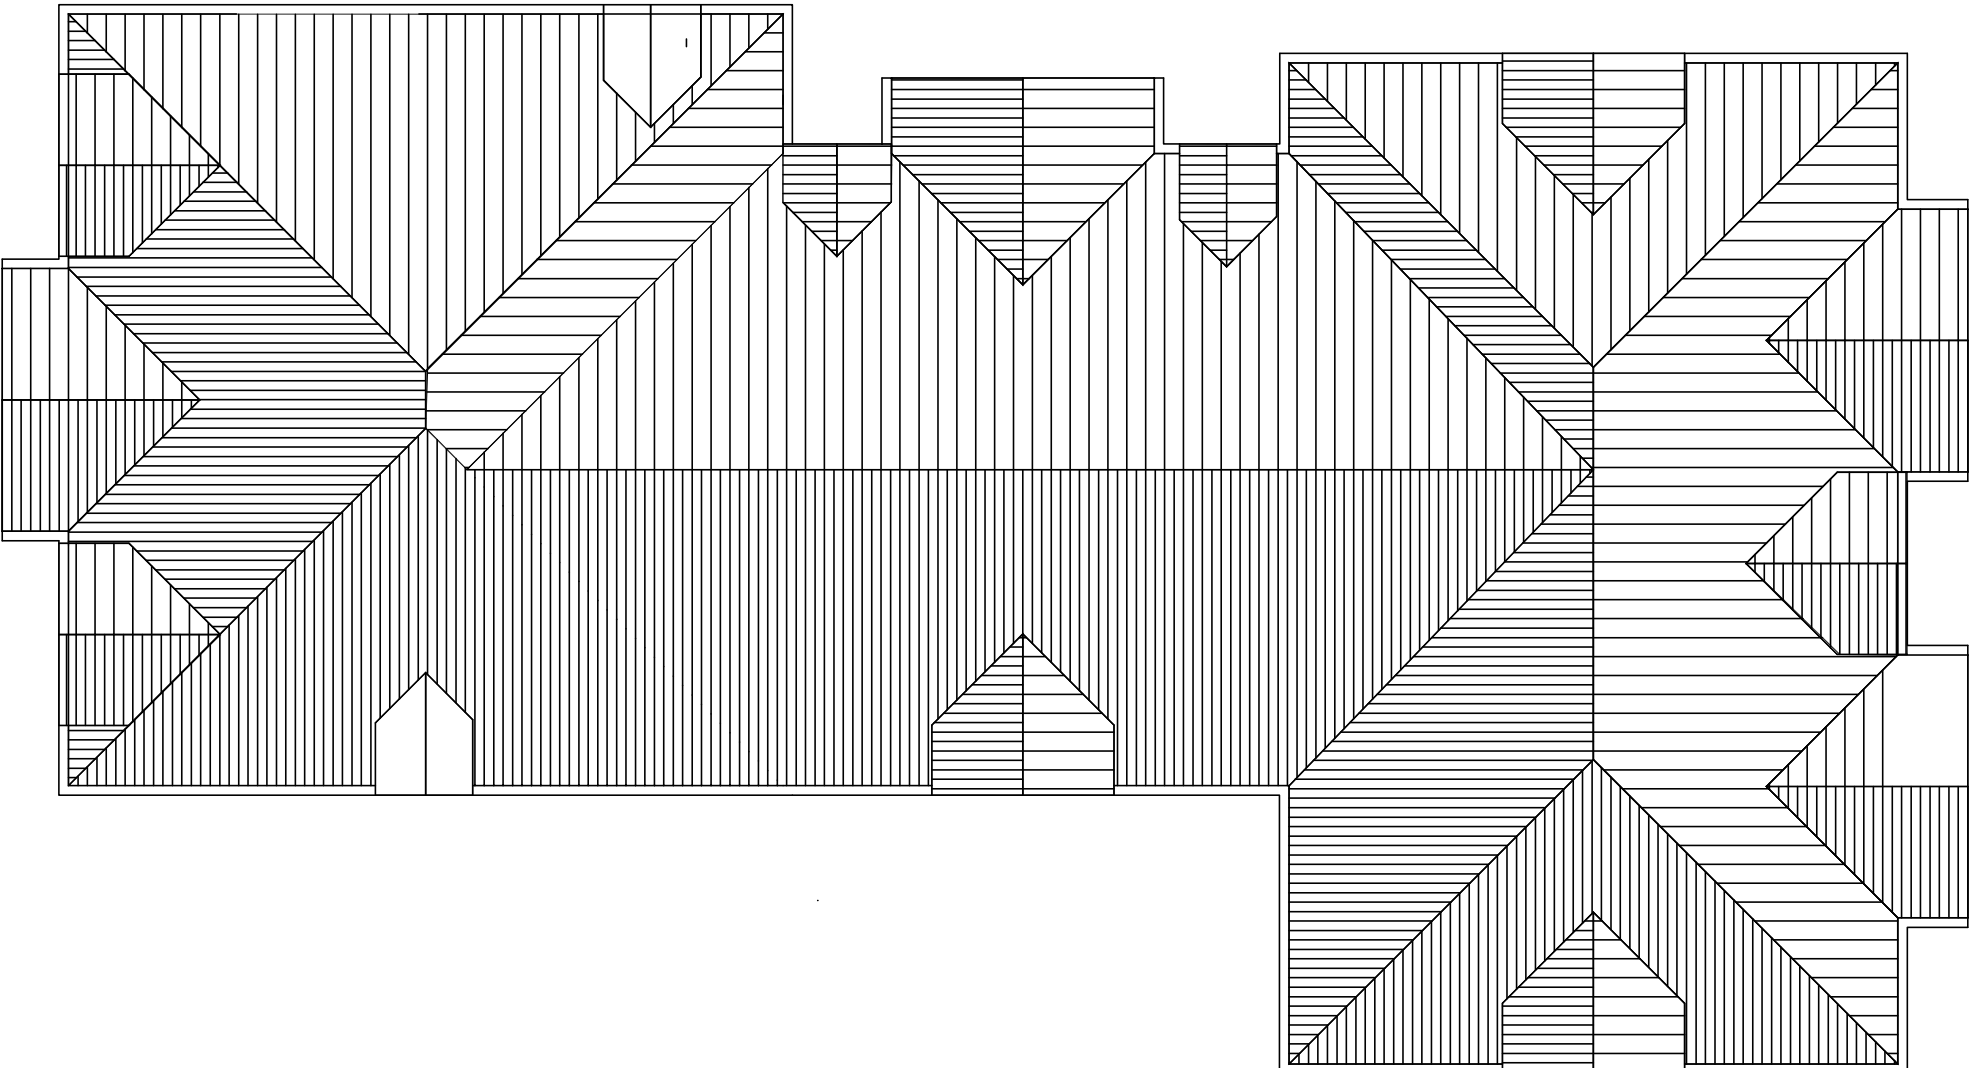

Roof

