
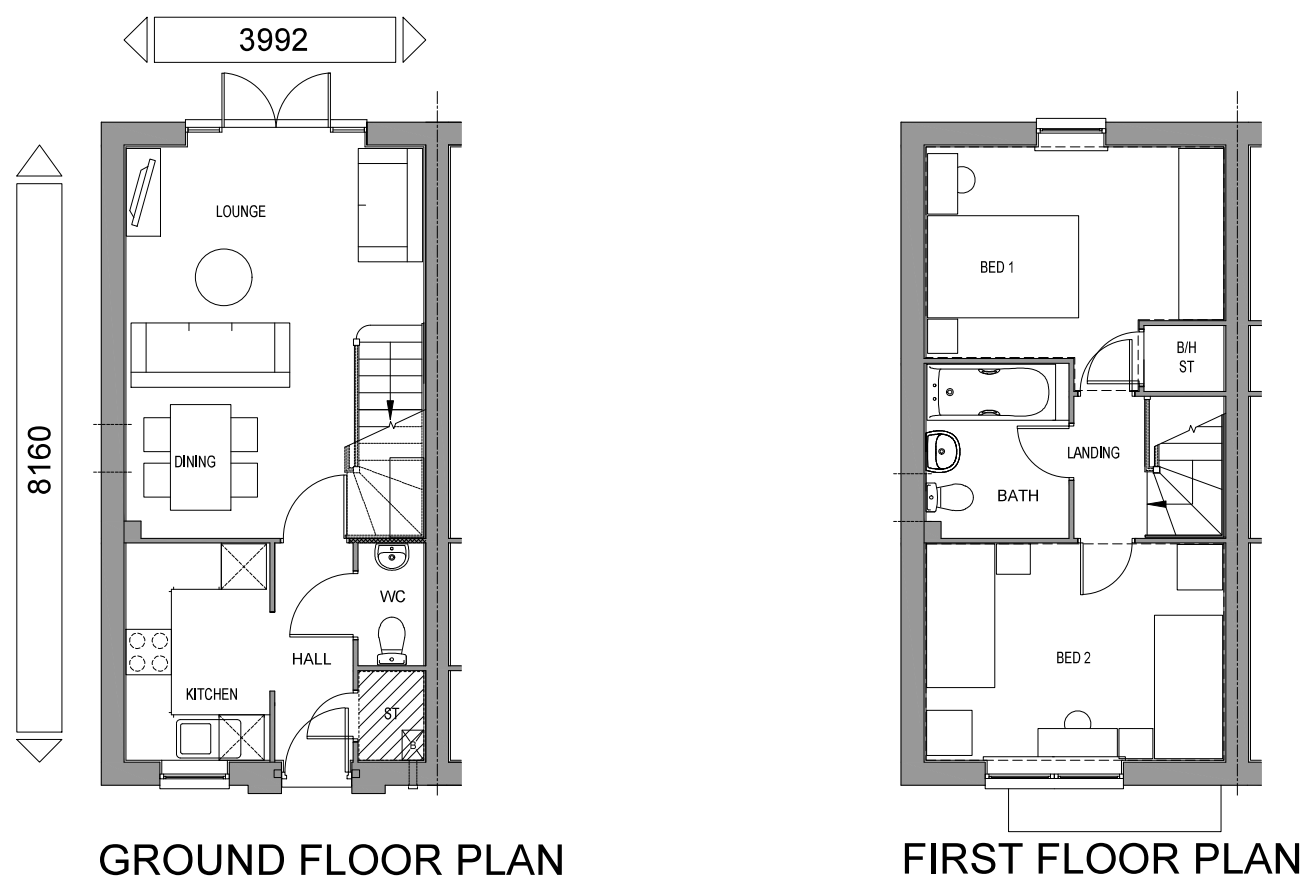


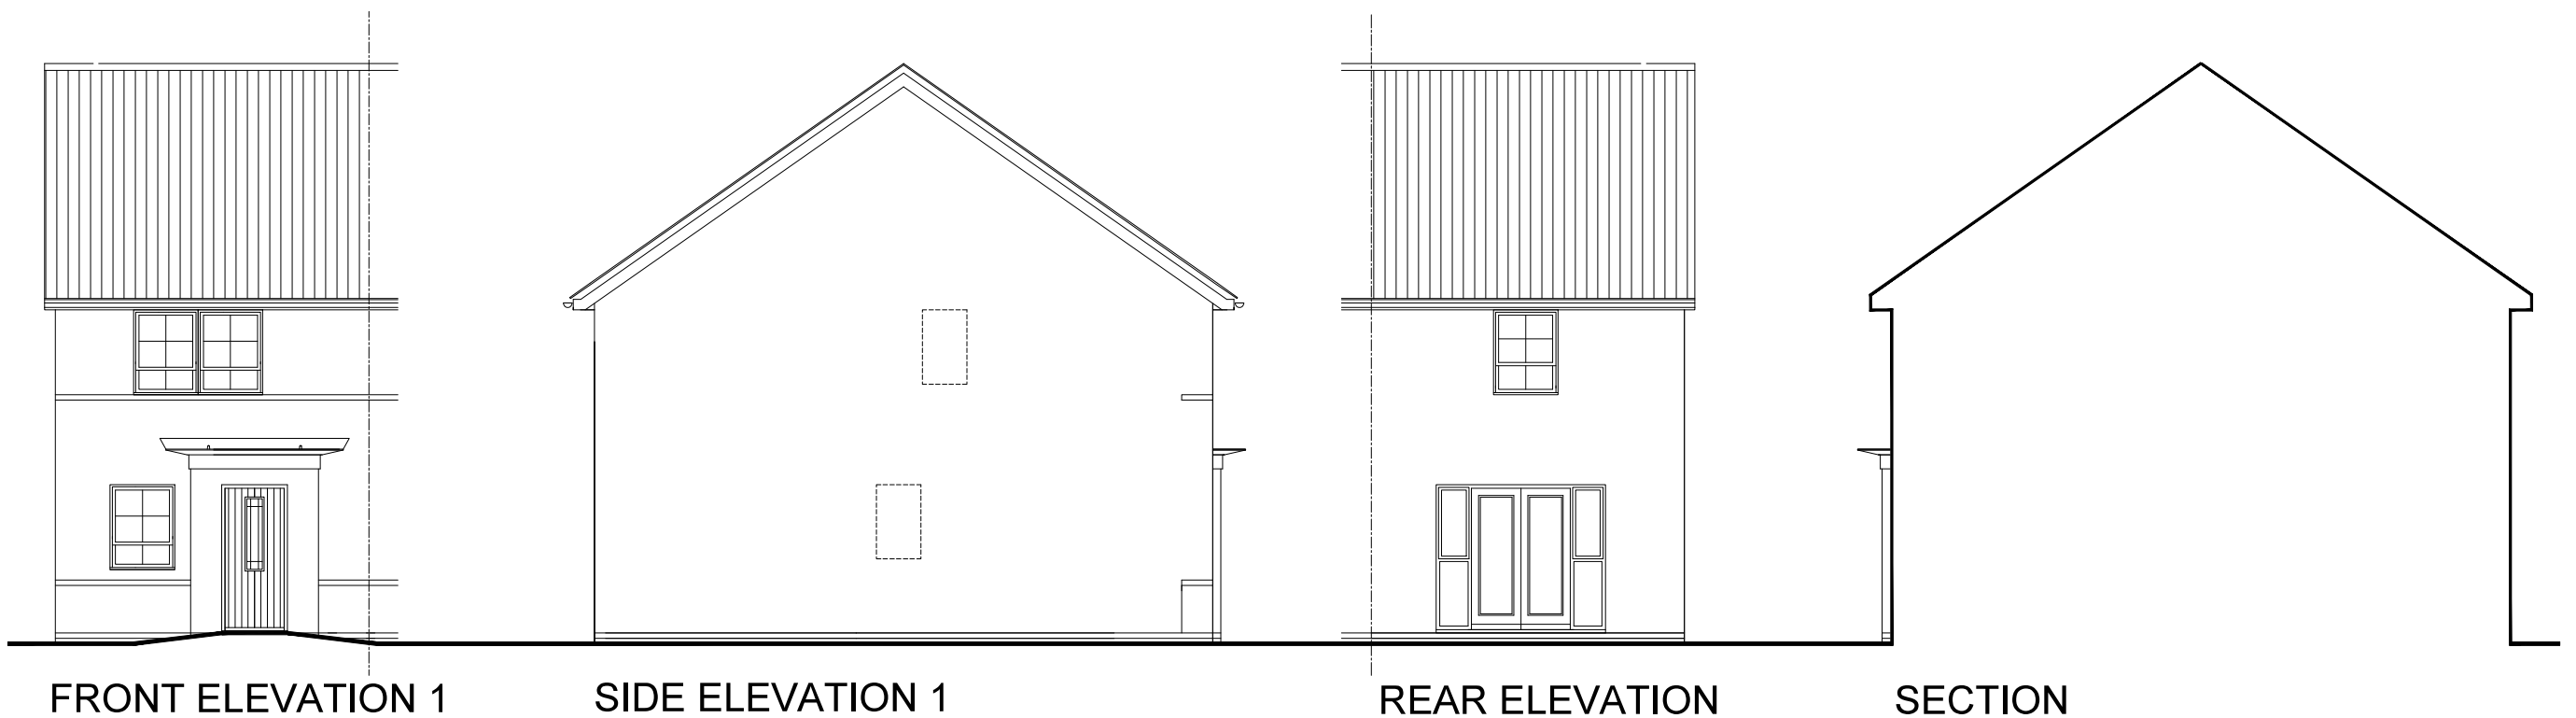

PLOT NUMBERS:
AS: 19*, 28, 36, 79*, 91*, 113*, 114*
OPP: 8*, 18, 27, 37*, 38, 80, 87, 92*, 112

* DENOTES MID TERRACE UNIT WHERE NO SIDE WINDOWS ARE TO BE INSTALLED.

NOTE: ALL FLUES, METERS & EXTRACT POSITIONS TO BE CONFIRMED.

SOLAR PANELS TYPE, SIZE & ORIENTATION TO BE AGREED. PLOT SPECIFIC

TYPE 67
BEDROOM ALLOCATION 2B/4P
2 STOREY
FLOOR AREA: 701sqft/65.1m² (GIFA)



TYPE 67 - PLANS & ELEVATIONS 1:100 @ A3