
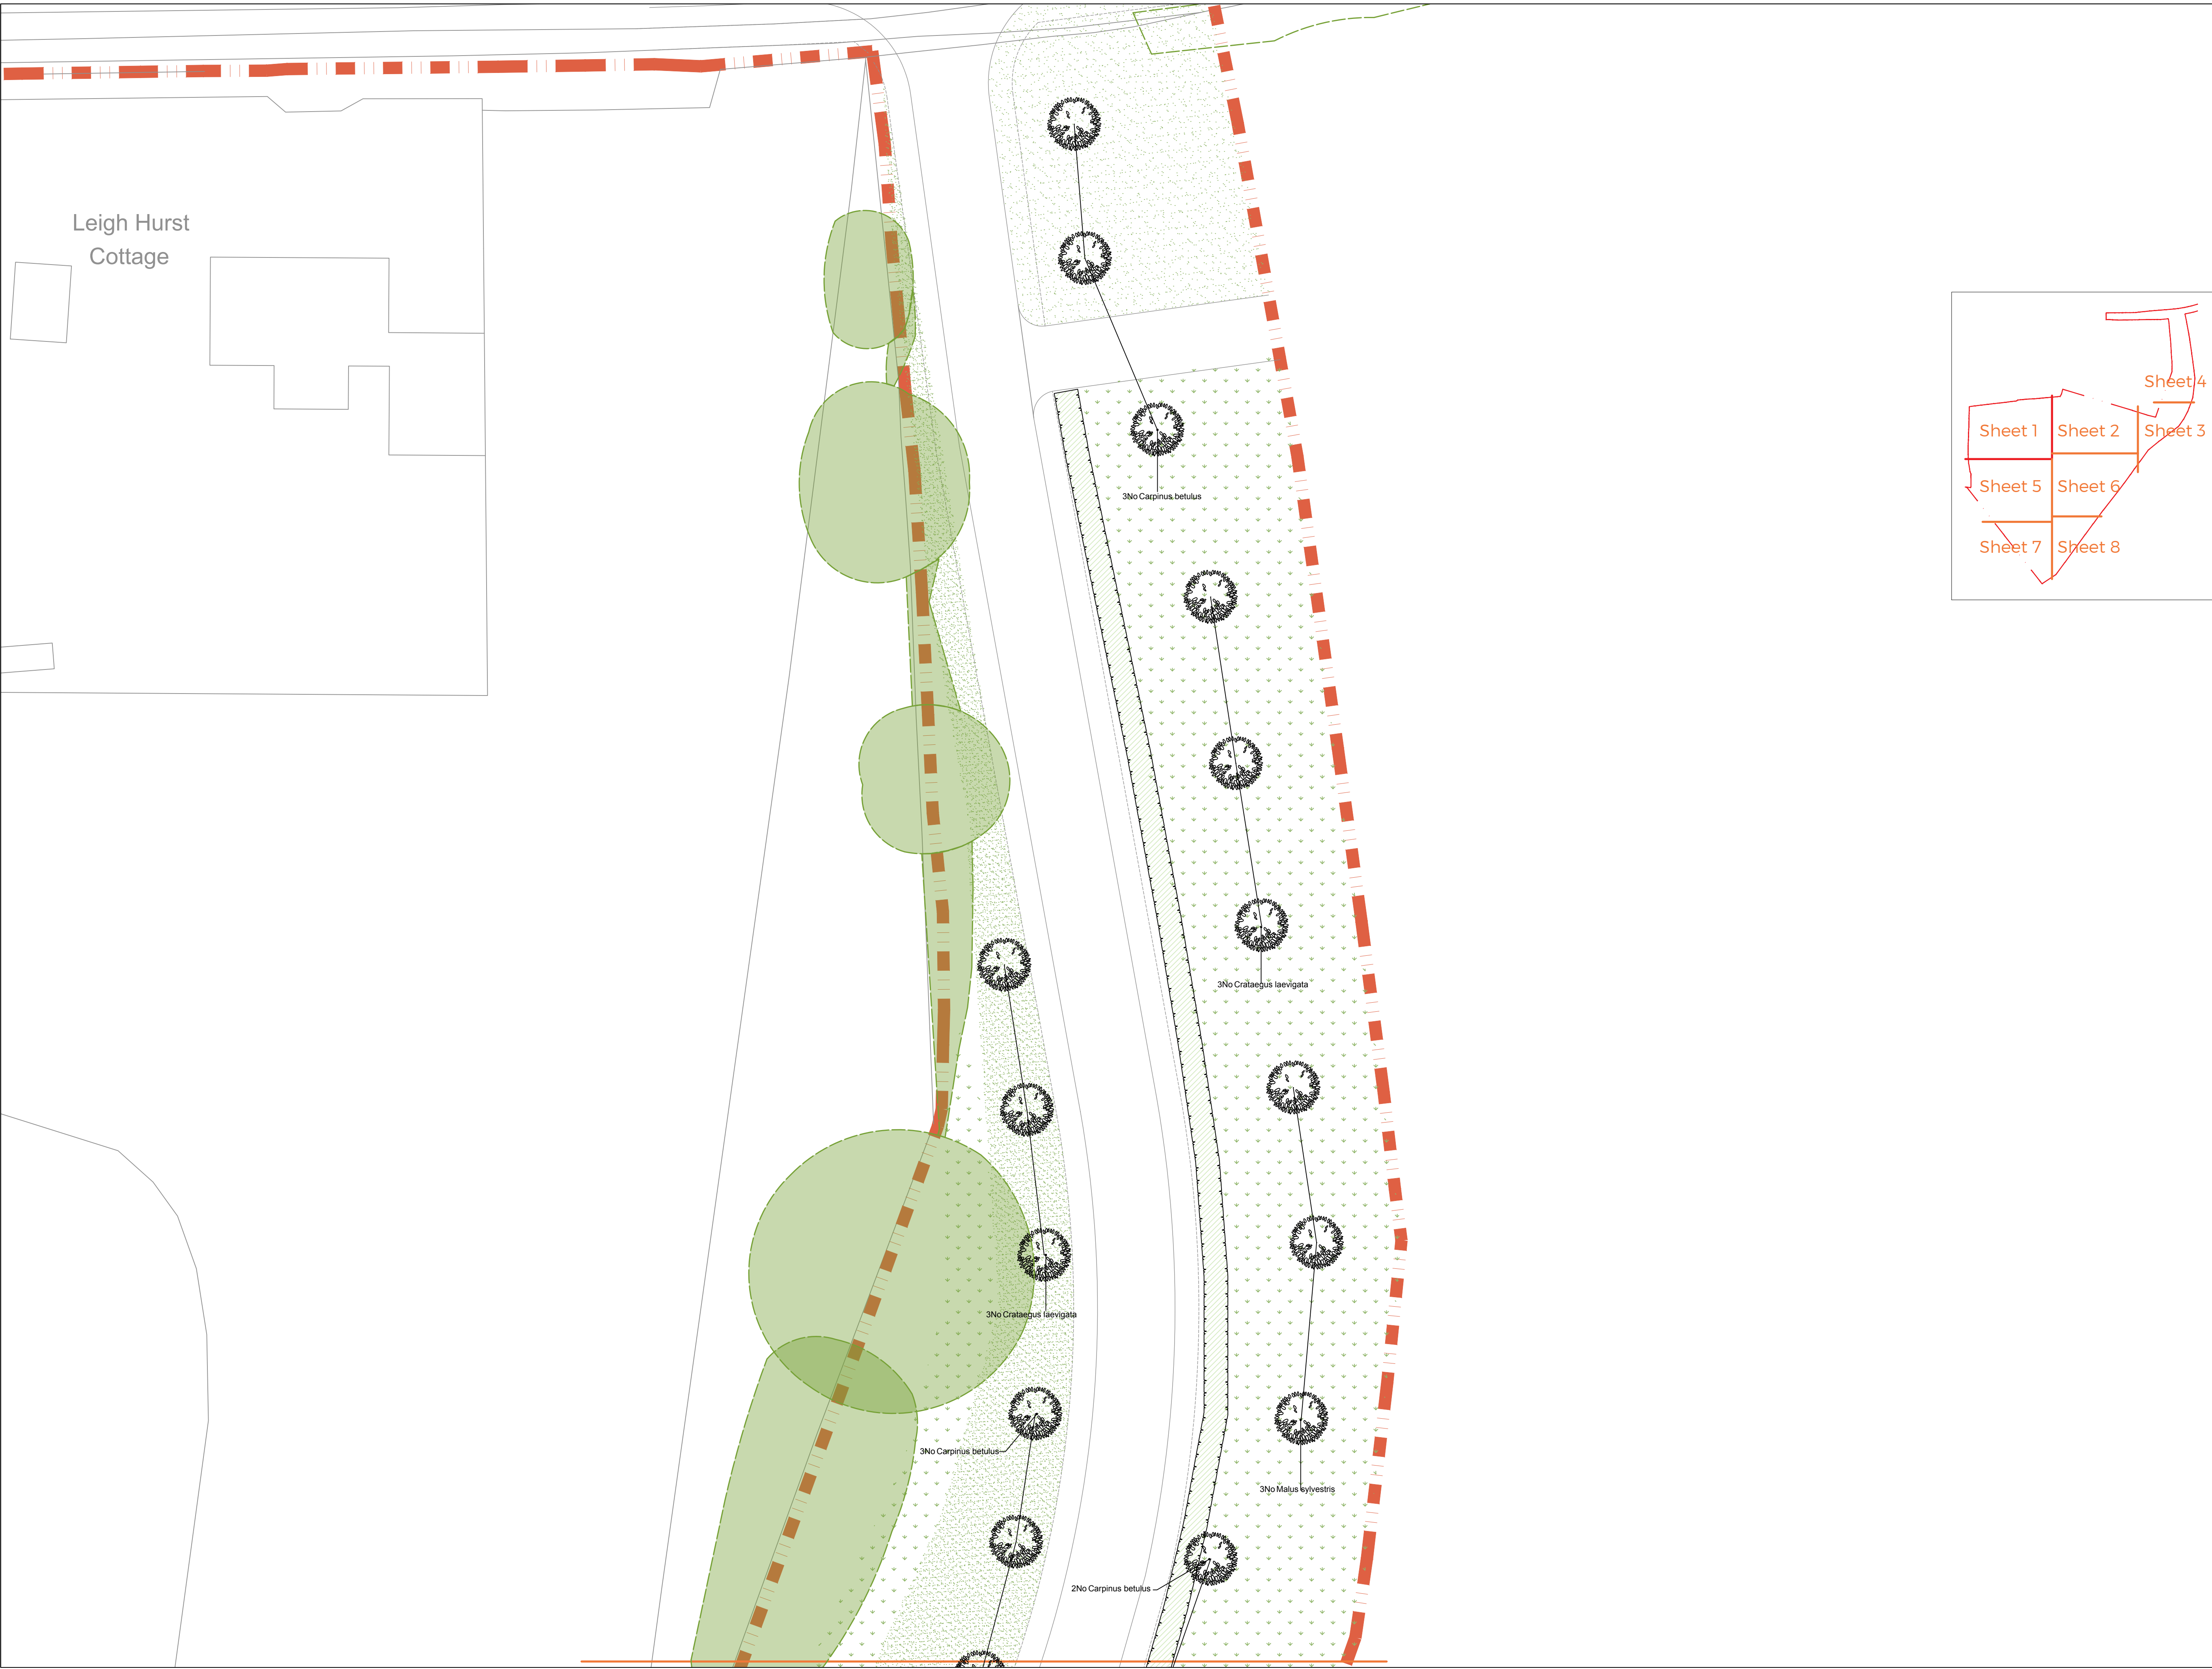


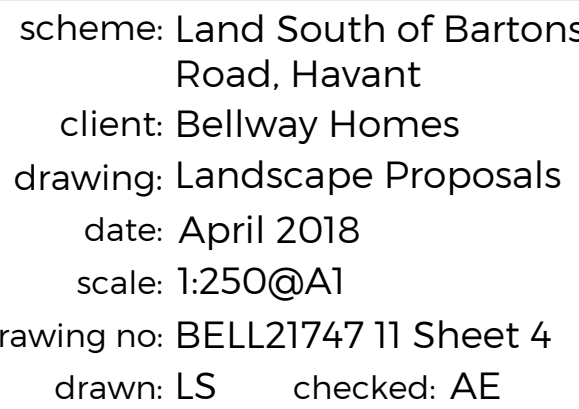

NOTE: DO NOT SCALE FROM DRAWING

	Existing trees to be retained and protected during construction
	Proposed tree planting within soft landscape. See detail 2 on sheet xxx
	Proposed specimen shrub planting to receive short arbor staking on half standards with expandable tree ties.
	Proposed climbing plants to be trained up adjacent wall/ fence/pergola with galvanised wires and hook set 250mm apart with support canes removed prior to planting.
	Proposed Eucynurus hedge planting to be planted in a single row at 300mm centres
	Proposed hornbeam and privet hedge planting to be planted in a double staggered row 300mm apart and at 500mm centres in each row. To be maintained at 1m height
	Proposed mixed native hedge planting to be planted in a double staggered row 300mm apart and at 500mm centres in each row. To be maintained at 1m height and 1.8m height adjacent to site boundaries
	Proposed shrub planting to receive 75mm bark mulch after planting operations
	Proposed mix native shrub planting to be planted in groups of 5-7no. of each species and as above
	Proposed grass areas to receive good quality amenity grass turves laid in line with good horticultural practices
	Existing grassland to be retained where possible. Where disturbed, to be seeded with EM4 meadow mixtures for clay soil mix as supplied by Ermorgate and sown at 4 grams per msq. or similar and approved
	Proposed swale areas, to be seeded with EP1 Pond Edge mix as supplied by Ermorgate and sown at 4 grams per msq. or similar and approved
	Proposed marginal planting mix
	Proposed swale planting mix
	Cut lines

[illegible]

Copyright of ACD Environmental Ltd. All rights described in Chapter IV of the Copyright, Designs and Patents Act 1988 have been generally asserted: 2011. Copyright of this plan remains with ACD until all fees have been paid in full.