


PLANT FARM CRESCENT

Refer to L.001003

OLD PLANT FARM-
AREA AND PERIPHERAL
LANDSCAPE IN
ABEYANCE

Refer to L.001001

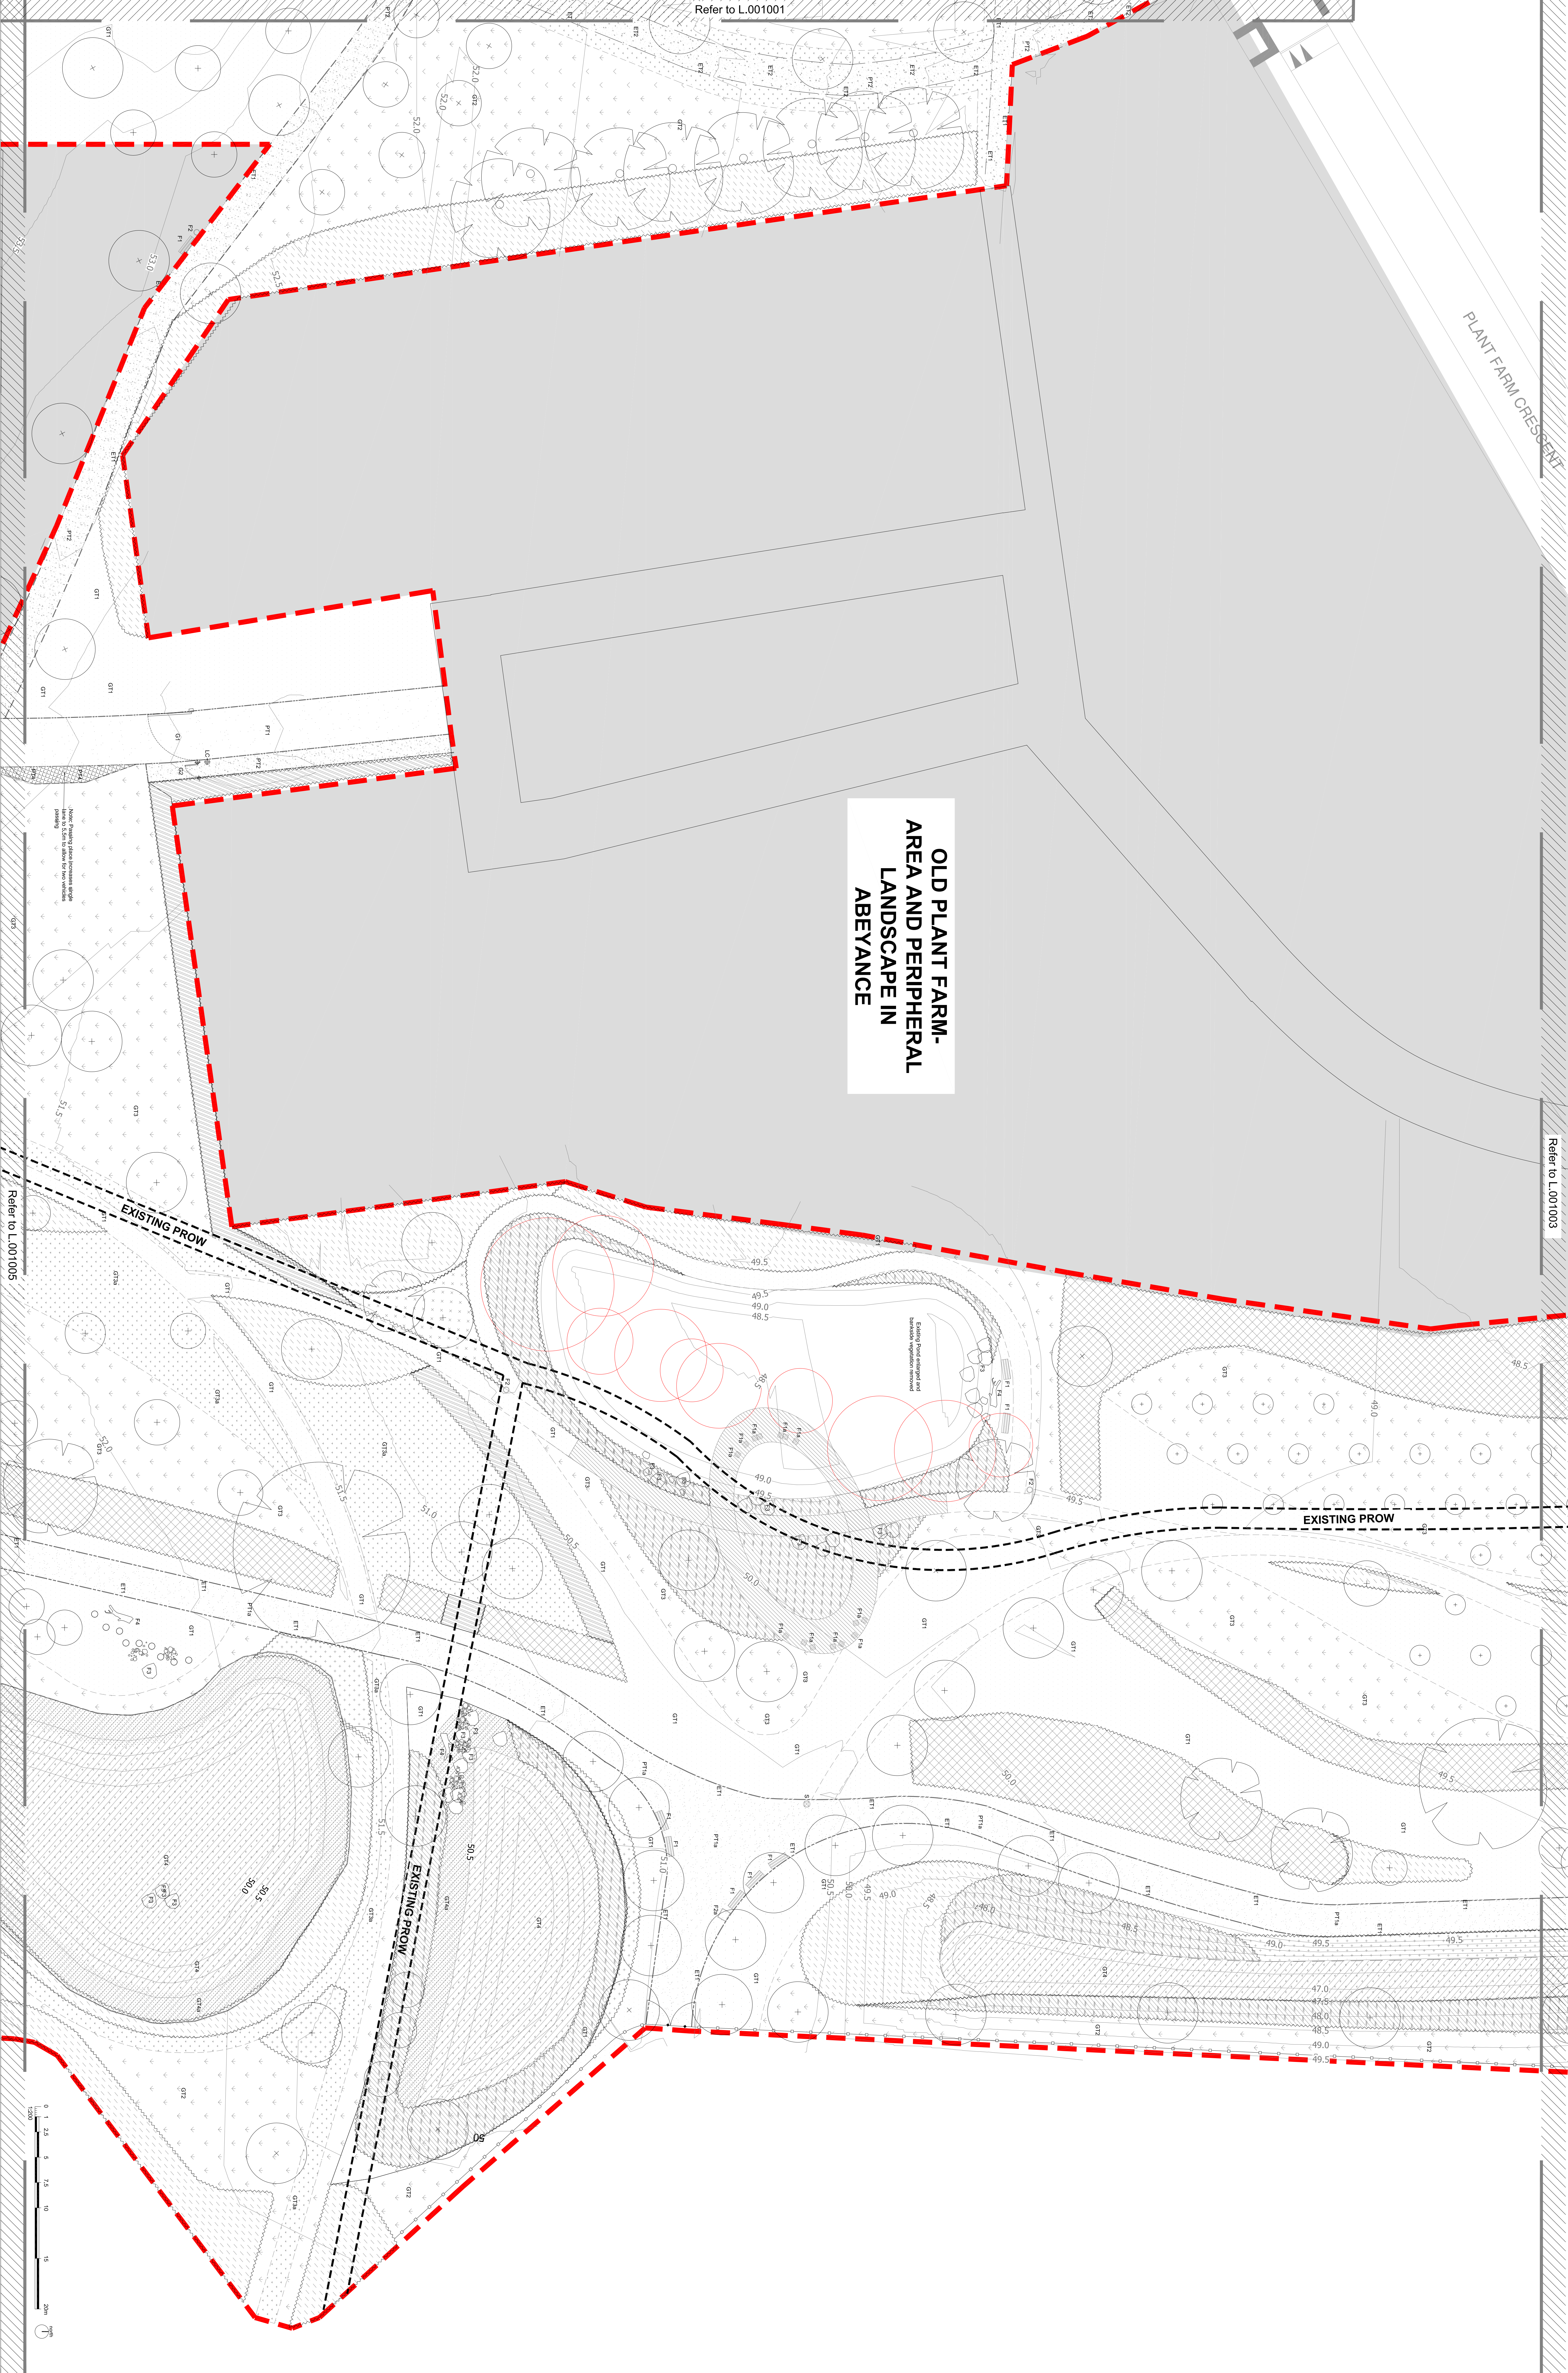

Refer to L.001005

EXISTING PROW

EXISTING PROW

EXISTING PROW



landscape architects

fbk

fbk landscape architects
Barrowdown Town Park, Phase B
General Arrangement Plan, Sheet 4 of 5
02682 FAB 02 XX DR L 001004 PL03

Project	Barrowdown Town Park, Phase B
Client	Barrowdown Town Park, Phase B
Location	Barrowdown Town Park, Phase B
Scale	1:1000
Author	02682 FAB 02 XX DR L 001004 PL03
Check	02682 FAB 02 XX DR L 001004 PL03
Draw	02682 FAB 02 XX DR L 001004 PL03
Plot	02682 FAB 02 XX DR L 001004 PL03